
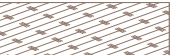
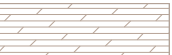
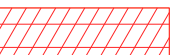
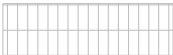
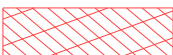


Hardscape Legend

-  Existing Pavement
-  Resin Bound Gravel: Chestnut
-  Resin Bound Gravel: Norwegian Bronze
-  Resin Bound Gravel: Norwegian Pearl
-  Priora Permeable Block Paving: Bracken
-  Priora Permeable Block Paving: Natural
-  Priora Permeable Block Paving: Brindle
-  Priora Permeable Block Paving: Buff
-  Priora Flag Paving: Natural
-  Priora Flag Paving: Charcoal
-  Tactile Paving
-  Tarmac Road
-  Tarmac Path
-  Cart Path - Brush Concrete
-  Specialist Playing Surface (Various Colors)
-  Wooden Deck
-  Artificial Sports Surface: Red

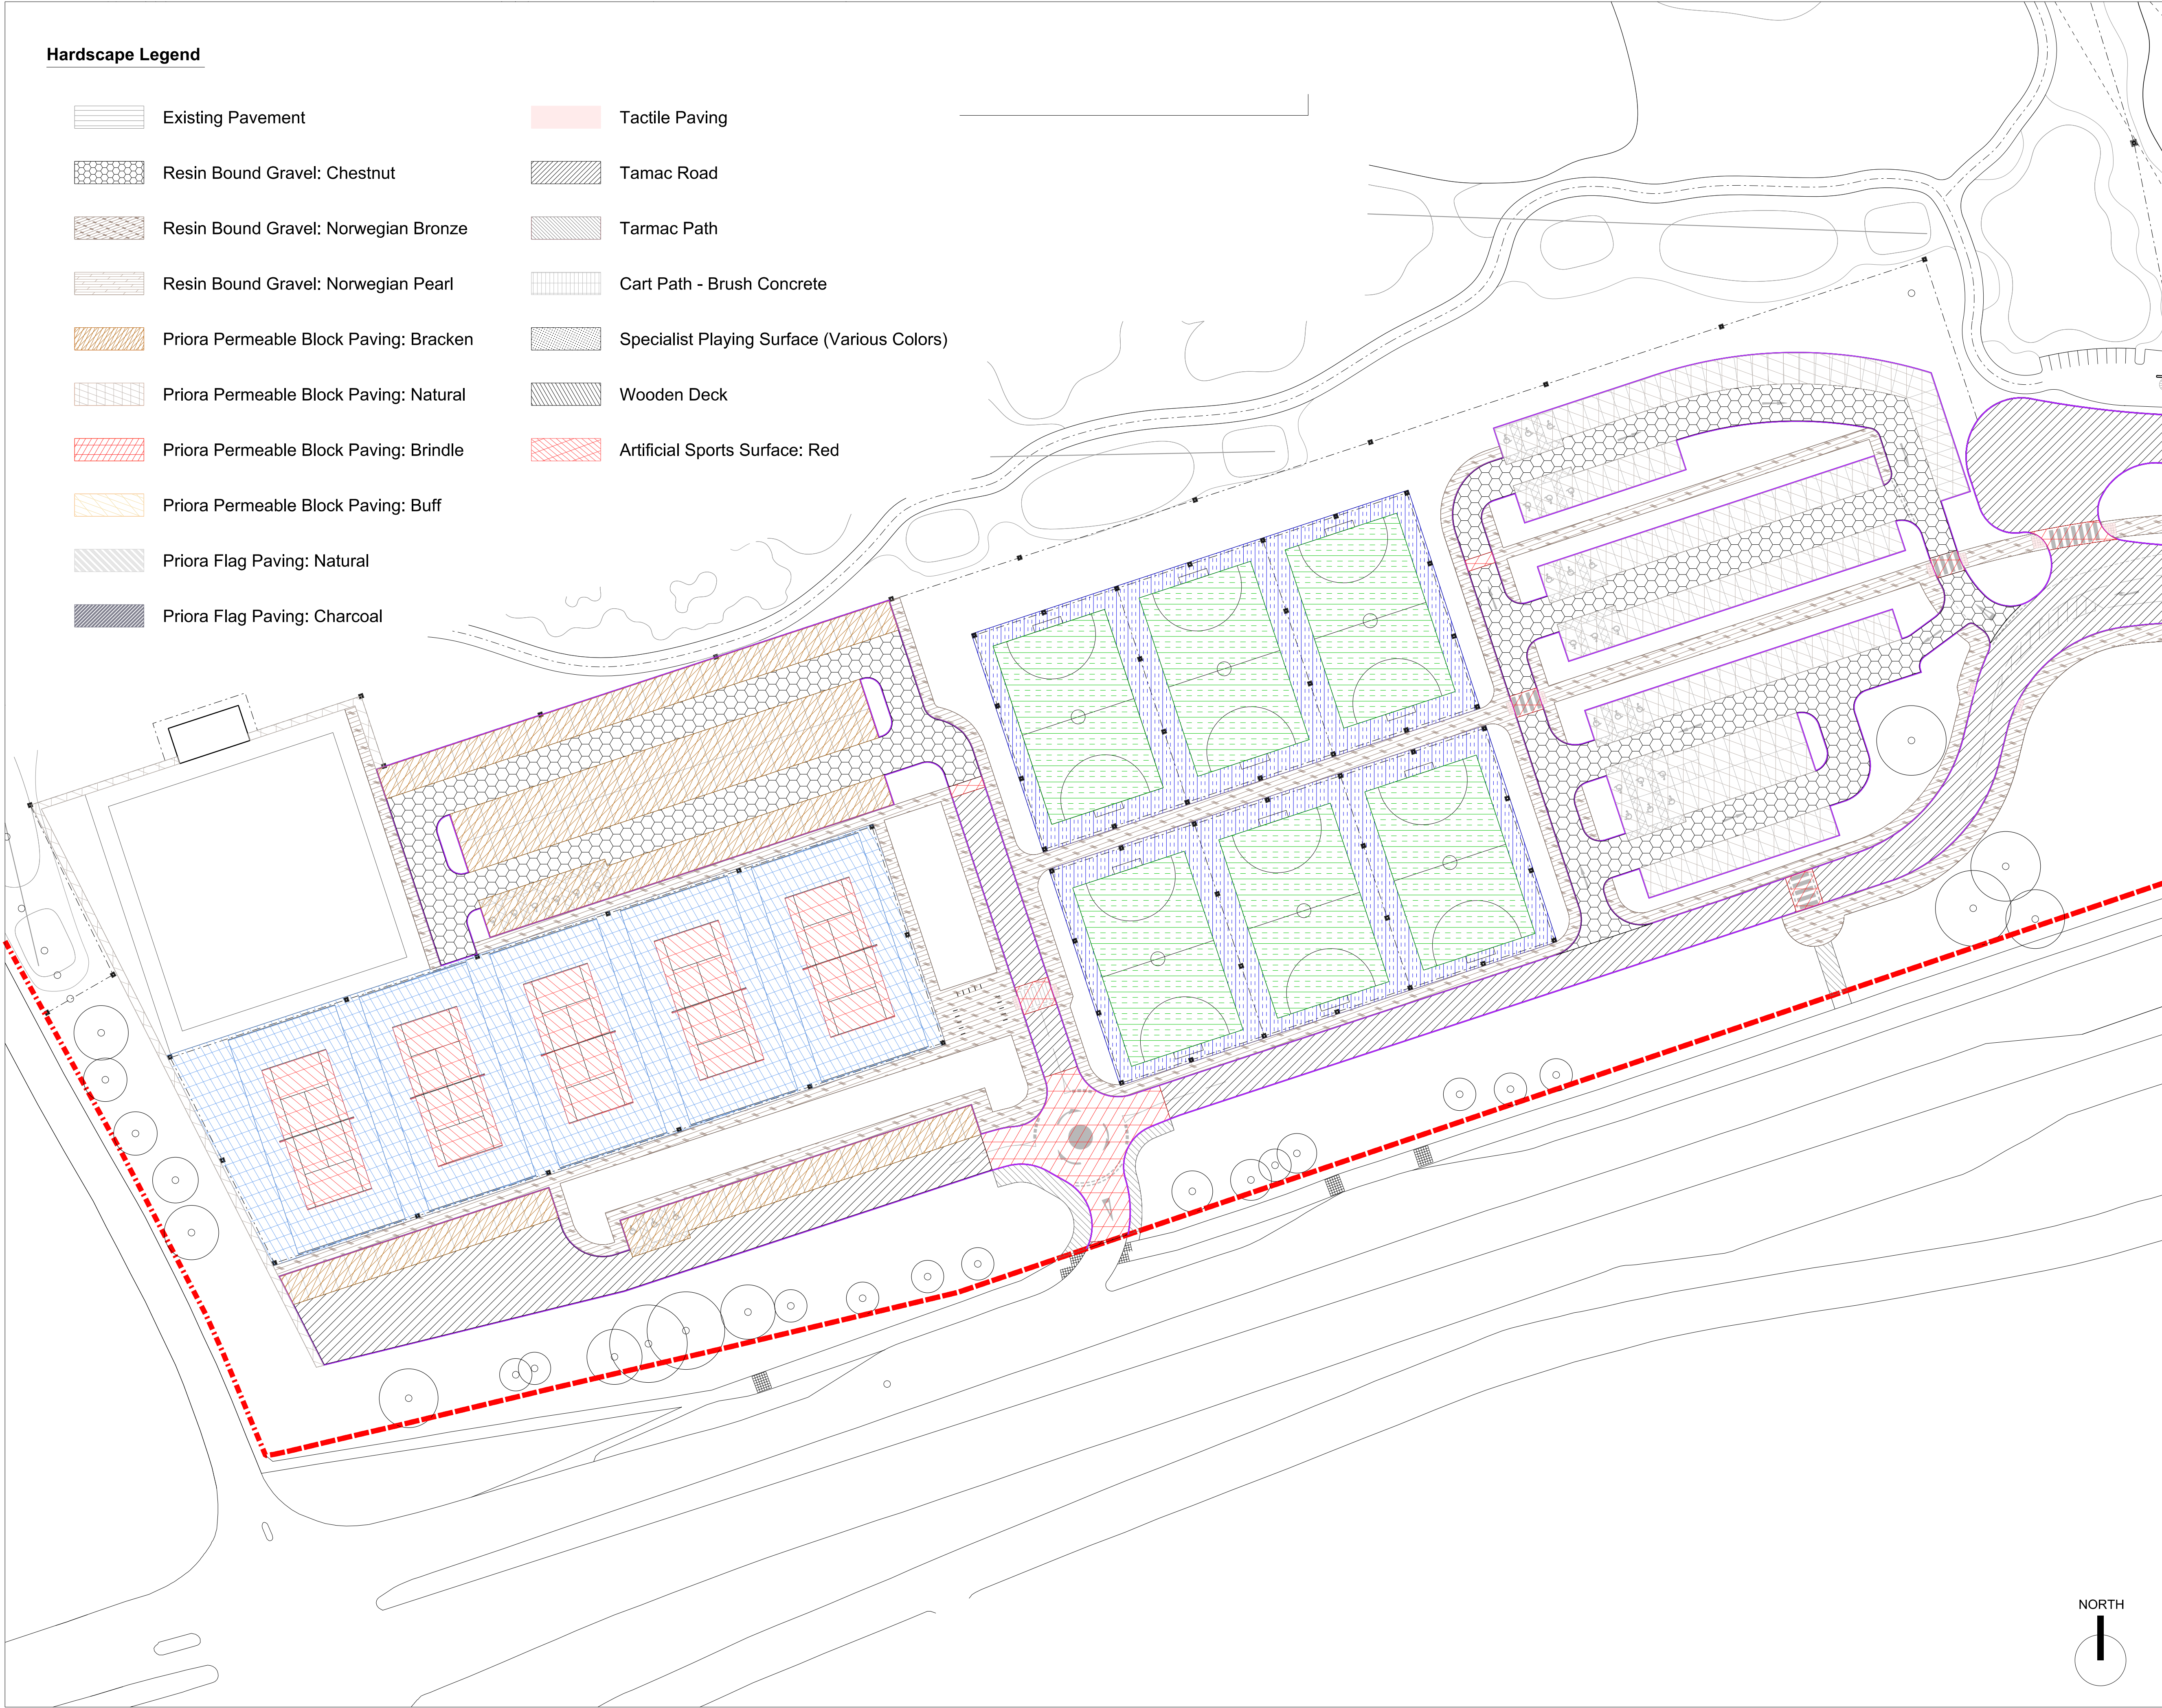


GENERAL NOTES

01.
02.
03.
04.
05.

REVISIONS

REV	DATE	DESCRIPTION	REV BY	CHK BY
A	09/03/20	Amendments to Driving Range	PA	AC
B	22/06/21	Amendments to highways and site layout	SS	AC

KEY PLAN

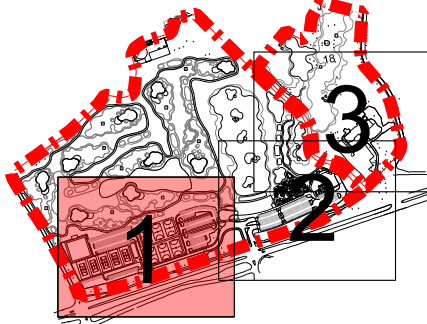

CONSULTANT



LEAD CONSULTANT

CLIENT

ISSUED FOR

Planning Application
(90% submittal)

PROJECT

Kirkby Valley Golf Club

DRAWING TITLE

106 Hardscape - Buildings & Sports Area 1

Drawn	PA	Checked	ATC	Approved	ATC
Date	29.08.19	Sheet Size	A1	Scale	1:500
Drawing No. G935 106 HARDSCAPE - BUILDINGS & SPORTS AREA 1				Rev.	B
CAD File No.		Consultant Project No.			

This drawing, the designs and details shown are the copyright of International Design Group and shall not be copied or reproduced in any form without their written consent.

© INTERNATIONAL DESIGN GROUP