
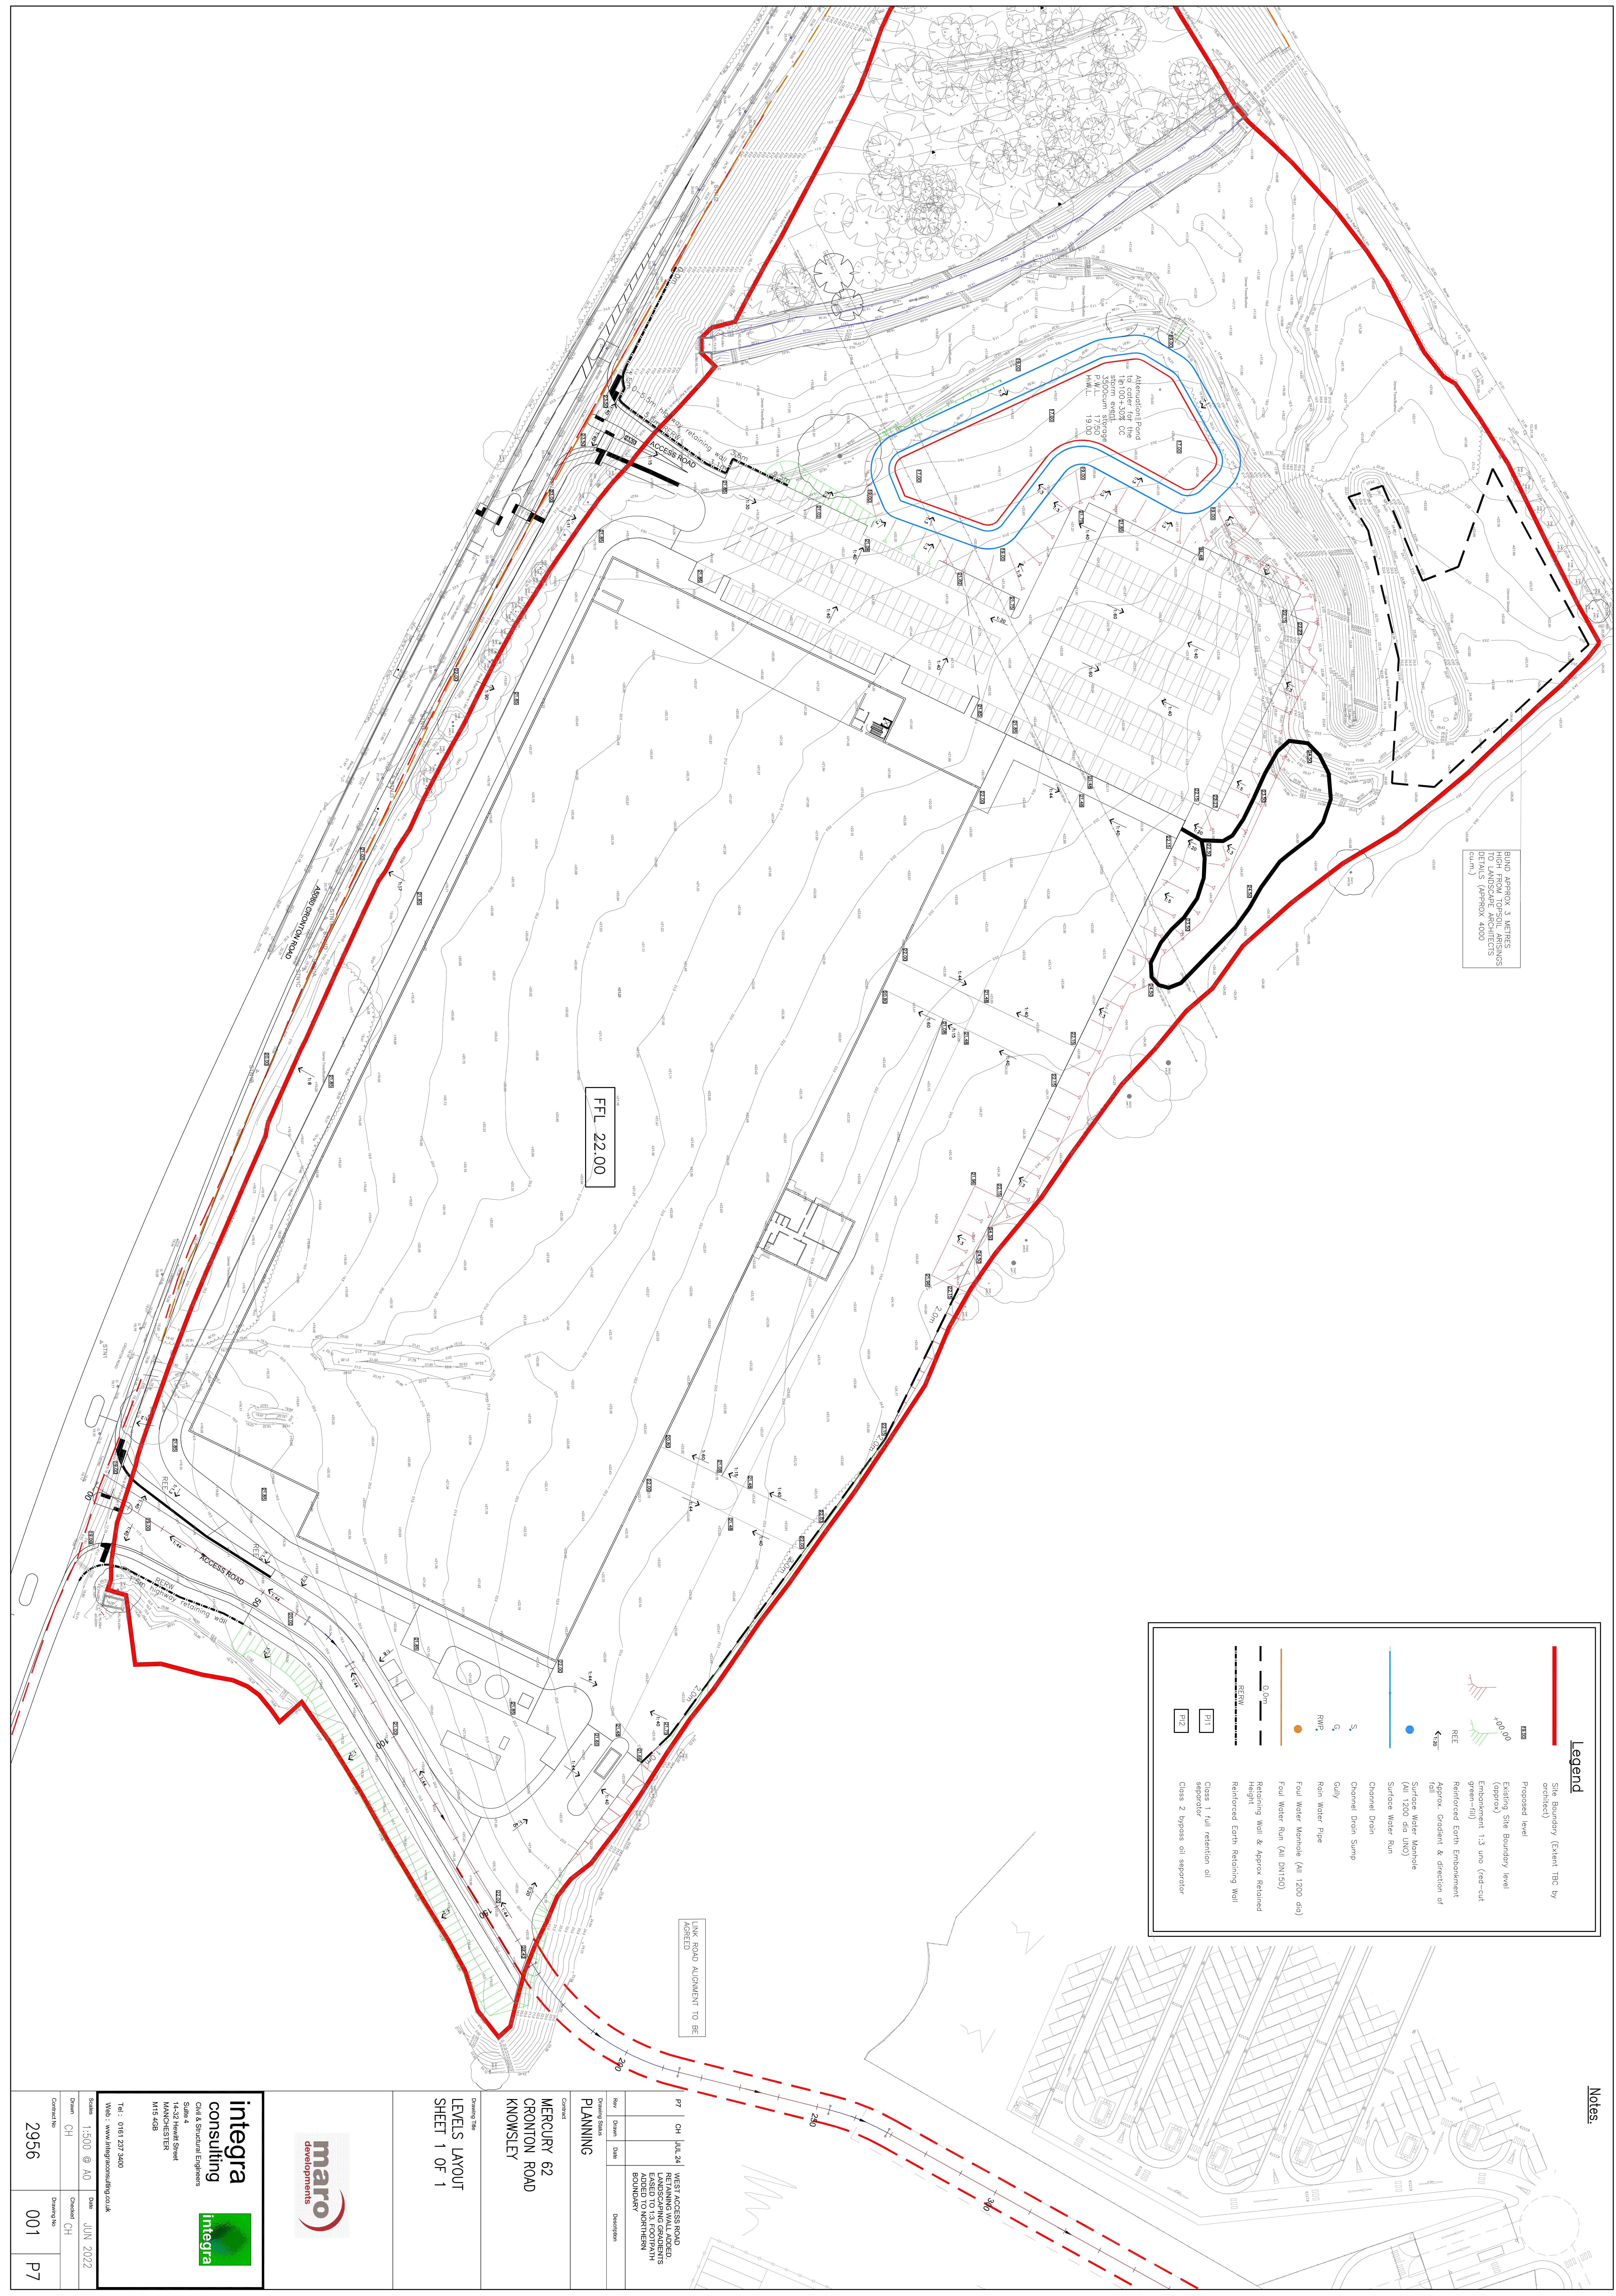


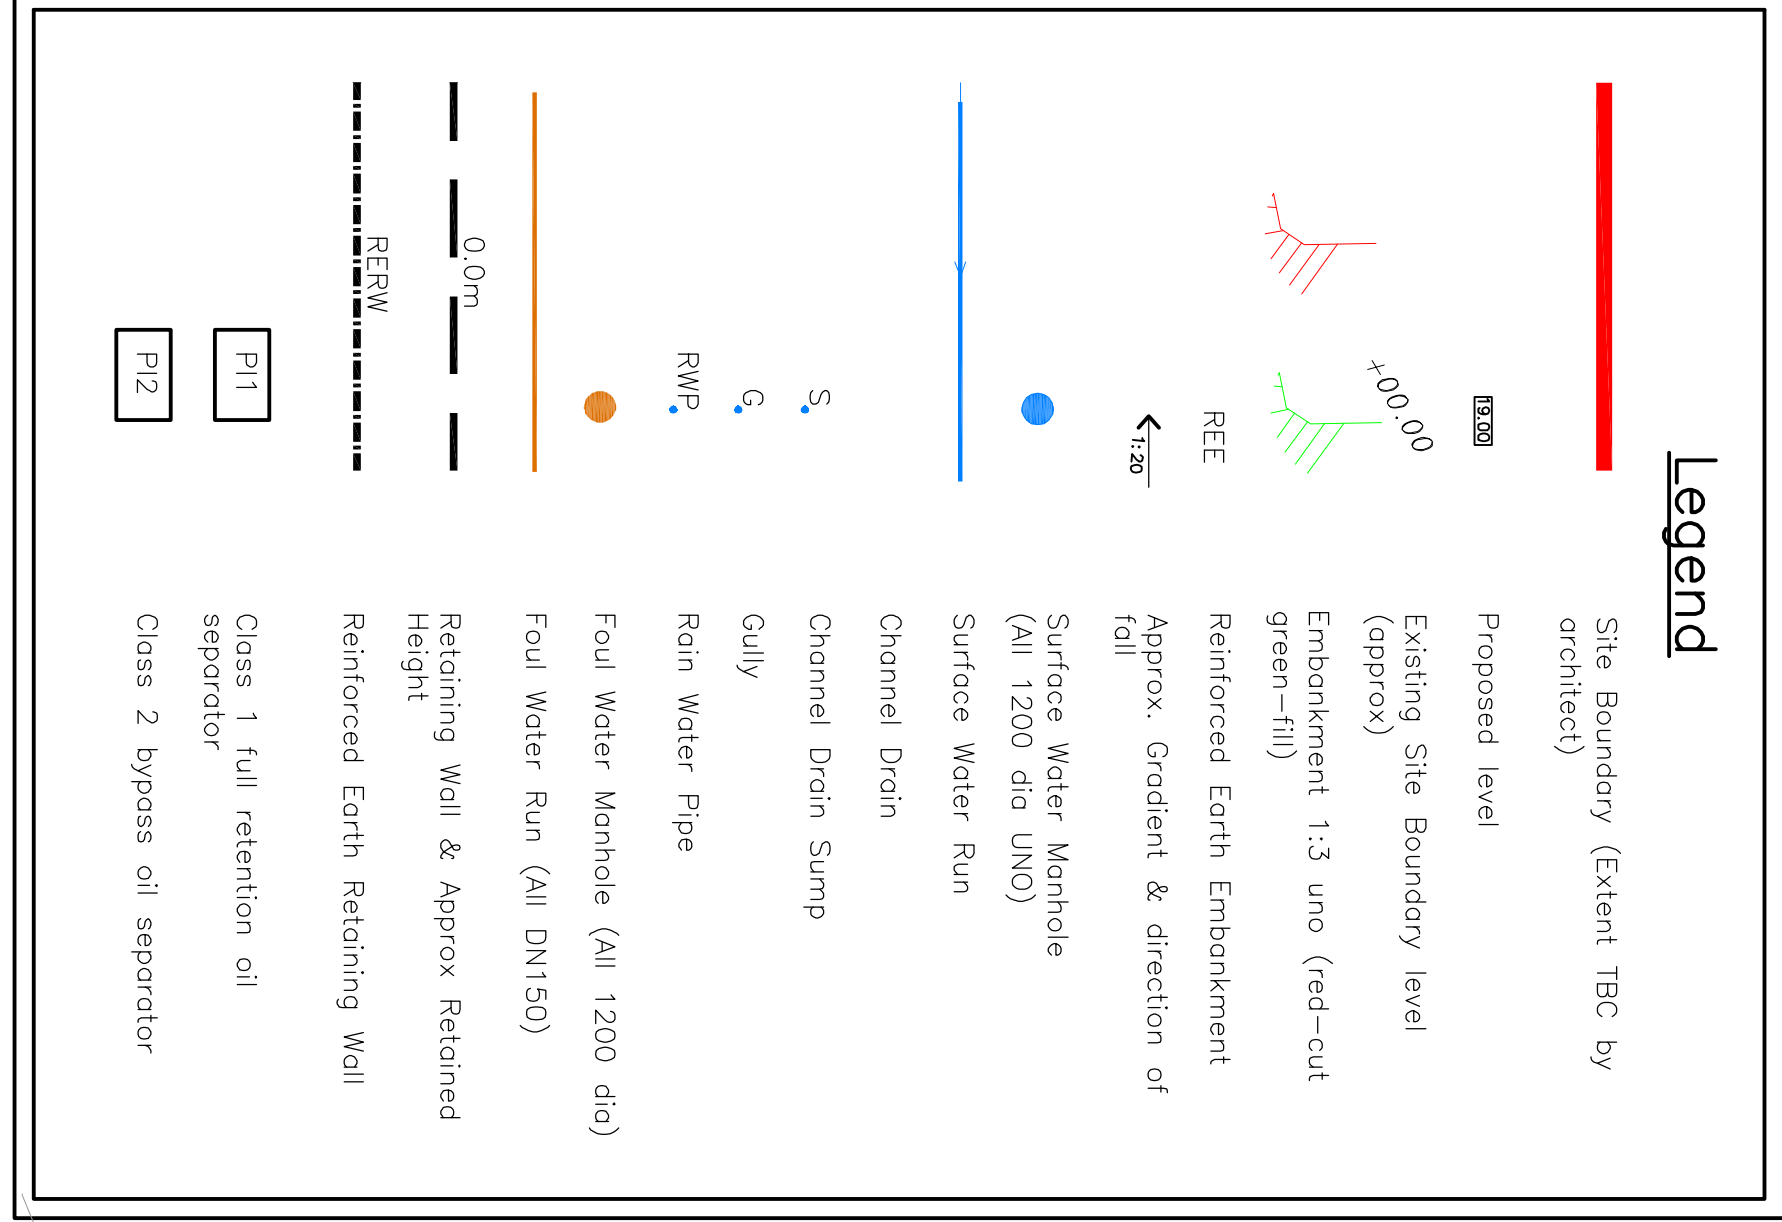


Rev	Drawn	Date	Description
P7	CH	JUL 24	WEST ACCESS ROAD RETAINING WALL ADDED. LANDSCAPING GRADIENTS EASED TO 1:3. FOOTPATH ADDED TO NORTHERN BOUNDARY

PLANNING

MERCURY 62
CRONTON ROAD
KNOWSLEY

Drawing Title
LEVELS LAYOUT
SHEET 1 OF 1

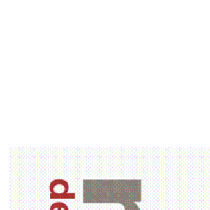			
Corfi & Structural Engineers Suite 4 14-32 Heath Street 14-32-01000000000000000000 M15-6GS		Tel: 0161 237 2400 Web: www.integraconsulting.co.uk	
Contract No	2956	Drawn By No	P7
Design CH		Checked CH	
Station	1:500 @ A0	Date	JUN 2022