



Cherryfield Drive - Proposed Levels Plan

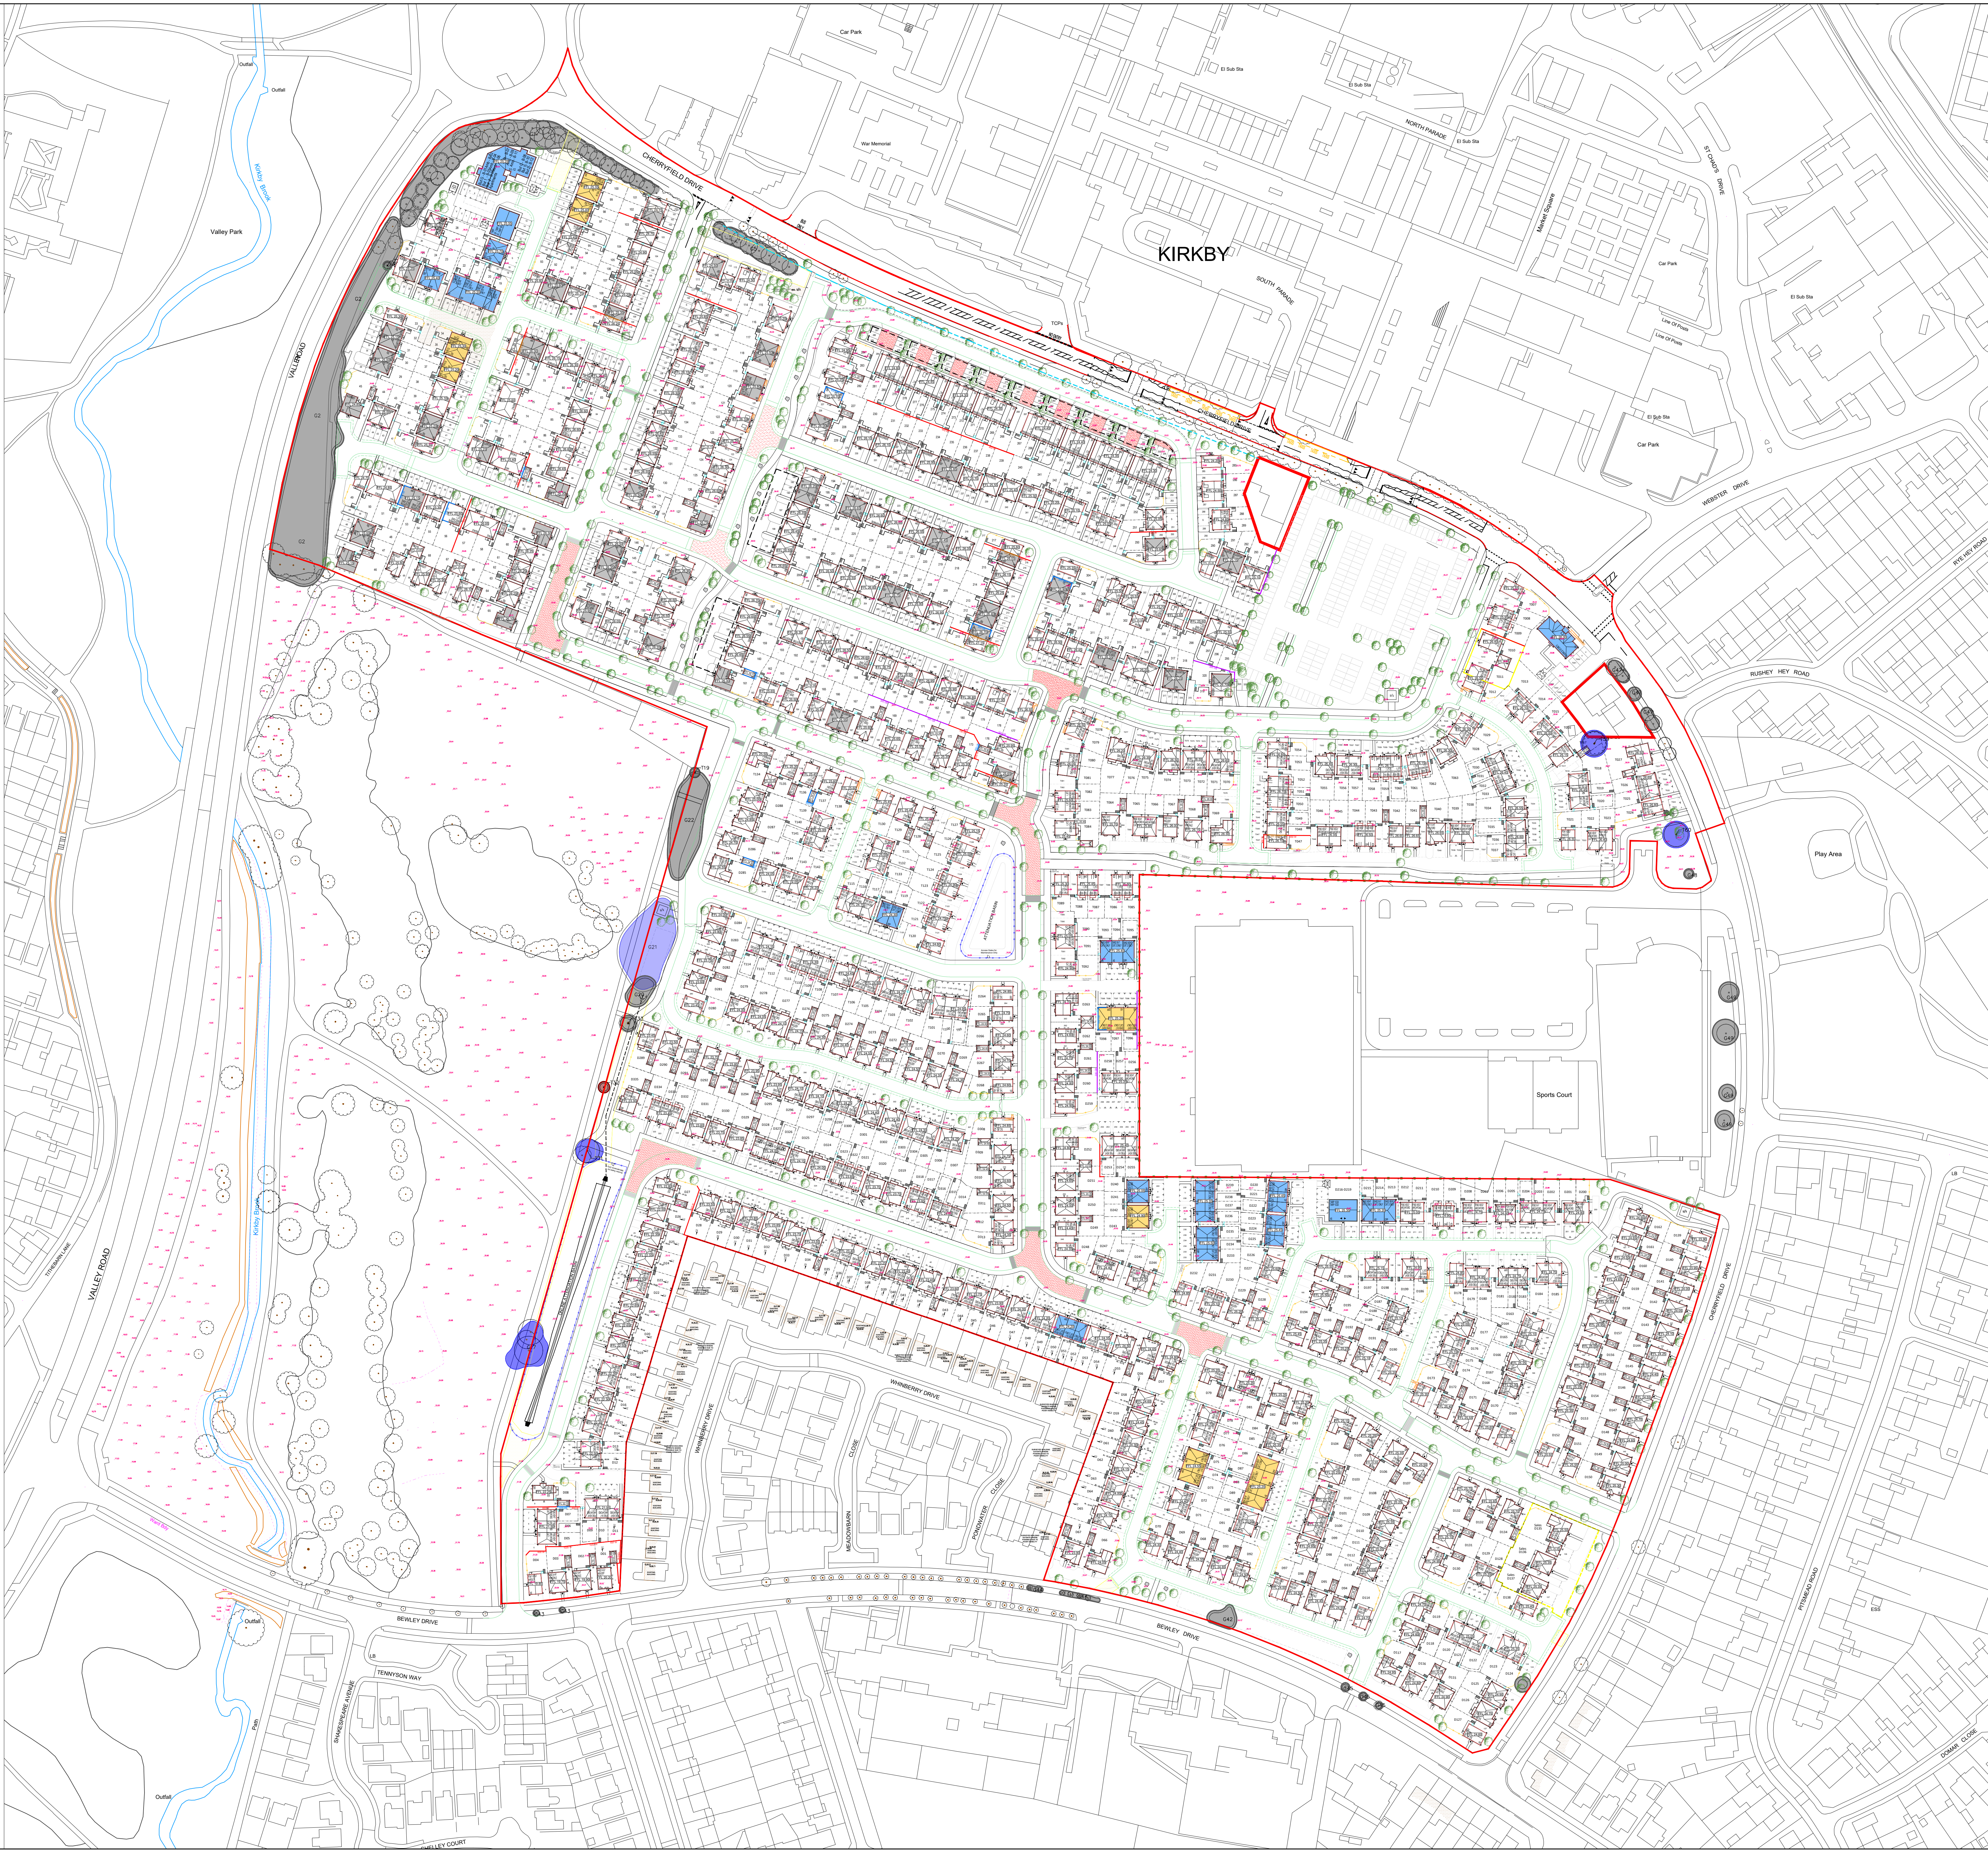

Key:

- Application Boundary
- PFL - 20.30 Proposed Finished Floor Levels
- RL - 32.73 Proposed Ridge Height Level
- EL - 29.32 Proposed Eaves Height Level
- 23.65 Existing Levels

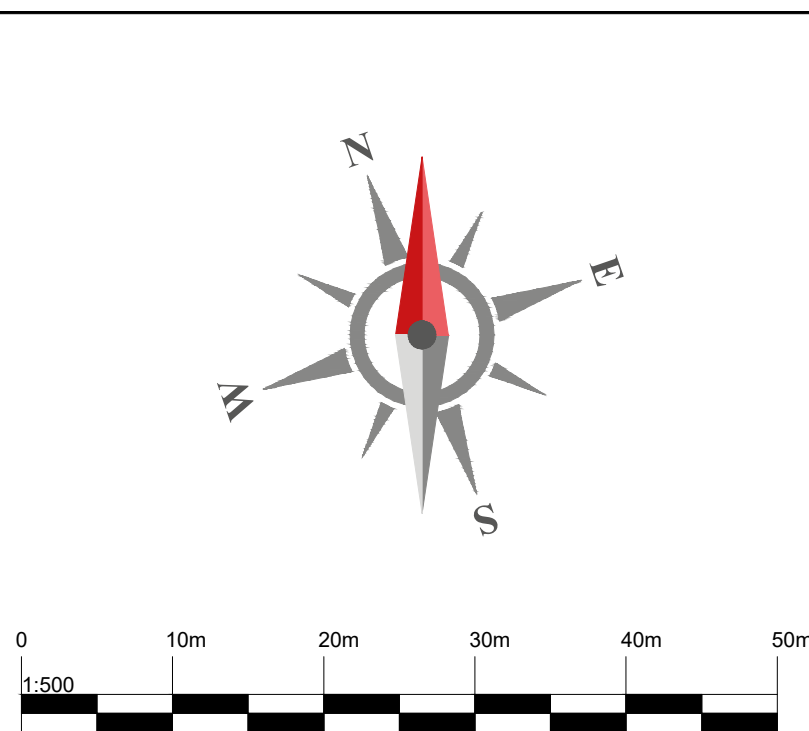

P20	Order gradients added to plots bounding Whinberry Drive and Penderic Close	13.12.24	DW
P21	Initial issue	13.12.24	JC
Revision	Description	Date	Design By

Cherryfield Drive, Kirkby

Proposed Levels Plan
DWH & Barratt

Design By: JC Date: 10.12.24 Scale of Plan: 1:1000 Revision: P02

H3005 - DWH - XX - XX - DR - UD - 313001

Do not scale from this drawing. Work to given dimensions only. Any discrepancies are to be reported to Originator.

Barratt & David Wilson Homes
2nd Floor, 300 St. Margaret's Place,
Birmingham, B3 7EY
Telephone: 0121 625 0400

DAVID WILSON HOMES
BARRATT