


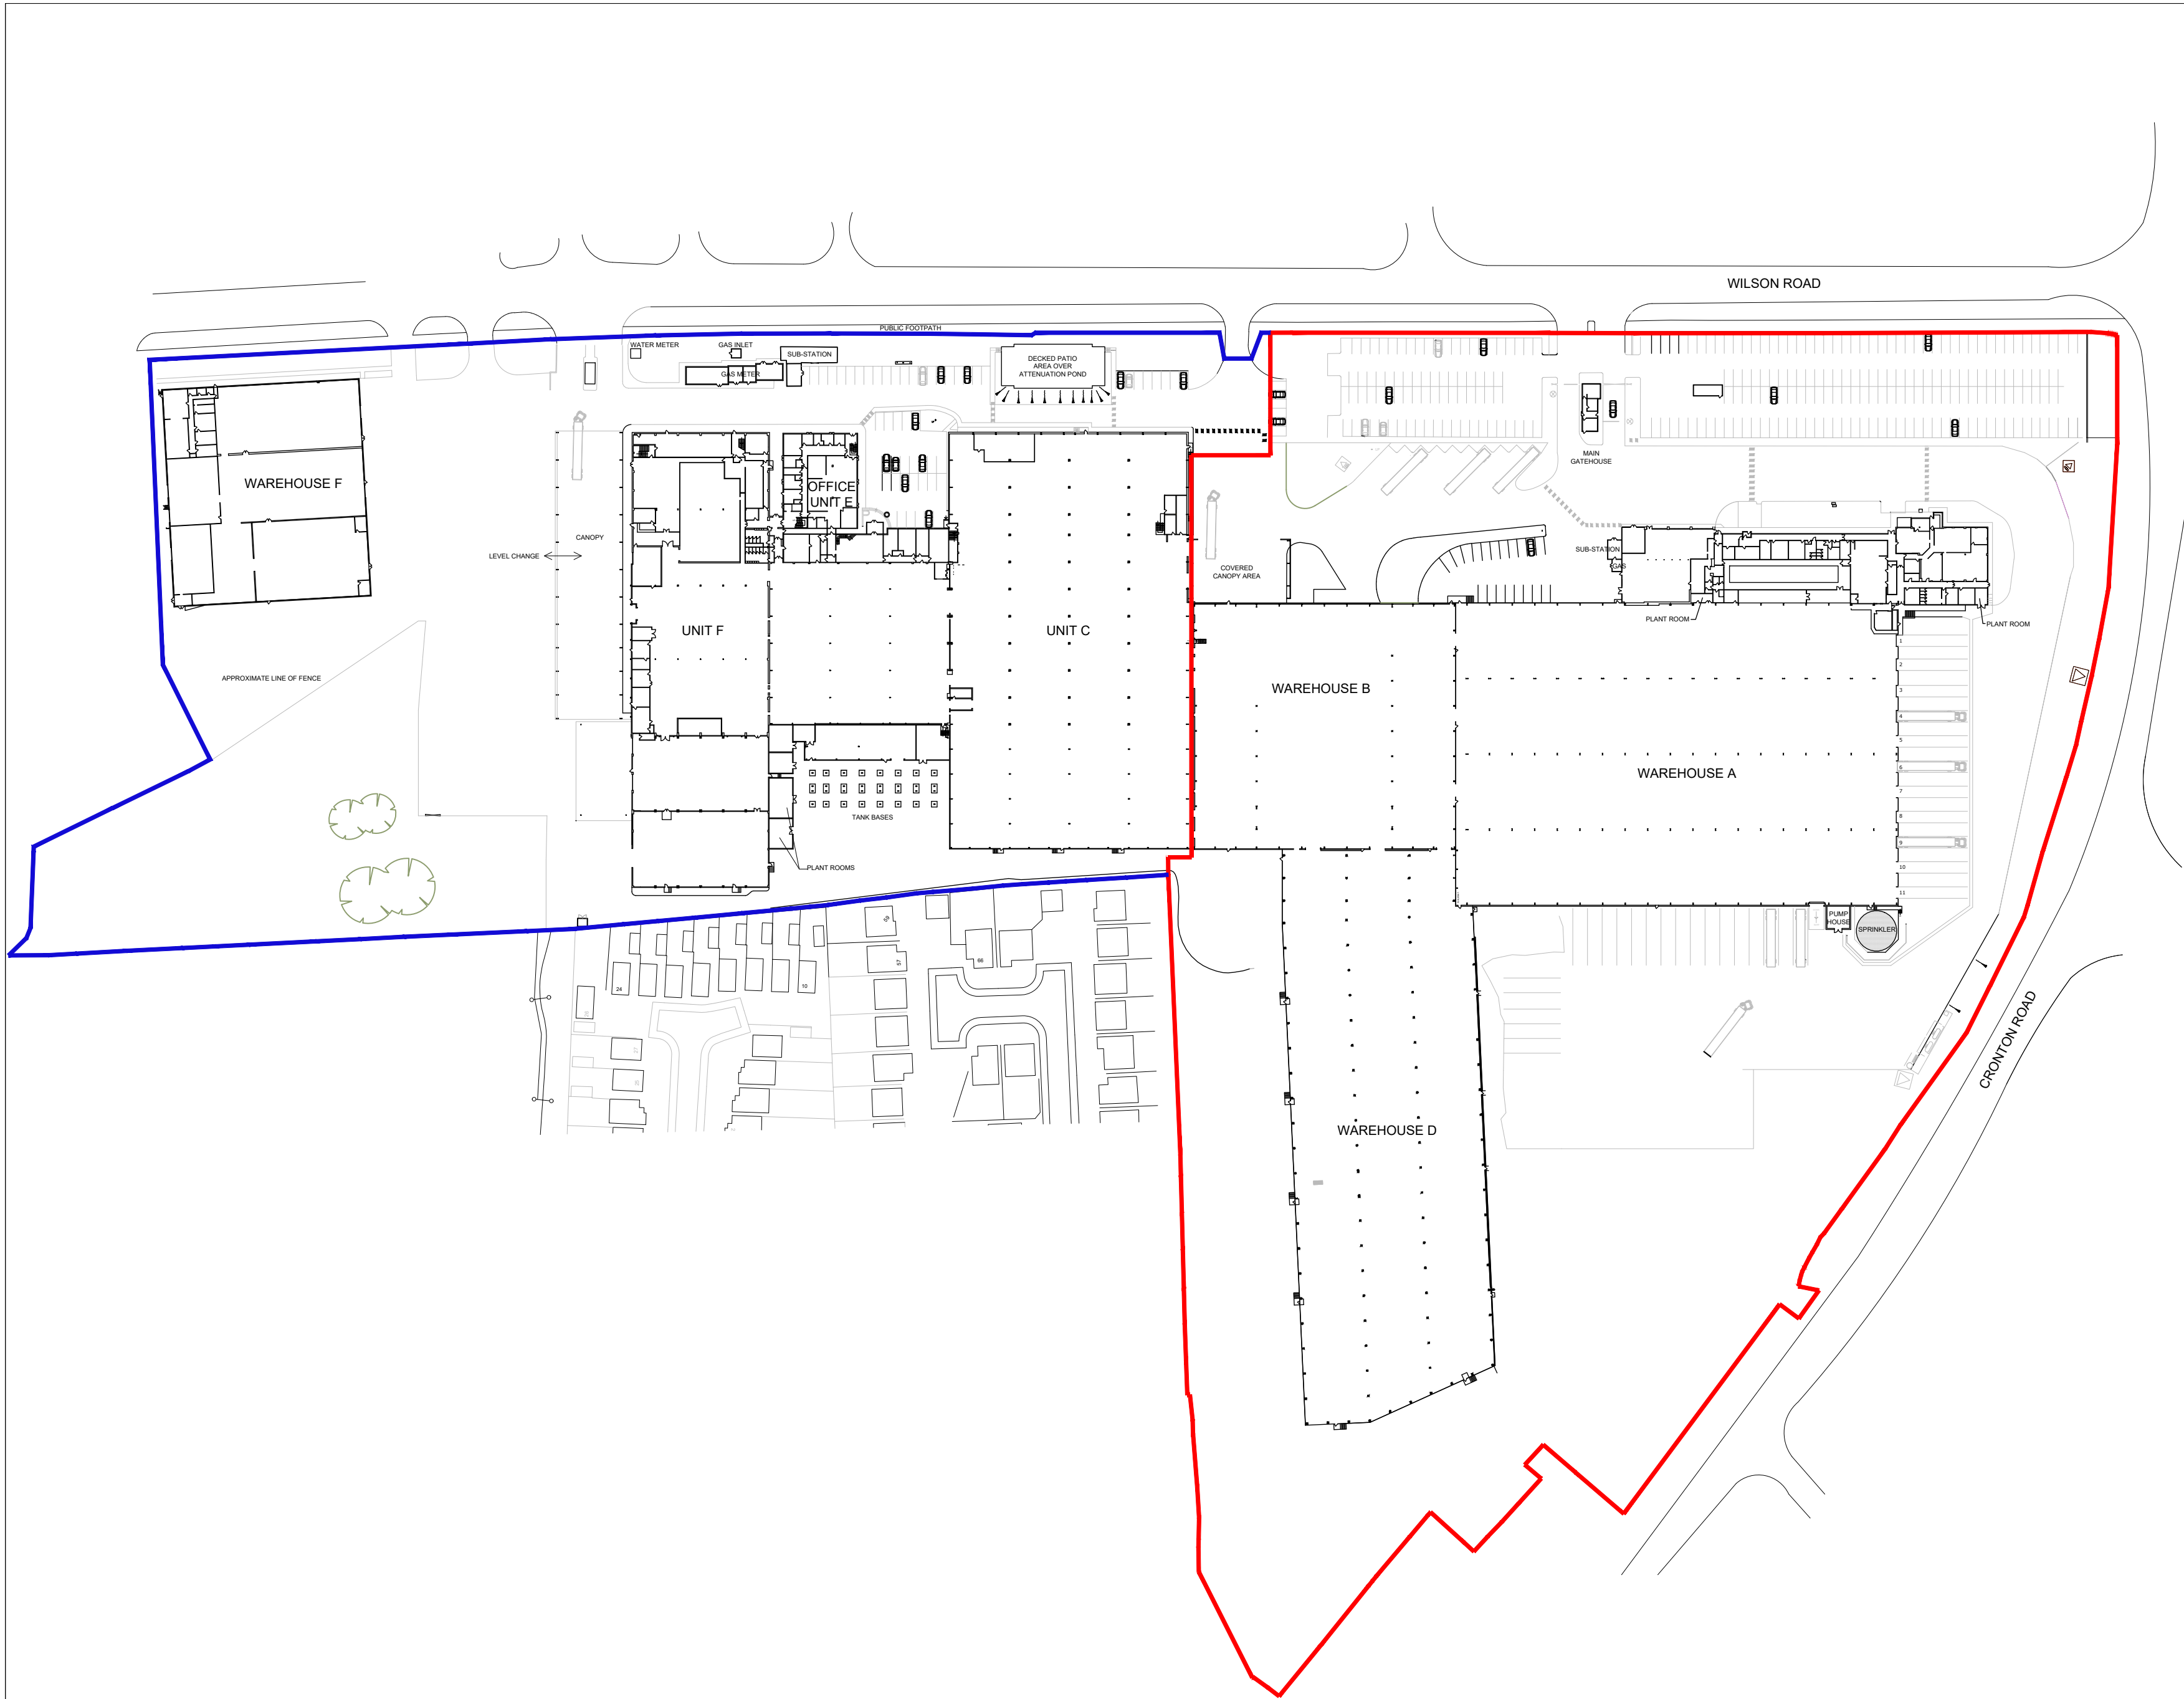

NOTES

- All dimensions and levels are to be checked on site.
- Any discrepancies are to be reported to the architect before any work commences
- This drawing shall not be scaled to ascertain any dimensions. Work to figured dimensions only.
- This drawing shall not be reproduced without express written permission from AEW.
- Title overlay drawings and ownership boundaries are produced using all reasonable endeavors. AEW cannot be responsible for the accuracy or scale discrepancy of base plans supplied to them.
- All works are to be undertaken in accordance with Building Regulations and the latest British Standards.
- All proprietary materials and products are to be used strictly in accordance with the manufacturers recommendations.

CDM 2015

Client notified of duties: CDM_PD_Date
Principal Designer: CDM_PD_Name
Unless noted below, all known hazards have been highlighted on the drawing:
0 10 20 30 40 50m
Scale 1:1250 @ A2

- Ownership boundary
- Site boundary : 16.16acres / 6.54ha

NOTES:

- Layout based on CAD plan provided by Hulewood International

P02	09/11/23	DW	DRS
Omitted temporary tent previously adjacent to warehouse D			
P01	26/10/23	DJS	DRS
Initial Issue			
REV	Date	Drawn by: -	Checked by: -
Status	Purpose of Issue		
S2	For Information		
drawing stage	Stage 3 - Spatial Coordination		

client

Davos Industrial Ltd.

project

Sovereign Distillery
Huyton

drawing title

Site Location Plan

date Oct 23 drawn DJS
scale@A2 1:1250 checked DRS

Rev P02

Job No 13579-AEW-XX-XX-DR-A-0501

aeew architects
01 61 214 4370
www.aeewarchitects.com

aeew