



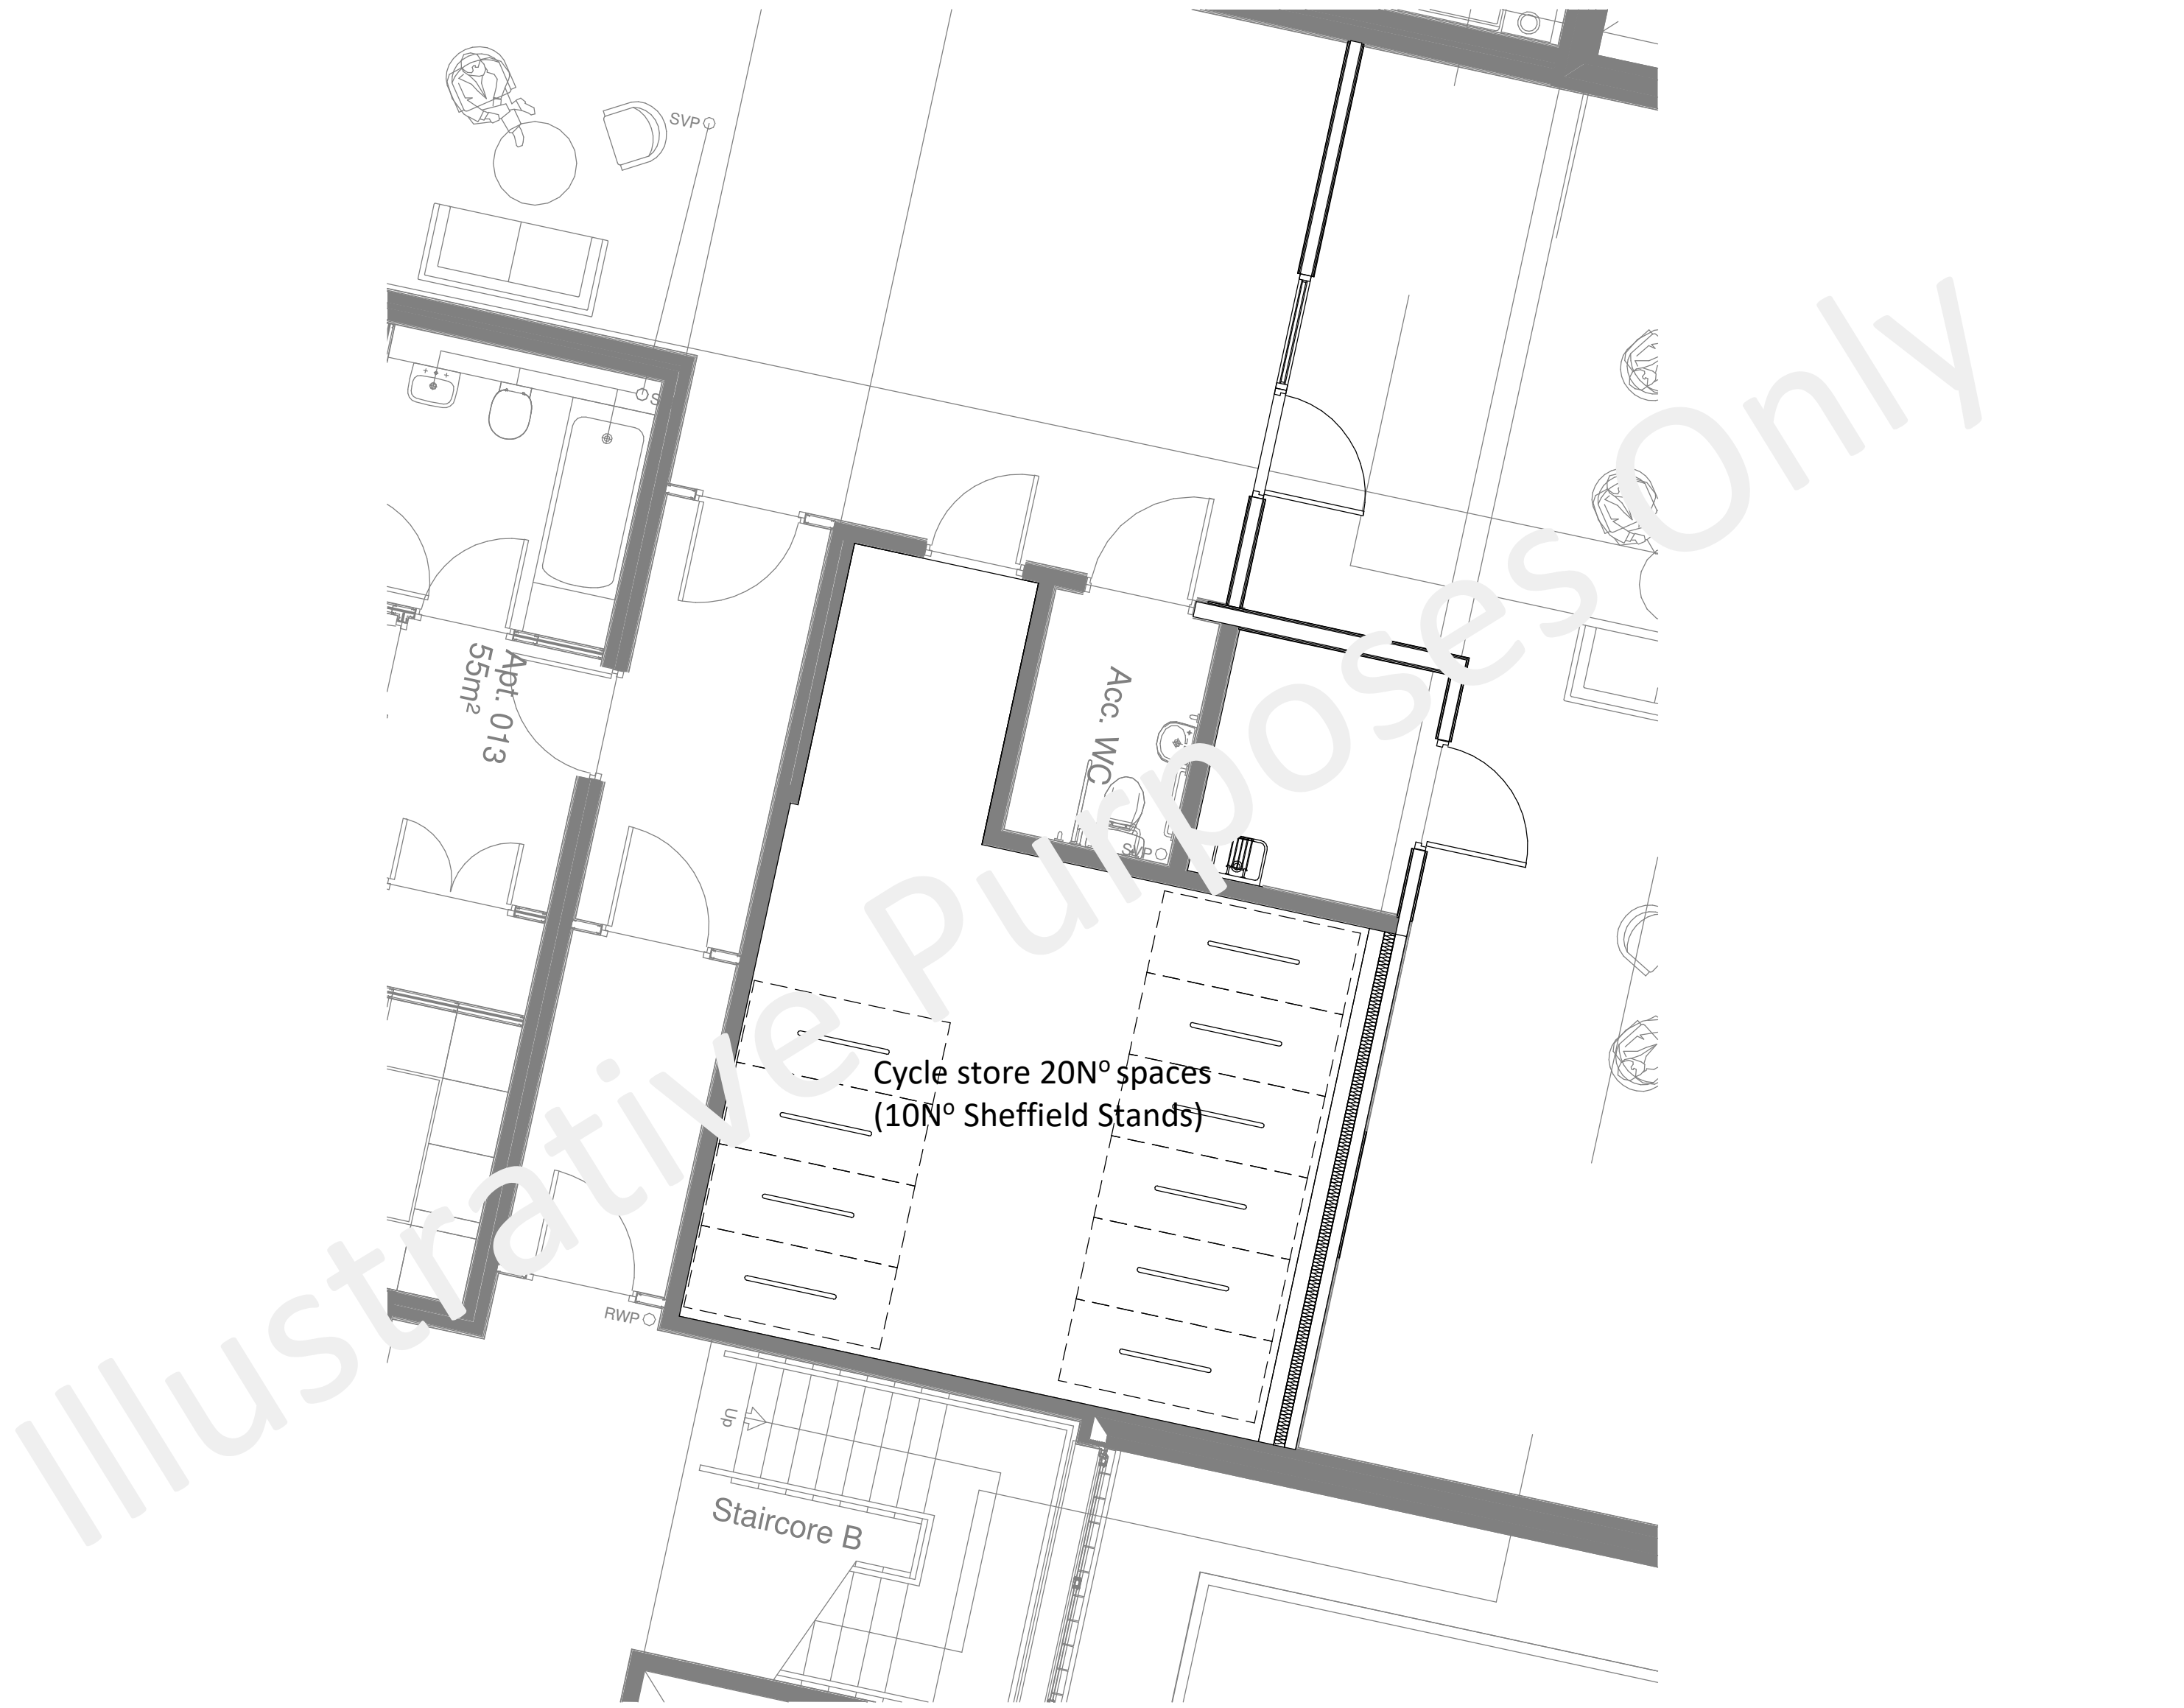

Internal Cycle Store
1 : 50

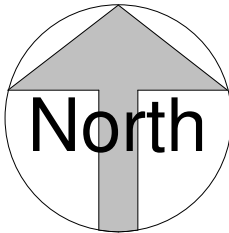

A	23.01.25	OM	'DO NOT SCALE' note removed and scale bar added
Rev	Date	Int	Description

btp
ARCHITECTS

RIBA
Chartered Practice

CLIENT:
Alderley Group

PROJECT:
The Orchard, Huyton

DESCRIPTION:
Internal Cycle Store

PURPOSE OF ISSUE:
Construction

DRAWN BY:	CHECKED	DATE:	SCALE @ A2:
OM	MA	16/01/25	As indicated

JOB NO:	STATUS CODE:	DRAWING NO:	REV
4349	A	042	A

FILE IDENTIFIER:
TO-BTP-00-SP-DR-A-4349_042.A