


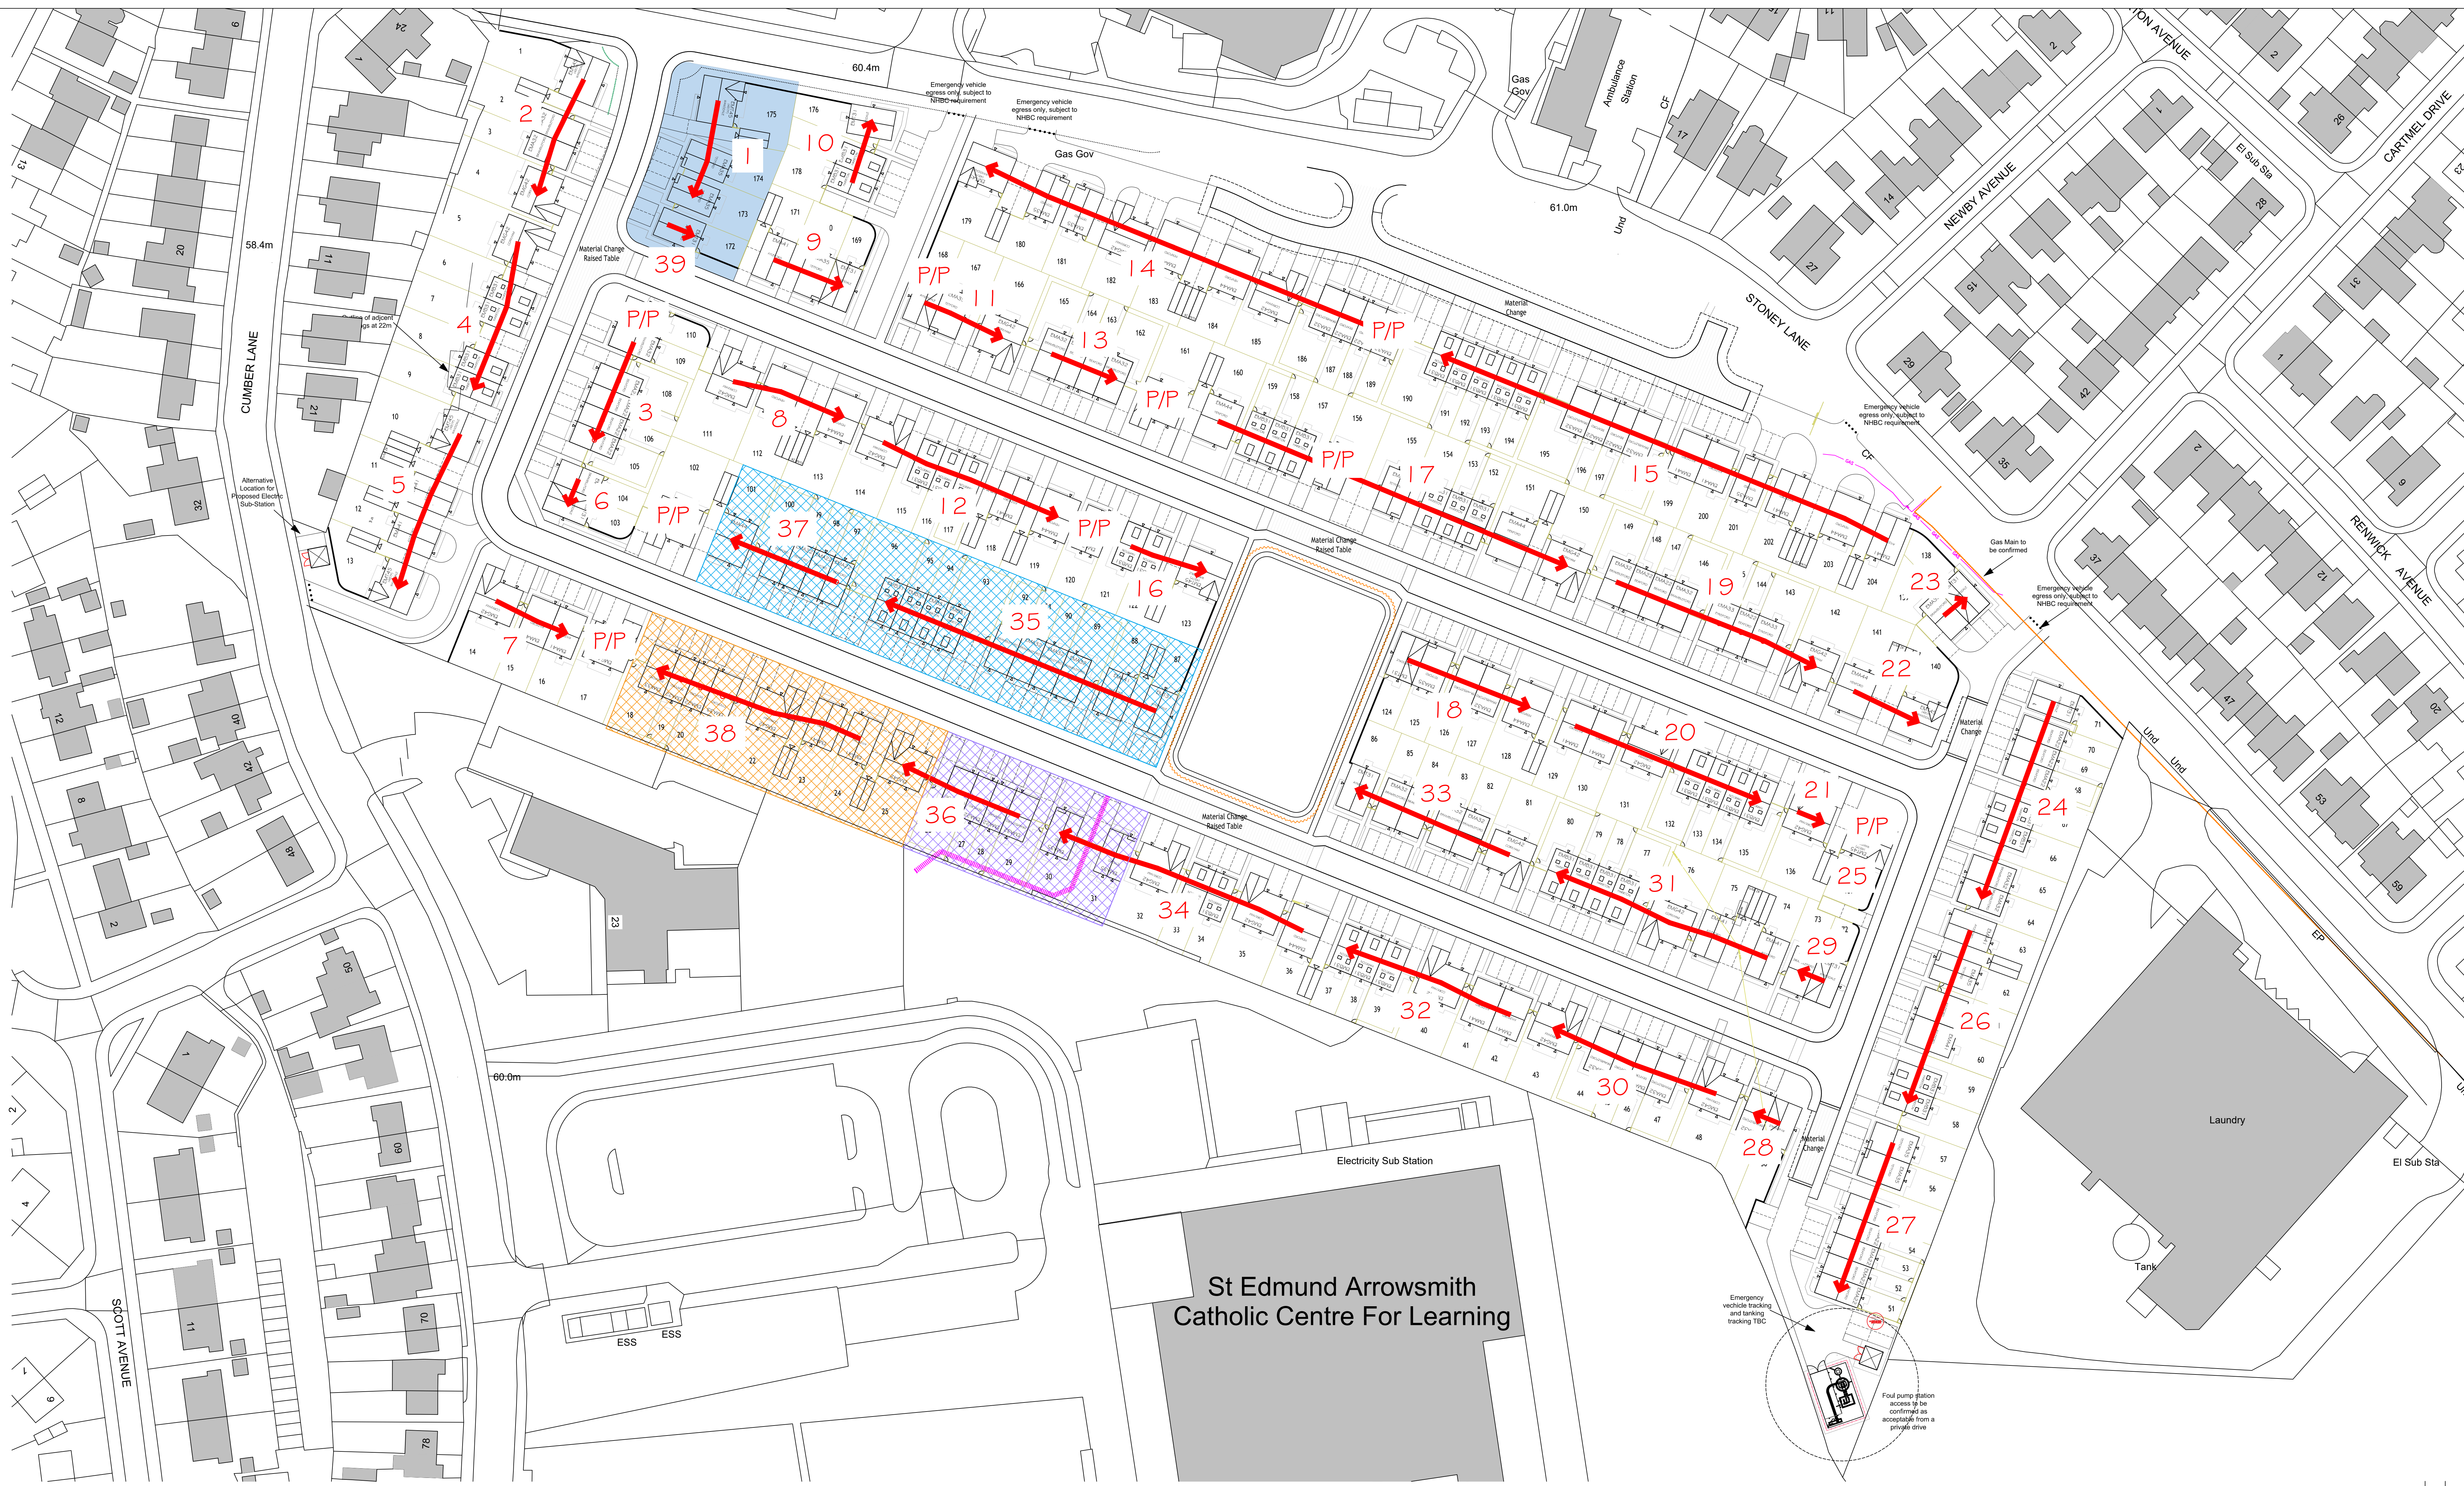

NORTH

W

E

S

KEY

Site Boundary

Build Route

Sales Area

Clean Stone Lay-down Area

Compound

Car Park

Rev

Description

Date

Initial

Revisions

Taylor Wimpey

Taylor Wimpey North West
Washington House, Birchwood Park,
Warrington, Cheshire WA3 6GR
Tel 01524 848 500 Fax 01524 849 501
www.taylorwimpey.com

FORMER GLEN DIMPLEX

LAND OFF STONEY LANE,
WHISTON, KNOWSLEY

BUILD ROUTE PLAN

PLANNING

1:500 @ A0

18/08/25

BB

BB

DRAWING NUMBER

22970

BRP

01

-