


FORMER GLEN DIMPLEX | LAND SOUTH OF STONEY LANE

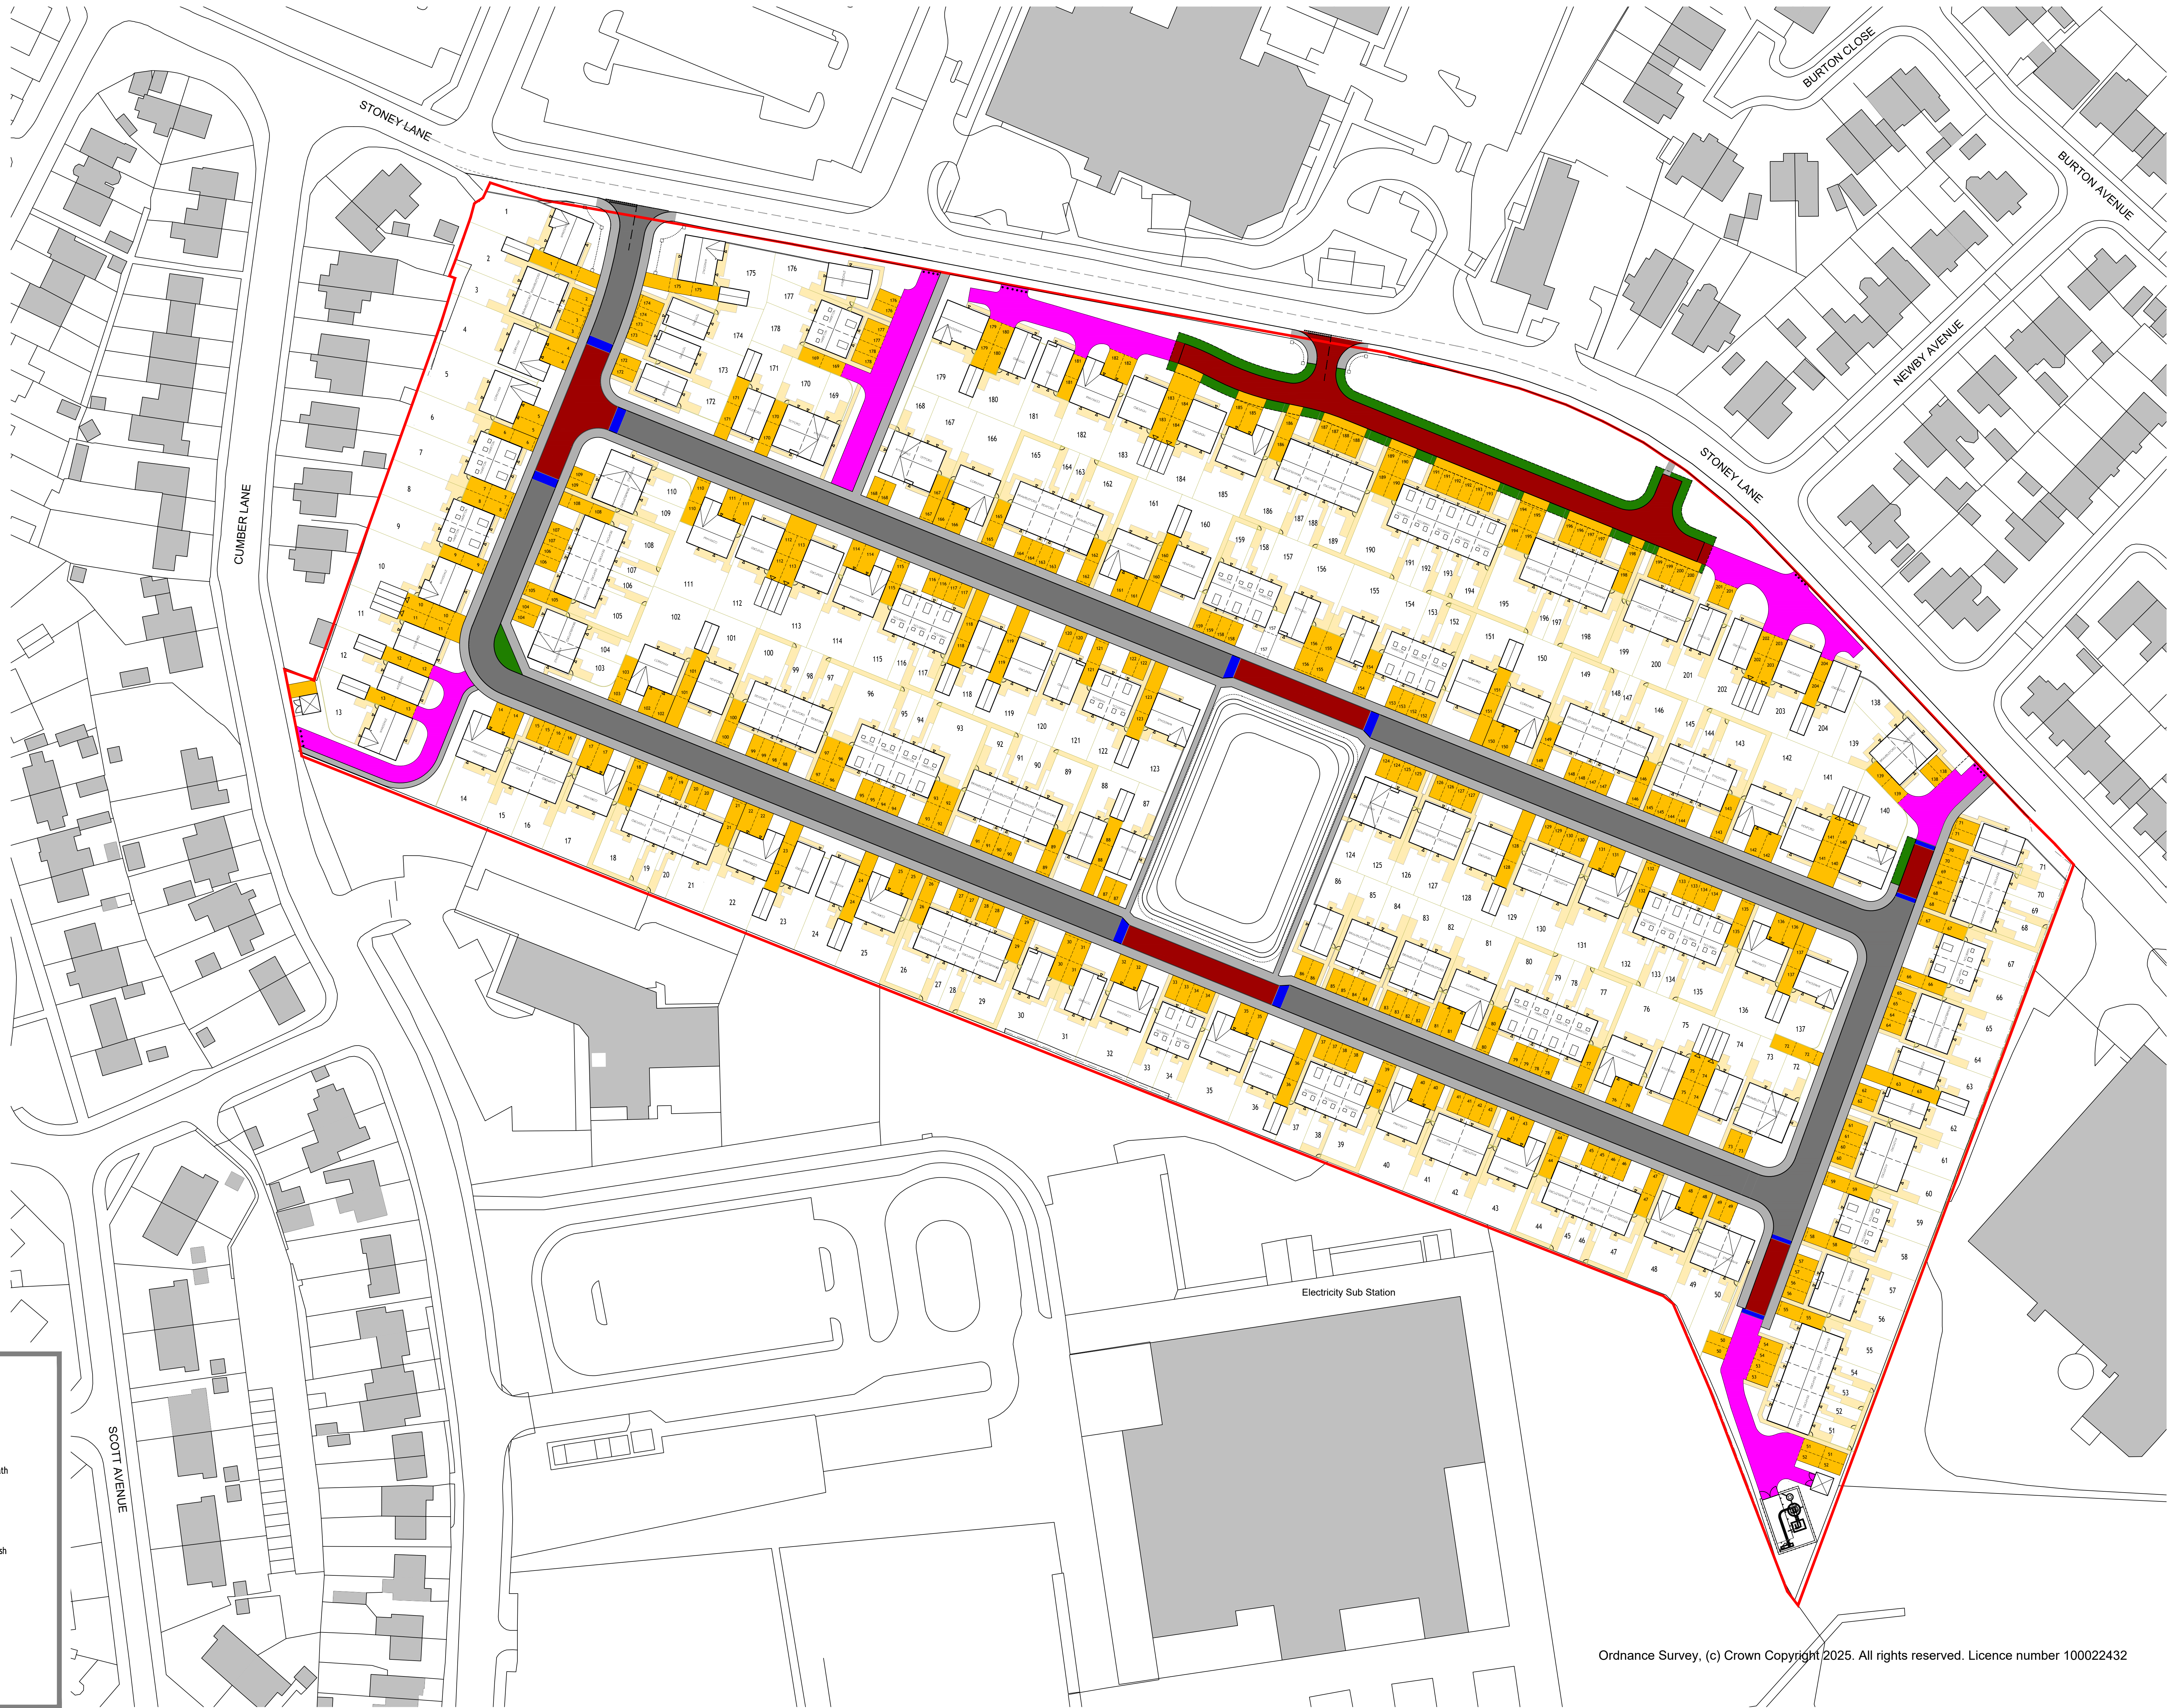

Surface Materials Key

- TW Red line / Legal Ownership
- Proposed Adoptable Highway
Black Bitmac finish
- Proposed Adoptable Footway/Footpath
Black Bitmac finish
- Proposed Adoptable Grass
Verge / Service Strip
- Proposed Raised Tables
Black Bitmac with Red Chippings finish
- Proposed Rumble Strip to
Engineers design / detail
- Proposed Shared Drives
Black Bitmac finish
- Proposed Plot Parking
Black Bitmac finish
- Proposed Plot Paving
Brett Quorndon Buff River Slabs

Ordnance Survey, (c) Crown Copyright 2025. All rights reserved. Licence number 100022432

Rev	Description	Date	Initial
1	Revisions		

Taylor Wimpey

Taylor Wimpey North West
Washington House, Birchwood Park,
Warrington, Cheshire WA3 6GR
Tel 01525 849 500 Fax 01525 849 501
www.taylorwimpey.com

FORMER GLEN DIMPLEX
Land South of Stoney Lane
Whiston
Surfacing Materials

PLANNING

PROJECT	DATE	ISSUED	REVISION
1:500 @ A0	11/11/25	BGA	BGA

DRAWING NUMBER	DATE	ISSUED	REVISION
22970	SM	1002	-