


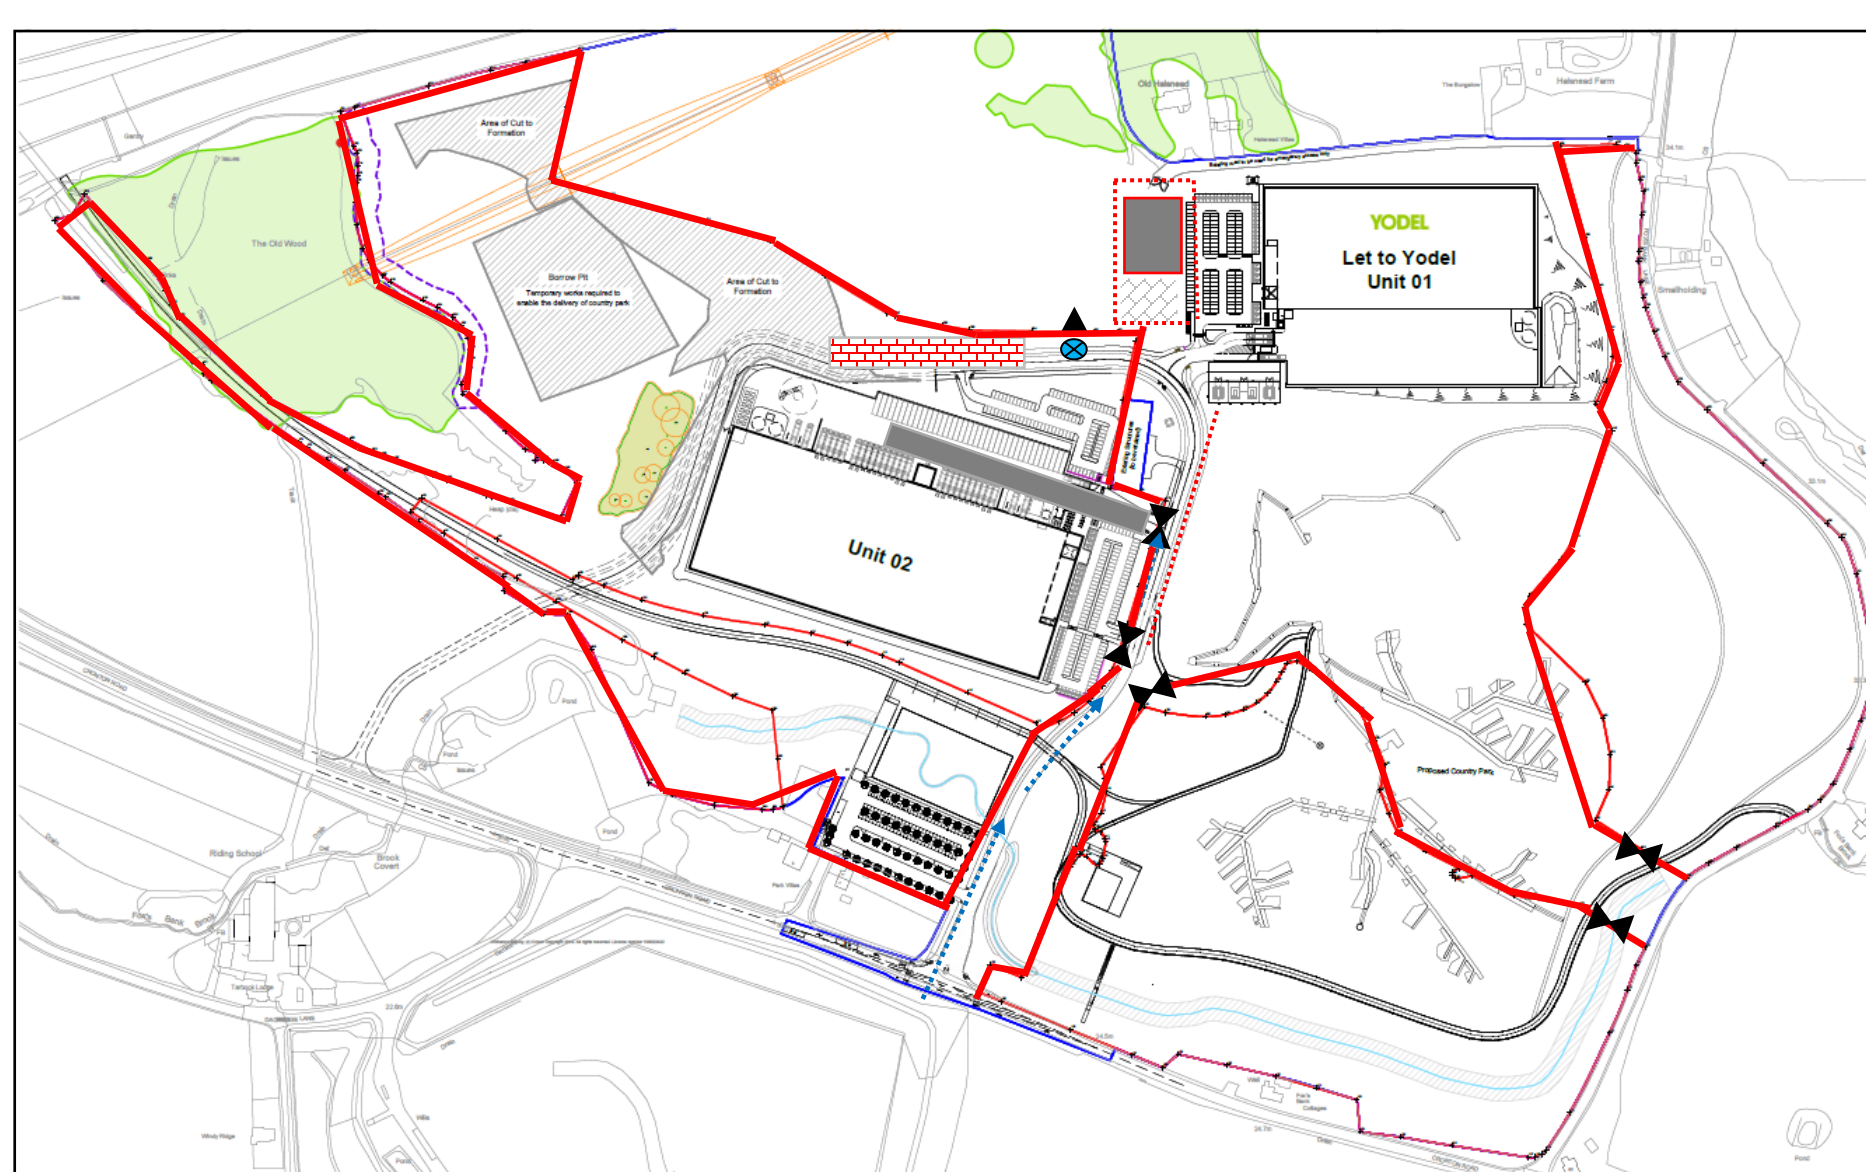

Legend

- Secure Site Boundary & Work Areas
- ↔ Vehicle Access Gates
- ▲ Pedestrian Access Gates
- Site Offices & Welfare
- ⊗ Biometric Access Control
- - - Vehicle Route
- ▨ Contractor Parking
- Materials Stores
- - - Internal Fencing / Segregation

SYMMETRY PARK

PHASE 2 SITE LOGISTICS OVERVIEW

Drg Ref: GMI-SYM2&3-002

Rev: 0

