



CRANTON COLLIERY

FOX'S BANK LANE

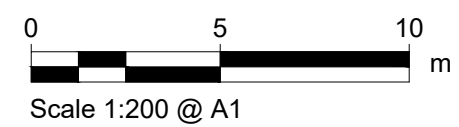

KEY	
27.156m	PROPOSED DESIGN LEVEL
27.269m	EXISTING LEVEL (BASED ON 3D SURFACE CREATED FROM TOPOGRAPHICAL SURVEY)
MAJOR CONTOUR (100mm)	
MINOR CONTOUR (10mm)	
TOPOGRAPHICAL SURVEY POINT	
PROPOSED SURFACE FALL GRADIENT AND DIRECTION	

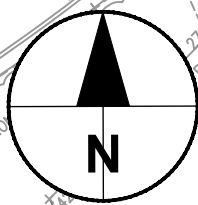

CUTLINE

CONTINUATION - REFER TO 60629784-SHT-30-PCP8-CT-0131

CUTLINE

AECOM

PROJECT

PRESCOT TO CRANTON
CYCLEWAY

CLIENT



Knowsley Council
Yorkon Buildings, Archway Road, Huyton,
L36 9YU
tel. 0151 489 6000
www.knowsley.gov.uk

CONSULTANT

AECOM
4th Floor, Merchants Court
2-12 Lord Street
Liverpool, L2 1TS
www.aecom.com

NOTES

- TO BE READ IN CONJUNCTION WITH ALL OTHER RELEVANT DOCUMENTATION / INFORMATION.
- DIMENSIONS AND LEVELS ARE IN METRES UNLESS OTHERWISE STATED.
- DO NOT SCALE FROM THIS DRAWING, USE ONLY PRINTED DIMENSIONS.
- ALL LEVELS RELATE TO ORDNANCE DATUM.
- THIS DRAWING HAS BEEN PRODUCED USING TOPOGRAPHICAL SURVEY CARRIED OUT BY "MALCOLM HUGHES LAND SURVEYORS" IN MAY 2020 AND OS MAPPING RECEIVED FROM KNOWSLEY COUNCIL ON 9TH MARCH 2020.
- REFER TO DRAWING NO. 60629784-SHT-30-PCP0-CT-0100 TO 0101 FOR SCHEME LOCATION PLAN.

© CROWN COPYRIGHT AND DATABASE RIGHTS 2020 OS 100017655 YOU ARE PERMITTED TO USE THIS DATA SOLELY TO ENABLE YOU TO RESPOND TO, OR INTERACT WITH, THE ORGANISATION THAT PROVIDED YOU WITH THE DATA. YOU ARE NOT PERMITTED TO COPY, SUB-LICENCE, DISTRIBUTE OR SELL ANY OF THIS DATA TO THIRD PARTIES IN ANY FORM.

ISSUE/REVISION

ISSUE/REVISION	DATE	DESCRIPTION
D1	05.08.2022	DETAILED DESIGN
I/R	DATE	DESCRIPTION

PROJECT NUMBER

60629784


SHEET TITLE


PHASE 8
LEVELS
(SHEET 1)

SHEET NUMBER

60629784-SHT-30-PCP8-CT-0130

ISO A1 594mm x 841mm
Approved: JB
Checked: AS
Designer: BD
Project Management Initials:
Last saved by: ALEXANDER STEWART(2022.08.05) Last Plotter: 2022.08.05
Filename: \\UKPL1FP002\\UKPL1FP002\\V1\\PROJECTS\\TRAFFIC AND LOCAL ROADS\\60629784 - PRESCOT TO CRANTON CYCLEWAY\\900_CAD_GIS\\910_CAD02 SHEETS\\DETAILED DESIGN\\60629784-SHT-30-PCP8-CT-0130-0134.DWG

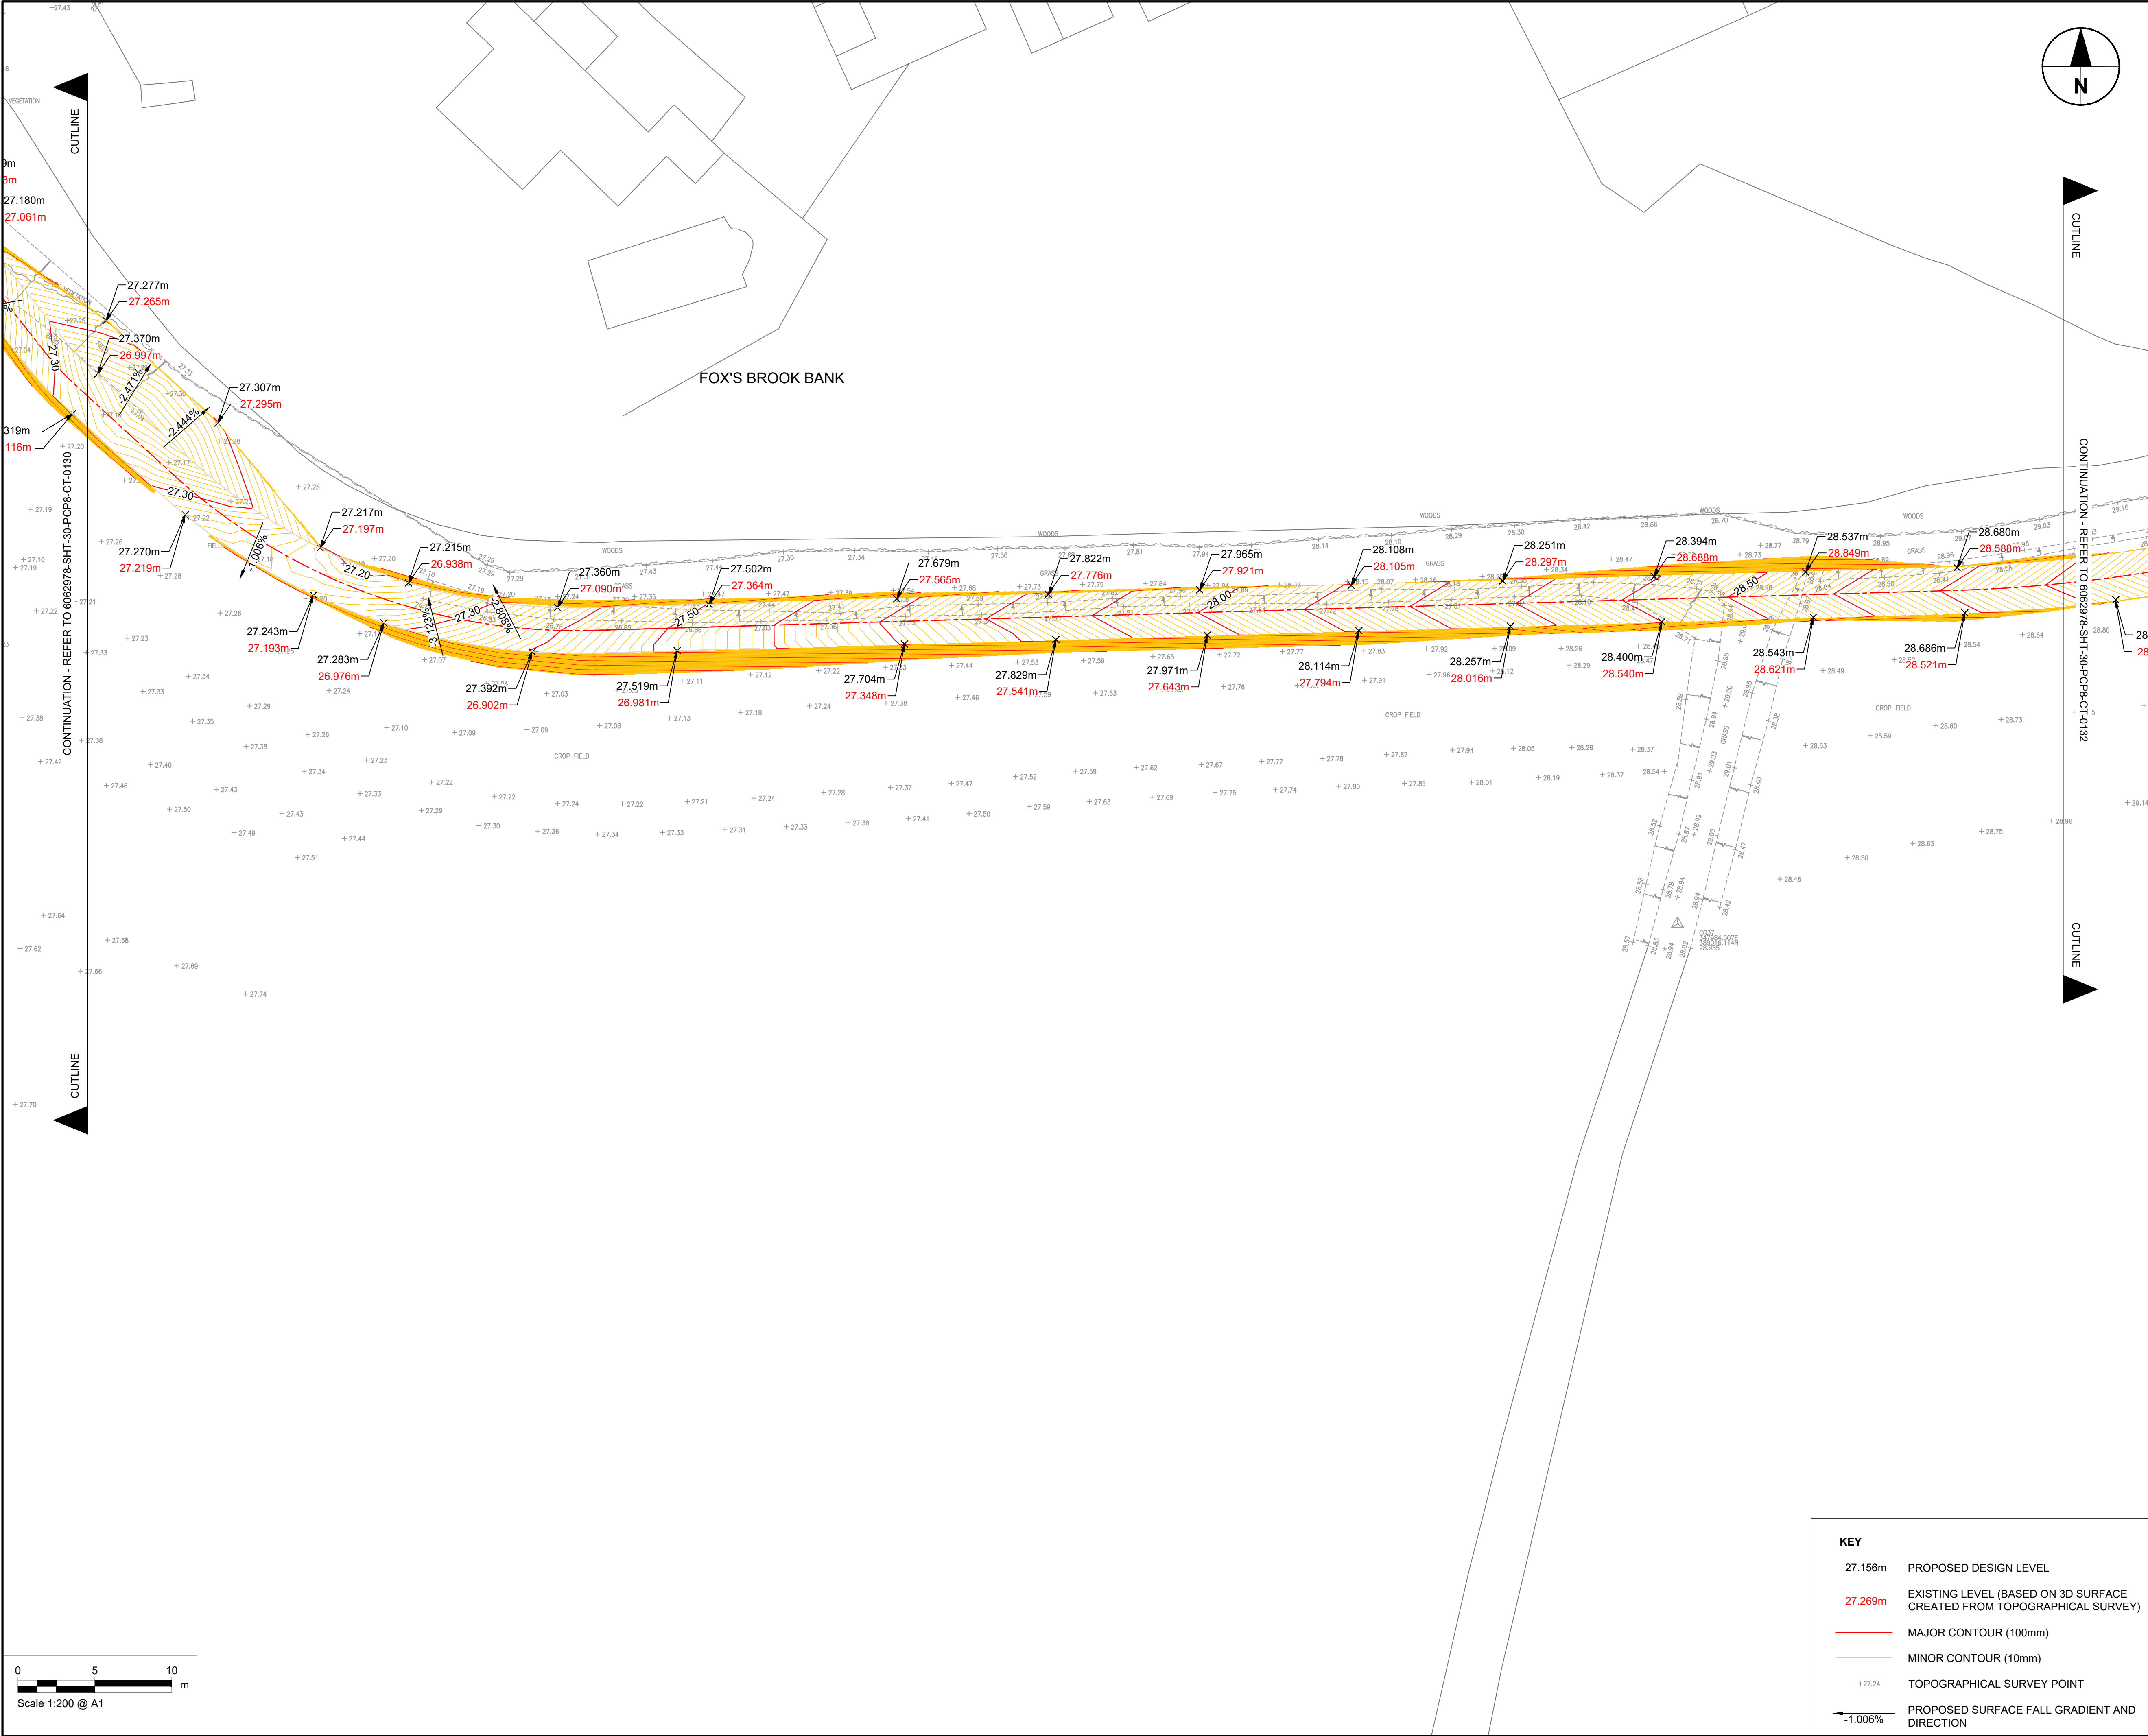

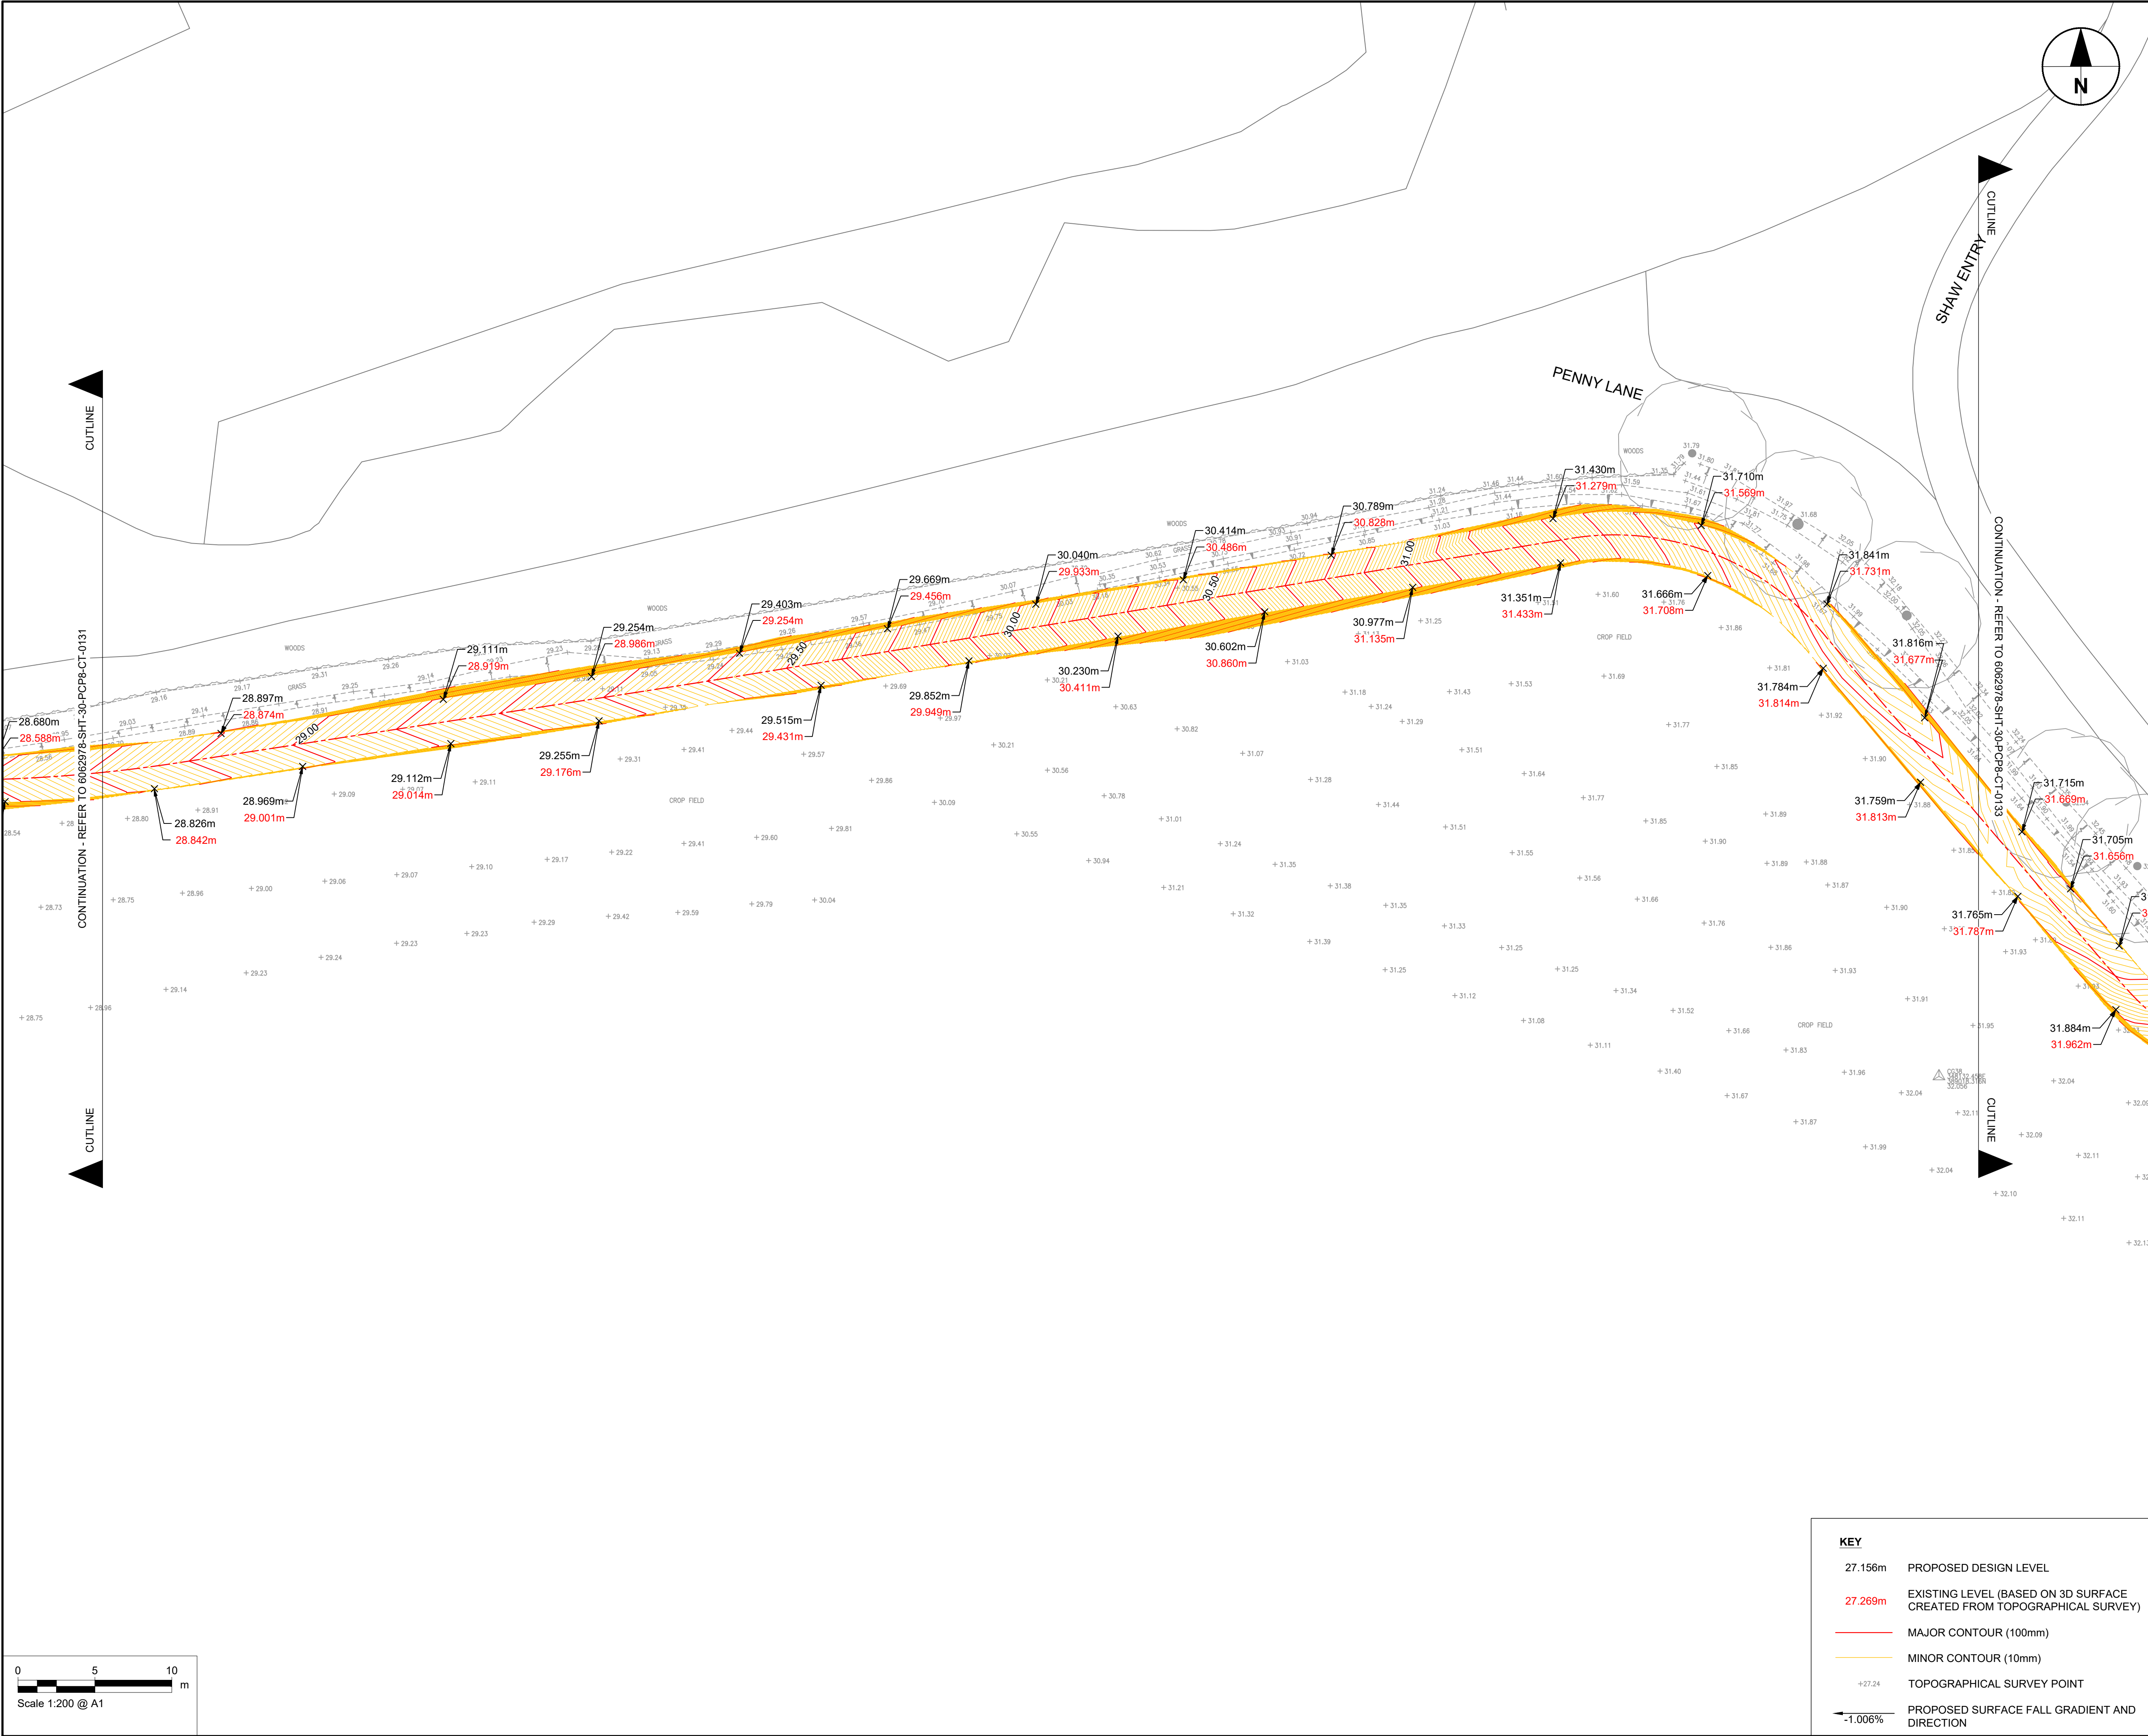

This drawing has been prepared for the use of AECOM's client. It may not be used, modified, reproduced or relied upon by third parties, except as agreed by AECOM or as required by law. AECOM accepts no responsibility, and denies any liability whatsoever, to any party that uses or relies on this drawing without AECOM's express written consent. All measurements must be obtained from the stated dimensions.



PROJECT

PRESCOT TO CRANTON
CYCLEWAY

CLIENT



Knowsley Council
Yorkon Buildings, Archway Road, Huyton,
L36 9YU
tel. 0151 489 6000
www.knowsley.gov.uk

CONSULTANT

AECOM
4th Floor, Merchants Court
2-12 Lord Street
Liverpool, L2 1TS
www.aecom.com

NOTES

1. TO BE READ IN CONJUNCTION WITH ALL OTHER RELEVANT DOCUMENTATION / INFORMATION.
2. DIMENSIONS AND LEVELS ARE IN METRES UNLESS OTHERWISE STATED.
3. DO NOT SCALE FROM THIS DRAWING, USE ONLY PRINTED DIMENSIONS.
4. ALL LEVELS RELATE TO ORDNANCE DATUM.
5. THIS DRAWING HAS BEEN PRODUCED USING TOPOGRAPHICAL SURVEY CARRIED OUT BY "MALCOLM HUGHES LAND SURVEYORS" IN MAY 2020 AND OS MAPPING RECEIVED FROM KNOWSLEY COUNCIL ON 9TH MARCH 2020.
6. REFER TO DRAWING NO. 60629784-SHT-30-PCP0-CT-0100 TO 0101 FOR SCHEME LOCATION PLAN.

© CROWN COPYRIGHT AND DATABASE RIGHTS 2020 OS 100017655 YOU ARE PERMITTED TO USE THIS DATA SOLELY TO ENABLE YOU TO RESPOND TO, OR INTERACT WITH, THE ORGANISATION THAT PROVIDED YOU WITH THE DATA. YOU ARE NOT PERMITTED TO COPY, SUB-LICENCE, DISTRIBUTE OR SELL ANY OF THIS DATA TO THIRD PARTIES IN ANY FORM.

ISSUE/REVISION

DATE	DESCRIPTION
D1 05.08.2022	DETAILED DESIGN
I/R	
DATE	DESCRIPTION

PROJECT NUMBER



60629784

SHEET TITLE

PHASE 8
LEVELS
(SHEET 3)

SHEET NUMBER

60629784-SHT-30-PCP8-CT-0132

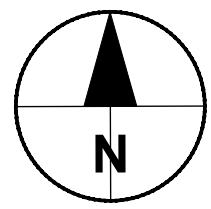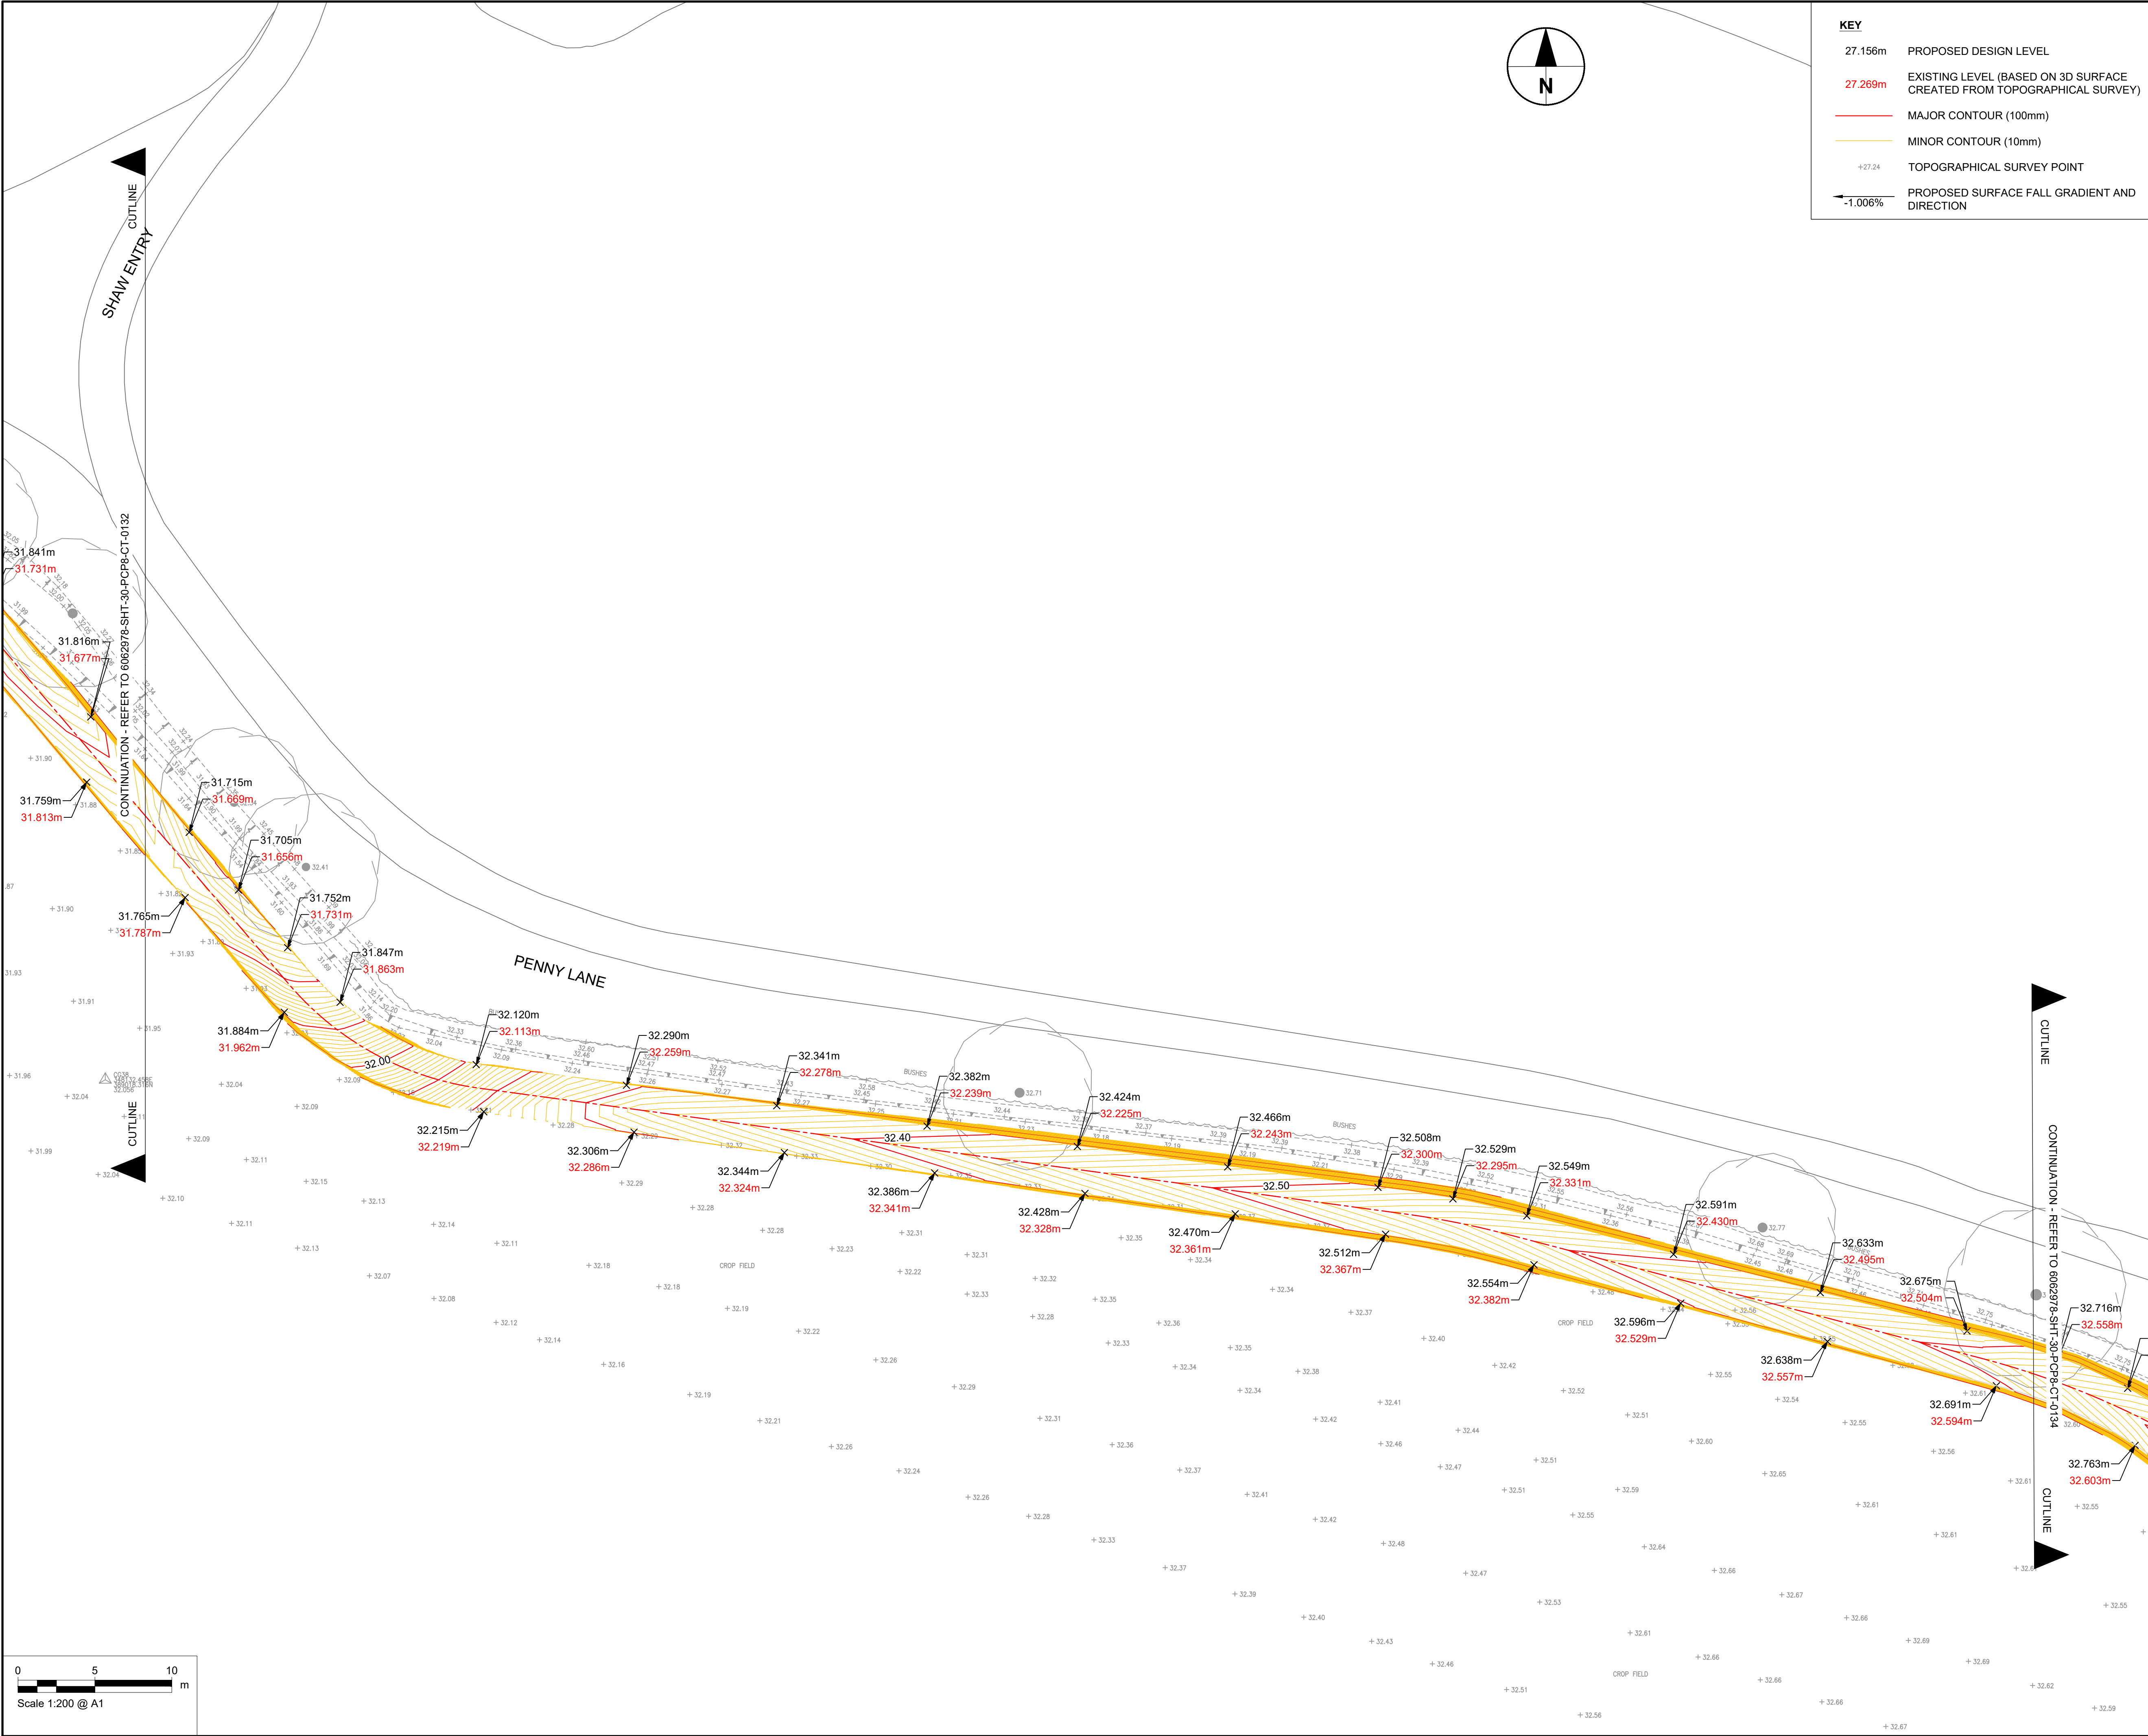

KEY	
27.156m	PROPOSED DESIGN LEVEL
27.269m	EXISTING LEVEL (BASED ON 3D SURFACE CREATED FROM TOPOGRAPHICAL SURVEY)
—	MAJOR CONTOUR (100mm)
—	MINOR CONTOUR (10mm)
+27.24	TOPOGRAPHICAL SURVEY POINT
→ -1.006%	PROPOSED SURFACE FALL GRADIENT AND DIRECTION



PROJECT

PRESCOT TO CRANTON CYCLEWAY

CLIENT



Knowsley Council
Yorkon Buildings, Archway Road, Huyton,
L36 9YU
tel. 0151 489 6000
www.knowsley.gov.uk

CONSULTANT

AECOM
4th Floor, Merchants Court
2-12 Lord Street
Liverpool, L2 1TS
www.aecom.com

NOTES

1. TO BE READ IN CONJUNCTION WITH ALL OTHER RELEVANT DOCUMENTATION / INFORMATION.
2. DIMENSIONS AND LEVELS ARE IN METRES UNLESS OTHERWISE STATED.
3. DO NOT SCALE FROM THIS DRAWING, USE ONLY PRINTED DIMENSIONS.
4. ALL LEVELS RELATE TO ORDNANCE DATUM.
5. THIS DRAWING HAS BEEN PRODUCED USING TOPOGRAPHICAL SURVEY CARRIED OUT BY "MALCOLM HUGHES LAND SURVEYORS" IN MAY 2020 AND OS MAPPING RECEIVED FROM KNOWSLEY COUNCIL ON 9TH MARCH 2020.
6. REFER TO DRAWING NO. 60629784-SHT-30-PCP8-CT-0100 TO 0101 FOR SCHEME LOCATION PLAN.

© CROWN COPYRIGHT AND DATABASE RIGHTS 2020 OS 100017655 YOU ARE PERMITTED TO USE THIS DATA SOLELY TO ENABLE YOU TO RESPOND TO, OR INTERACT WITH, THE ORGANISATION THAT PROVIDED YOU WITH THE DATA. YOU ARE NOT PERMITTED TO COPY, SUB-LICENCE, DISTRIBUTE OR SELL ANY OF THIS DATA TO THIRD PARTIES IN ANY FORM.

ISSUE/REVISION

DATE	DESCRIPTION
D1 05.08.2022	DETAILED DESIGN
I/R	DATE DESCRIPTION

PROJECT NUMBER


60629784

SHEET TITLE

PHASE 8
LEVELS
(SHEET 4)

SHEET NUMBER

60629784-SHT-30-PCP8-CT-0133

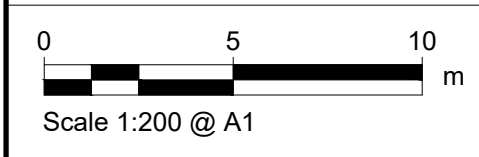

60629784-SHT-30-PCP8-CT-0134