


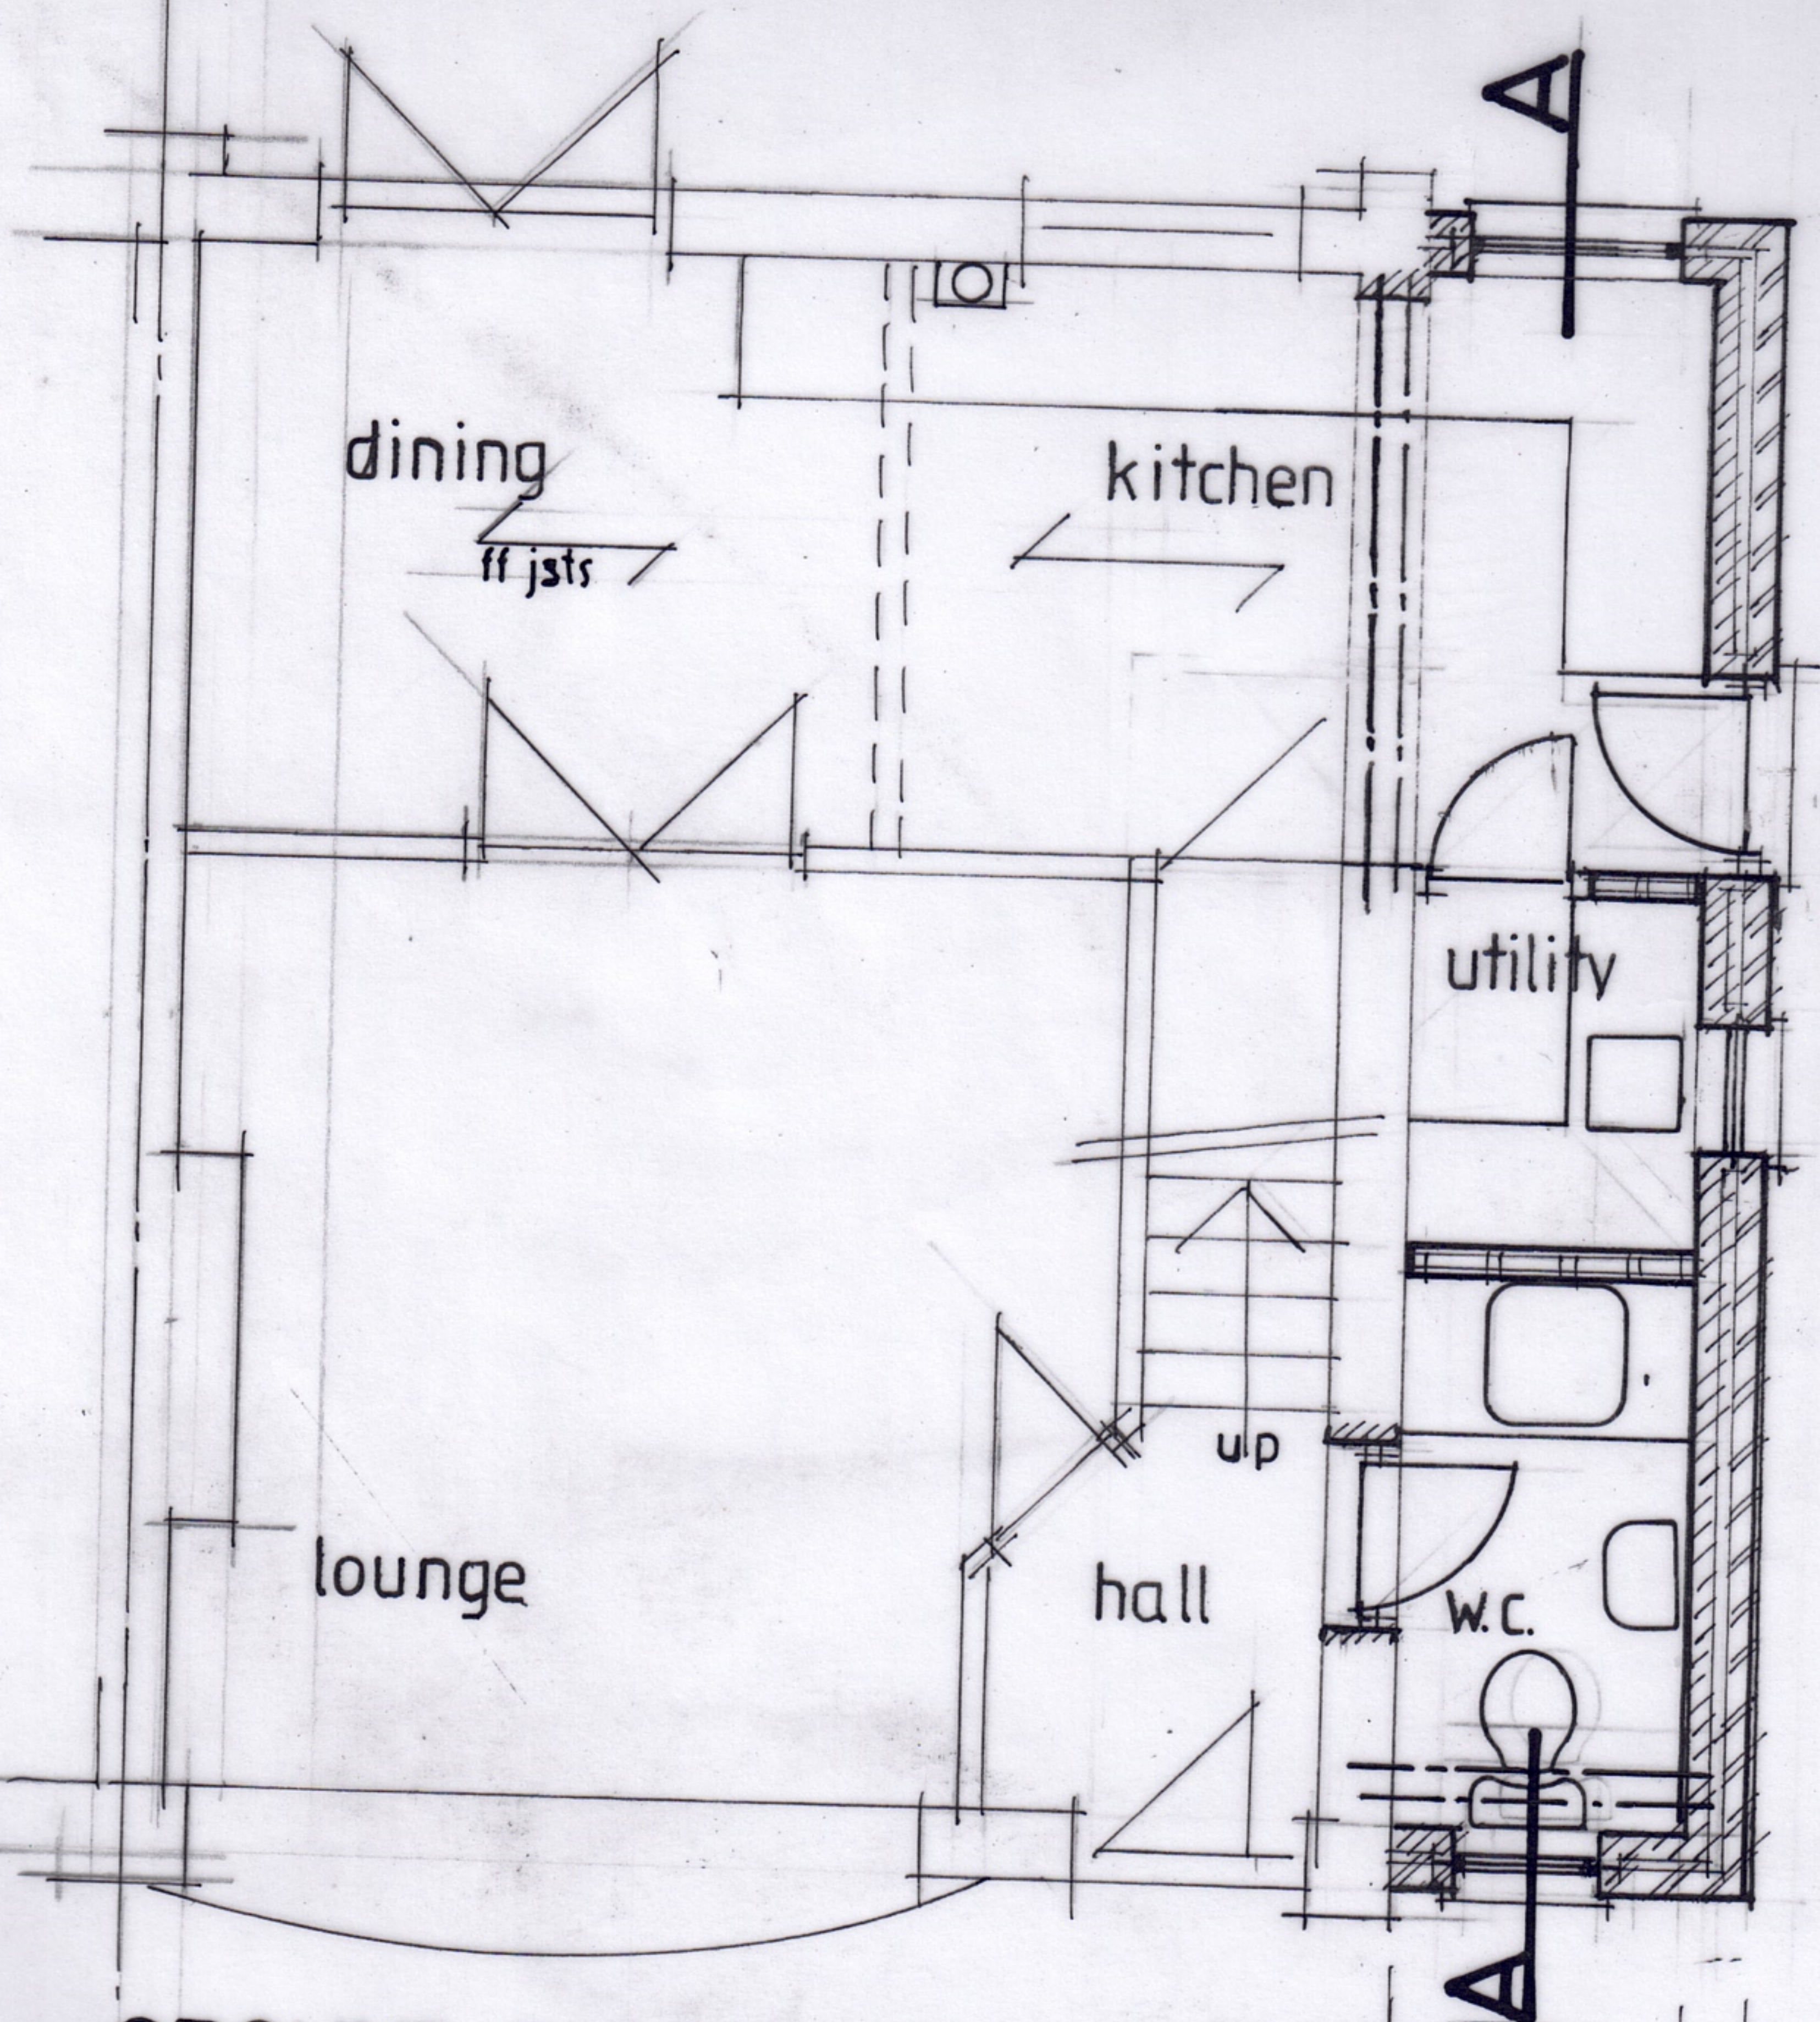

GROUND FLOOR
PROPOSED FLOOR PLANS

