



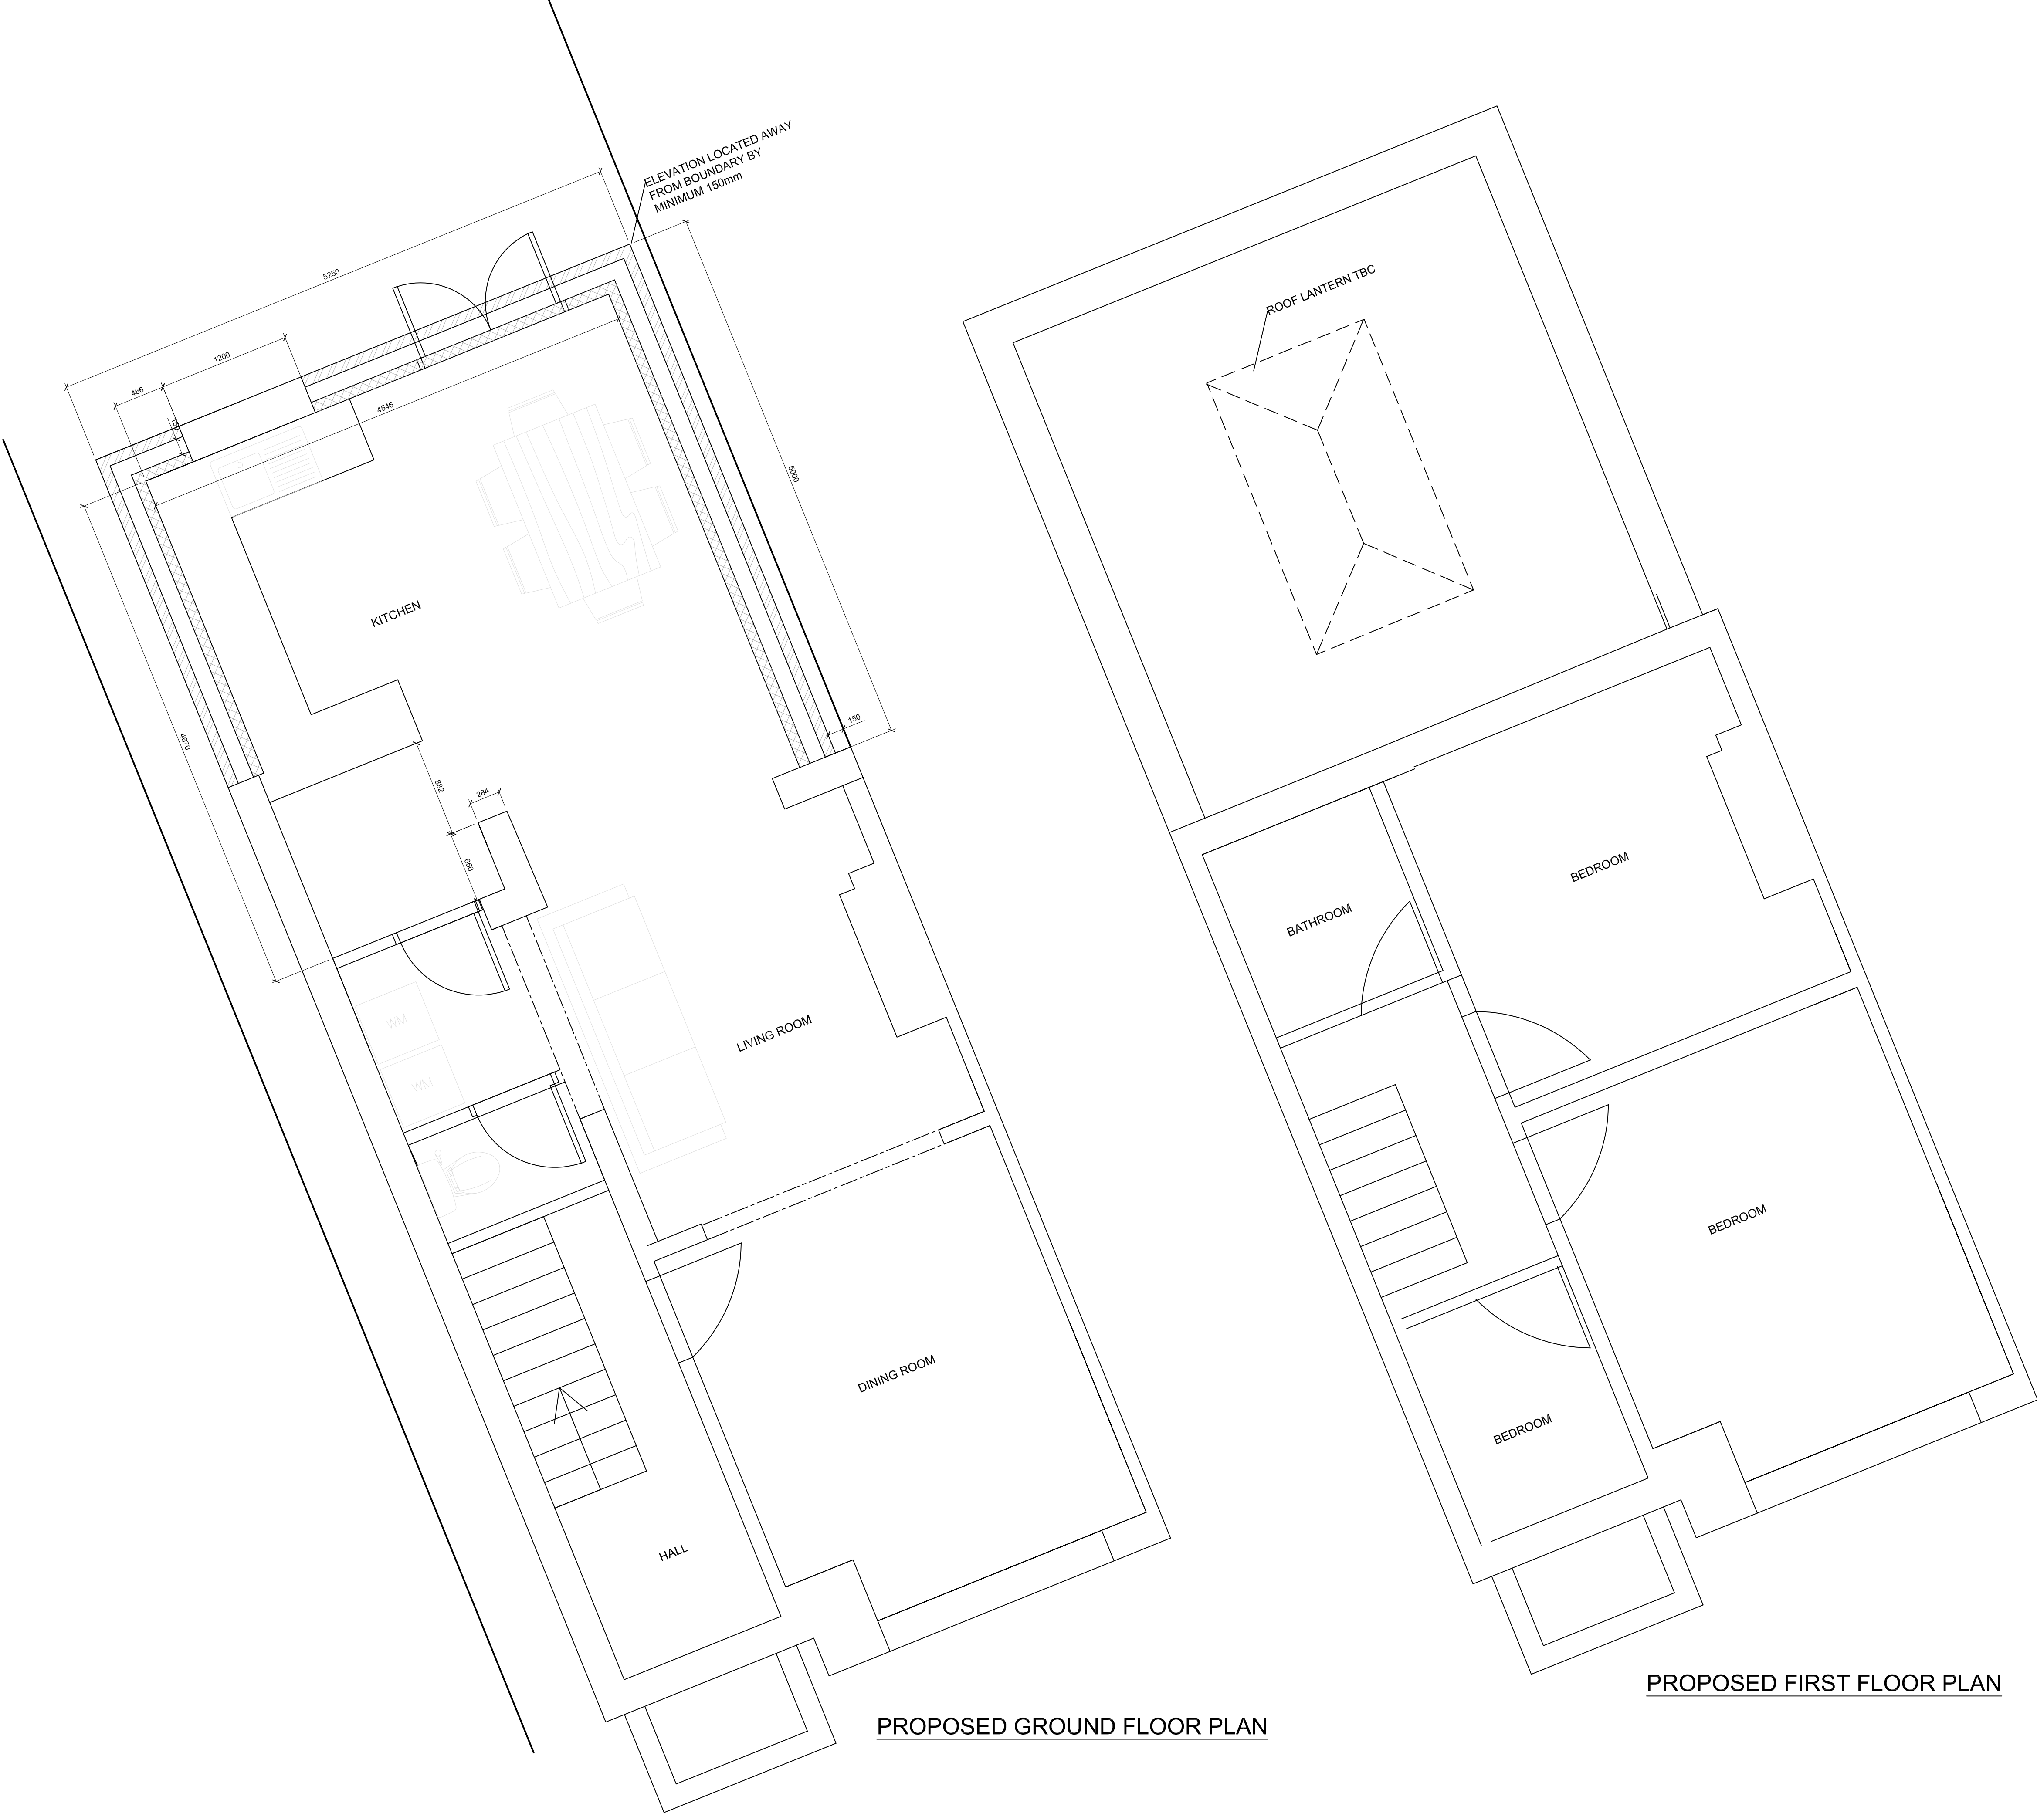

REFERENCE MUST BE MADE TO CALCULATION PACKAGE FOR ALL DESIGN ASSUMPTIONS

ALL TEMPORARY WORKS IS THE RESPONSIBILITY OF THE CONTRACTOR

THE CONTRACTOR SHOULD CHECK ALL STRUCTURAL OPENINGS DIMENSIONS PRIOR TO ORDERING STEELWORK

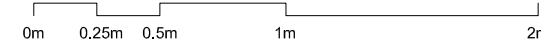

01			
Rev	Date	FOR INFORMATION Description	CS By
Client			
DENISE SALE			
Project			
67 JEFFREYS CRESCENT			
Title			
PROPOSED PLANS			
Scale @ A1			
1-25			