


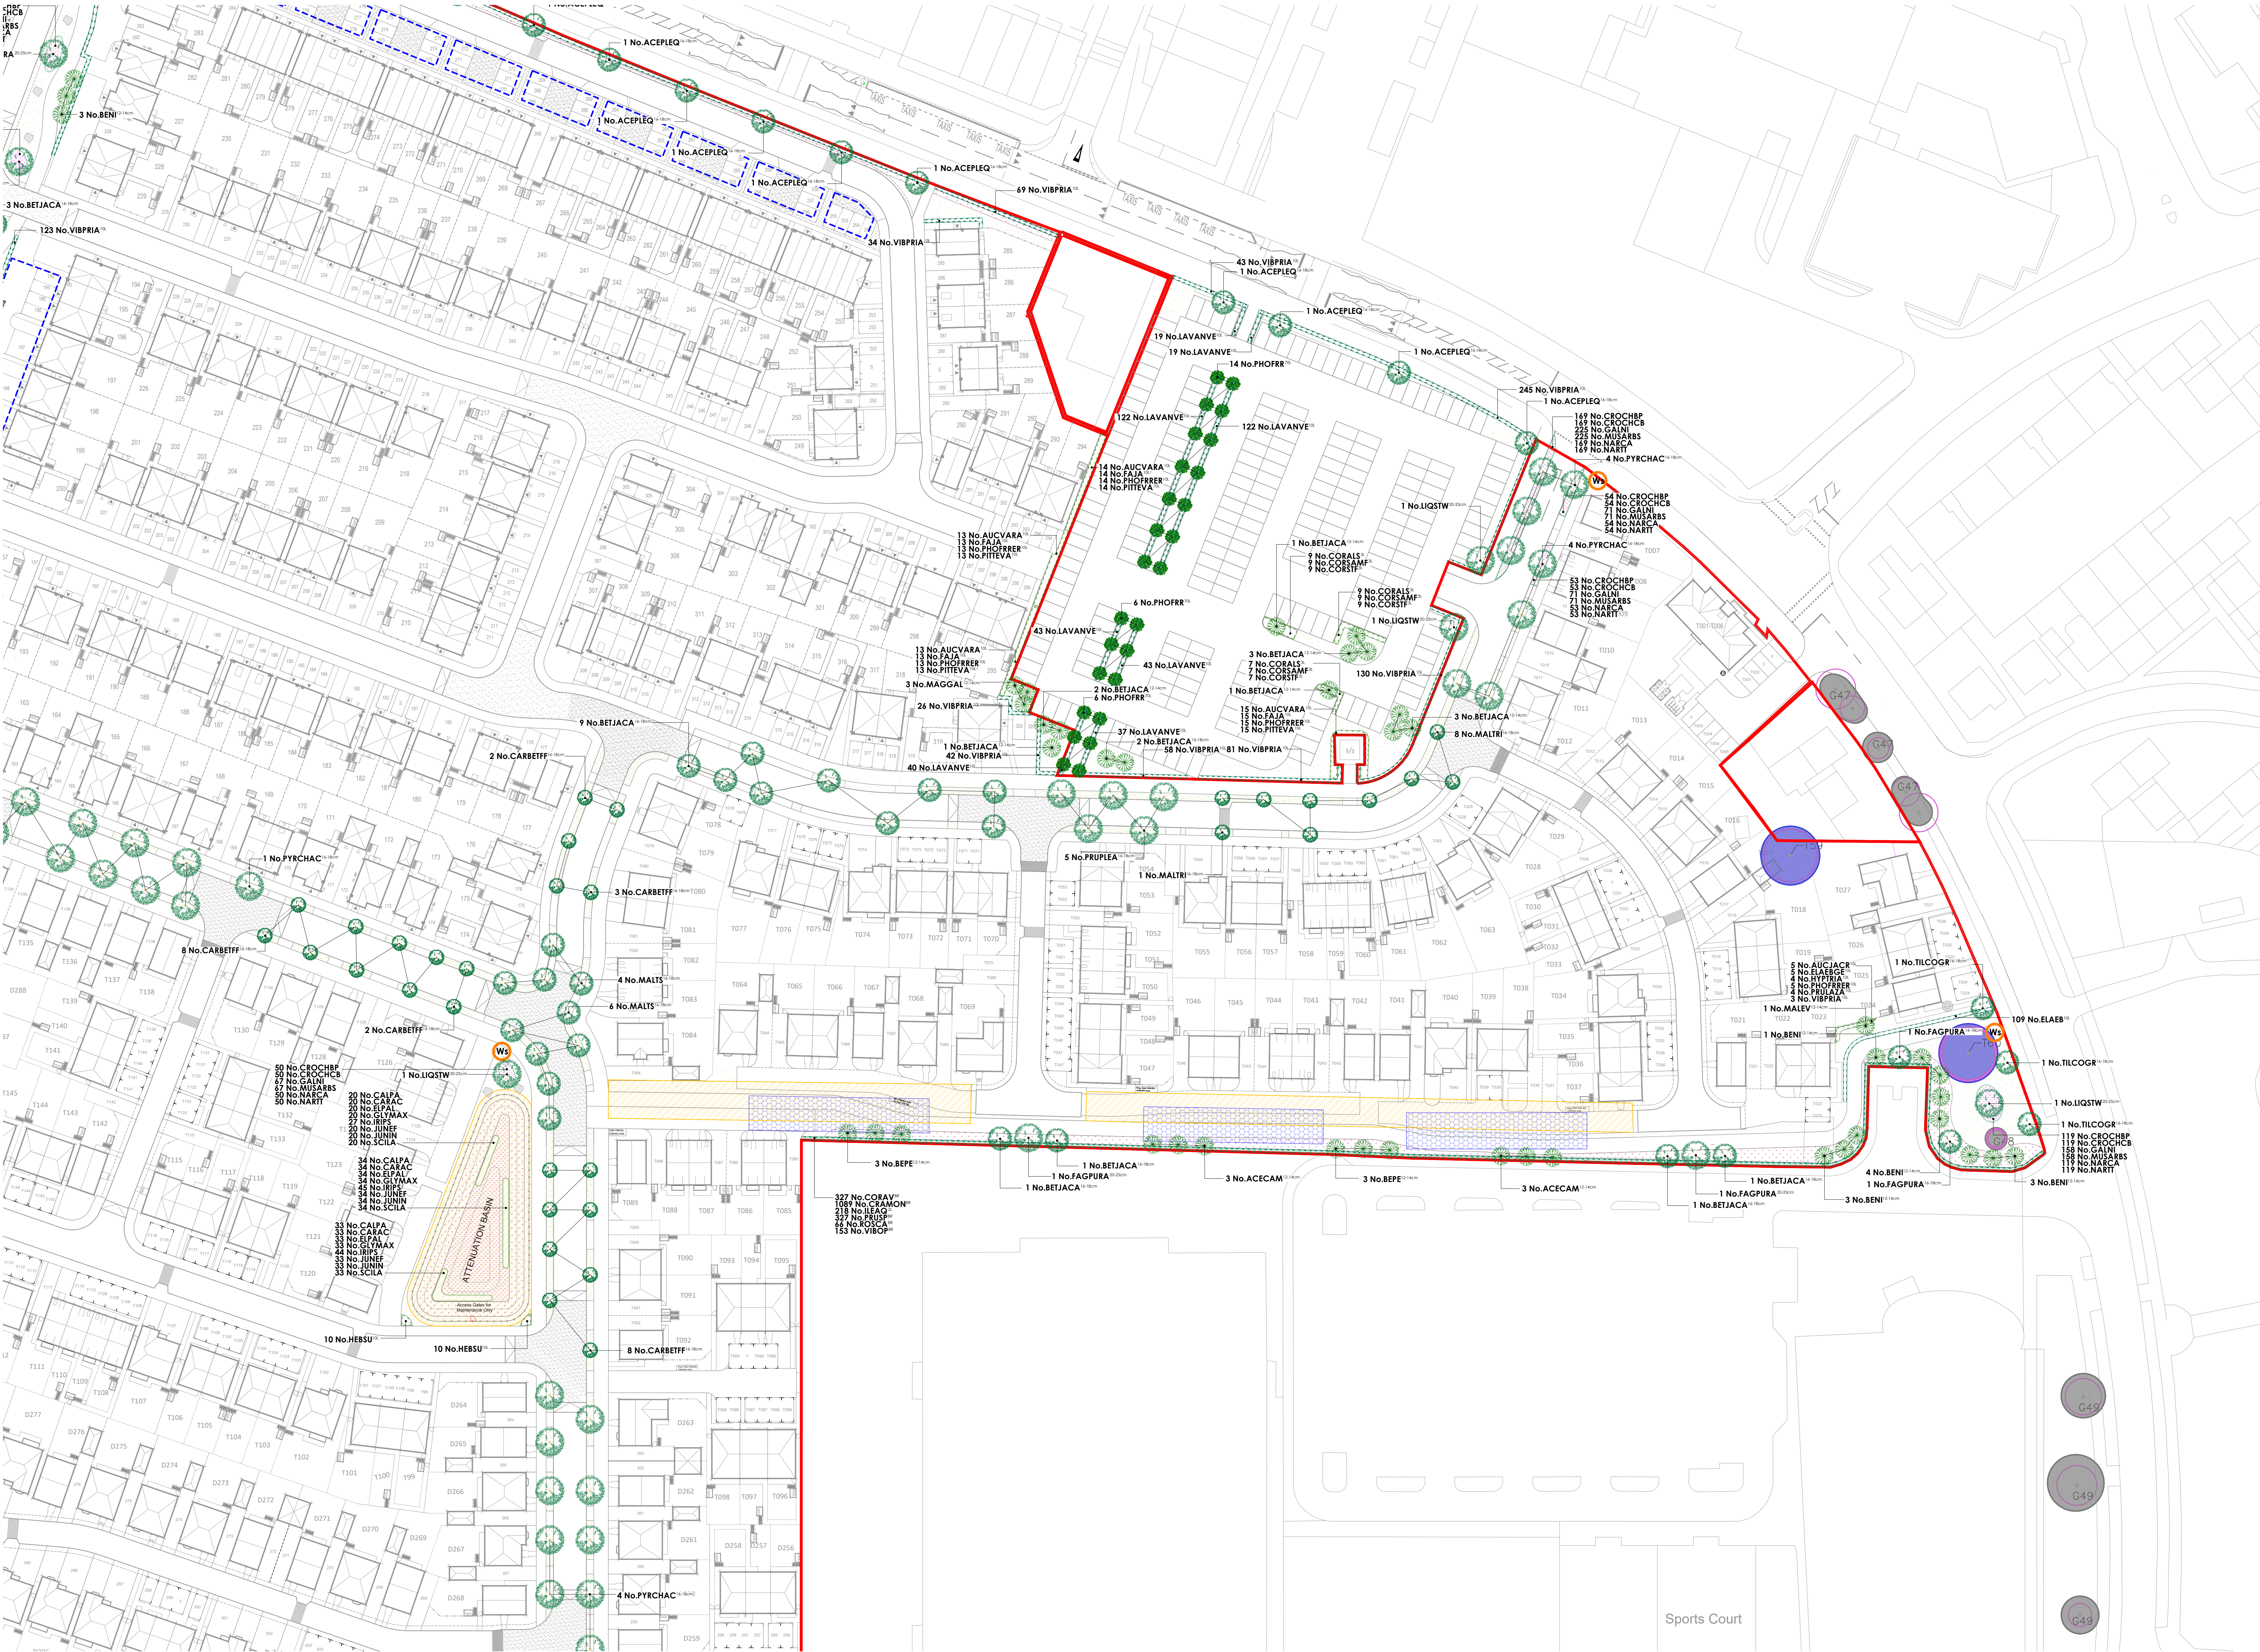

PLANT SCHEDULE					
Trees					
Abbr	Species	Supply	Height	Girth	Number
ACECAM	Acer campestre	HStd: Clear stem minimum 200cm; BR	350-425cm	12-14cm	8
ACEPLEQ	Acer platanoides 'Emerald Queen'	EHStd: Clear stem minimum 200cm; BR	450-625cm	16-18cm	15
BENI	Betula nigra	HStd: Clear stem minimum 200cm; BR	350-425cm	12-14cm	14
BEPE	Betula pendula	HStd: Clear stem minimum 200cm; BR	350-425cm	12-14cm	18
BETJACA	Betula utilis jacquemontii	HStd: Clear stem minimum 200cm; BR	350-425cm	12-14cm	11
BETJACA	Betula utilis jacquemontii	EHStd: Clear stem minimum 200cm; BR	450-625cm	16-18cm	43
CARBETFF	Carpinus betulus 'Frans Fontaine'	EHStd: Clear stem minimum 200cm; BR	450-625cm	16-18cm	36
FAGPURA	Fagus sylvatica 'Purpurea'	SM: Clear stem minimum 200cm; BR	600cm+	20-25cm	3
FAGPURA	Fagus sylvatica 'Purpurea'	EHStd: Clear stem minimum 200cm; BR	450-625cm	16-18cm	2
LIGSTW	Liquidambar styraciflua 'Worplesdon'	SM: Clear stem minimum 200cm; BR	600cm+	20-25cm	7
MAGGAL	Magnolia 'Galaxy'	HStd: Clear stem minimum 200cm; BR	350-425cm	12-14cm	3
MAGKO	Magnolia kobus	EHStd: Clear stem minimum 200cm; BR	450-625cm	16-18cm	1
MALEV	Malus 'Evereste'	HStd: Clear stem minimum 200cm; BR	350-425cm	12-14cm	1
MALTRI	Malus triobolus	EHStd: Clear stem minimum 200cm; BR	450-625cm	16-18cm	24
MALTS	Malus tschonoskii	EHStd: Clear stem minimum 200cm; BR	450-625cm	16-18cm	14
PRUPLEA	Prunus avium 'Pena'	EHStd: Clear stem minimum 200cm; BR	425-600cm	14-16cm	12
PRUPLEA	Prunus avium 'Pena'	EHStd: Clear stem minimum 200cm; BR	450-625cm	16-18cm	26
PYRCHAC	Pyrus calleryana 'Chanticleer'	EHStd: Clear stem minimum 200cm; BR	450-625cm	16-18cm	42
SORAU	Sorbus aucuparia	HStd: Clear stem minimum 200cm; BR	350-425cm	12-14cm	2
TILCOGR	Tilia cordata 'Green Spike'	EHStd: Clear stem minimum 200cm; BR	450-625cm	16-18cm	3
Total					285

Specimen Shrubs					
Abbr	Species	Pot Size	Height	Habit	Number
PHOFRR	Photinia x fraseri 'Red Robin'	70L	225-250cm	Std: 12-14cm girth	26
Total					26

Single Species Hedgerows					
Abbr	Species	Pot Size	Height	Habit	Density
ELAEB	Elaeagnus ebbingii	10L	80-100cm	Bushy	0.4Cfr
LAVANVE	Lavandula angustifolia 'Vera'	10L	30-40cm	Bushy	0.35Cfr
VIBFRIA	Viburnum tinus 'Eve Price'	10L	40-60cm	Bushy	0.4Cfr
Total					2700

Native Hedgerow Mix					
Abbr	Species	Supply	Height	Density	Number
CORAV	Cornus ovalana	BR	60-80cm	0.4Cfr Triple Staggered at 0.25m offset	327
CRAMON	Crataegus monogyna	BR	125-150cm	0.4Cfr Triple Staggered at 0.25m offset	1089
ILEAQ	Ilex aquifolium	2L	40-60cm	0.4Cfr Triple Staggered at 0.25m offset	218
PRUPP	Prunus spinosa	BR	60-80cm	0.4Cfr Triple Staggered at 0.25m offset	327
ROSCA	Rosa canina	BR	40-60cm	0.4Cfr Triple Staggered at 0.25m offset	66
VIBOP	Viburnum opulus	BR	40-60cm	0.4Cfr Triple Staggered at 0.25m offset	153
Total					2180

Shrubs					
Abbr	Species	Pot Size	Height	Habit	Density
AUCJACR	Aucuba japonica 'Crotanifolia'	10L	40-60cm	Bushy	0.7Cfr
AUCVARA	Aucuba japonica 'Variegata'	10L	60-80cm	Bushy	0.7Cfr
ELAEBOE	Elaeagnus ebbingii 'Gill Edge'	10L	60-80cm	Bushy	0.7Cfr
FAJIA	Fatsia japonica	10L	60-80cm	Bushy	0.7Cfr
HEBSU	Hebe 'Sutherlandii'	10L	30-40cm	Bushy	0.7Cfr
HYPRIR	Hypericum moseleyanum 'Tricolor'	10L	40-60cm	Bushy	0.7Cfr
PHOFRR	Photinia fraseri 'Red Robin'	10L	60-100cm	Bushy	0.7Cfr
FITEVA	Philadelphus tenuifolium 'Variegatum'	10L	40-60cm	Bushy	0.7Cfr
PRULATA	Prunus laurocerasus 'Zabeliana'	10L	40-60cm	Bushy	0.7Cfr
VIBFRIA	Viburnum tinus 'Eve Price'	10L	40-60cm	Bushy	0.7Cfr
Total					426

Amenity Shrubs - Cornus Mix					
Abbr	Species	Pot Size	Height	Habit	Density
CORALS	Cornus alba 'Sterica'	3L	60-80cm	Branched	0.8Cfr
CORSMF	Cornus sanguinea 'Midwinter Fire'	3L	60-80cm	Branched	0.8Cfr
CORSTF	Cornus stolonifera 'Flaviamea'	3L	60-80cm	Branched	0.8Cfr
Total					105

Marginal / Aquatics					
Abbr	Species	Supply	Density	Number	
CALPA	Callitriche palustris	Plug 100cc: 10/m²	176	176	
CARAC	Carex acuta	Plug 100cc: 10/m²	176	176	
EPAL	Eriophorum polifolium	Plug 100cc: 10/m²	176	176	
GLYMAX	Glyceria maxima	Plug 100cc: 10/m²	176	176	
IRIPS	Iris pseudacorus	Plug 100cc: 10/m²	235	235	
JUNEJ	Juncus effusus	Plug 100cc: 10/m²	176	176	
JUNIN	Juncus inflexus	Plug 100cc: 10/m²	176	176	
SCILA	Scirpus lacustris	Plug 100cc: 10/m²	176	176	
Total					1467

Bulbs					
Abbr	Species	Supply	Density	Number	
CROCHBP	Crocus chrysanthus 'Blue Pearl'	Bulb	25/m²	664	
CROCHCB	Crocus chrysanthus 'Cream Beauty'	Bulb	25/m²	664	
GALNI	Galanthus nivalis	Bulb	25/m²	885	
MUSARS	Muscari armeniacum 'Blue Spike'	Bulb	25/m²	885	
NARCA	Narcissus 'Canaliculatus'	Bulb	25/m²	664	
NARTT	Narcissus 'Tete o Tete'	Bulb	25/m²	664	
Total					4426

- KEY**
- Application site boundary.
 - Existing vegetation to be retained. Refer to approved tree survey for exact details on tree retention and removal.
 - Existing vegetation to be removed for construction. Refer to approved tree survey for exact details on tree retention and removal.
 - Drainage easements. Refer to drainage information for details.
 - Drainage facilities. proposed locations for underground storage tanks. Refer to drainage information for details.
 - Turf & Seeding**
 - Turf to gardens to be laid as Rolawn 'Medalion', or similar approved.
 - Amenity Grassland**
 - EL1 Flowering Lawn Mix, as supplied by Emorgate Seeds (www.wildseed.co.uk) or similar approved.
 - Meadow Grassland**
 - EW1 General Purpose Meadow Mix, as supplied by Emorgate Seeds (www.wildseed.co.uk) or similar approved.
 - Wet Meadow Grassland**
 - EW5 seed mixture for wetlands, as supplied by Emorgate Seeds (www.wildseed.co.uk) or similar approved.
 - Street Furniture**
 - Wayfinding signage**
 - Timber fingerpost wayfinding signage to be located throughout the development to include waymarkers for Kirby Town Centre, Kirby Leisure Centre & Valley Park. Signage to be supplied by Border Signs & Graphics in neutral colours as set out below, or similar approved.

Drawing to be read in conjunction with GL1859 SP 01A Landscape Specification.



Image showing the type of wayfinding signage

Location Plan				Revision			
				Rev	Date	Notes	By
				A	01/11/22	Updated to latest input.	AD
				B	05/12/22	Updated to latest input.	AD
				C	07/11/23	Updated to latest input.	AD
				D	07/02/24	Updated to latest input.	AD
				E	26/10/24	Updated to latest input. Landscape specification notes updated, please refer to drawing GL1859-02.	JW
				F	05/09/25	Wayfinding signage added and plant species updated to DMR handbook.	DW
				G	08/09/25	Wayfinding signage added and plant species updated to DMR handbook.	DW
				H	15/09/25	Updated to client comments.	DW
				I	21/09/25	Landscape adjacent to plot 335 removed.	DW
				J	19/09/25	Landscape updated to client comments and street planting layout.	DW
				K	02/09/25	Landscape updated to client comments.	DW
				L	02/09/25	Planting adjacent to plot 335 removed.	DW
				M	09/09/25	Planting adjacent to plot 335 removed.	DW
Project: Cherryfield Drive, Kirby				Client: David Wilson Homes North West			
Landscape Proposals - Infrastructure				Scale: 1:500 @ A0			
Sheet 2 of 5				Drawn By: AD			
PLANNING				Checked By: JW			
Date: 23/09/2022				Reference: GL1859 02M			
golby+luck				landscape architects			