


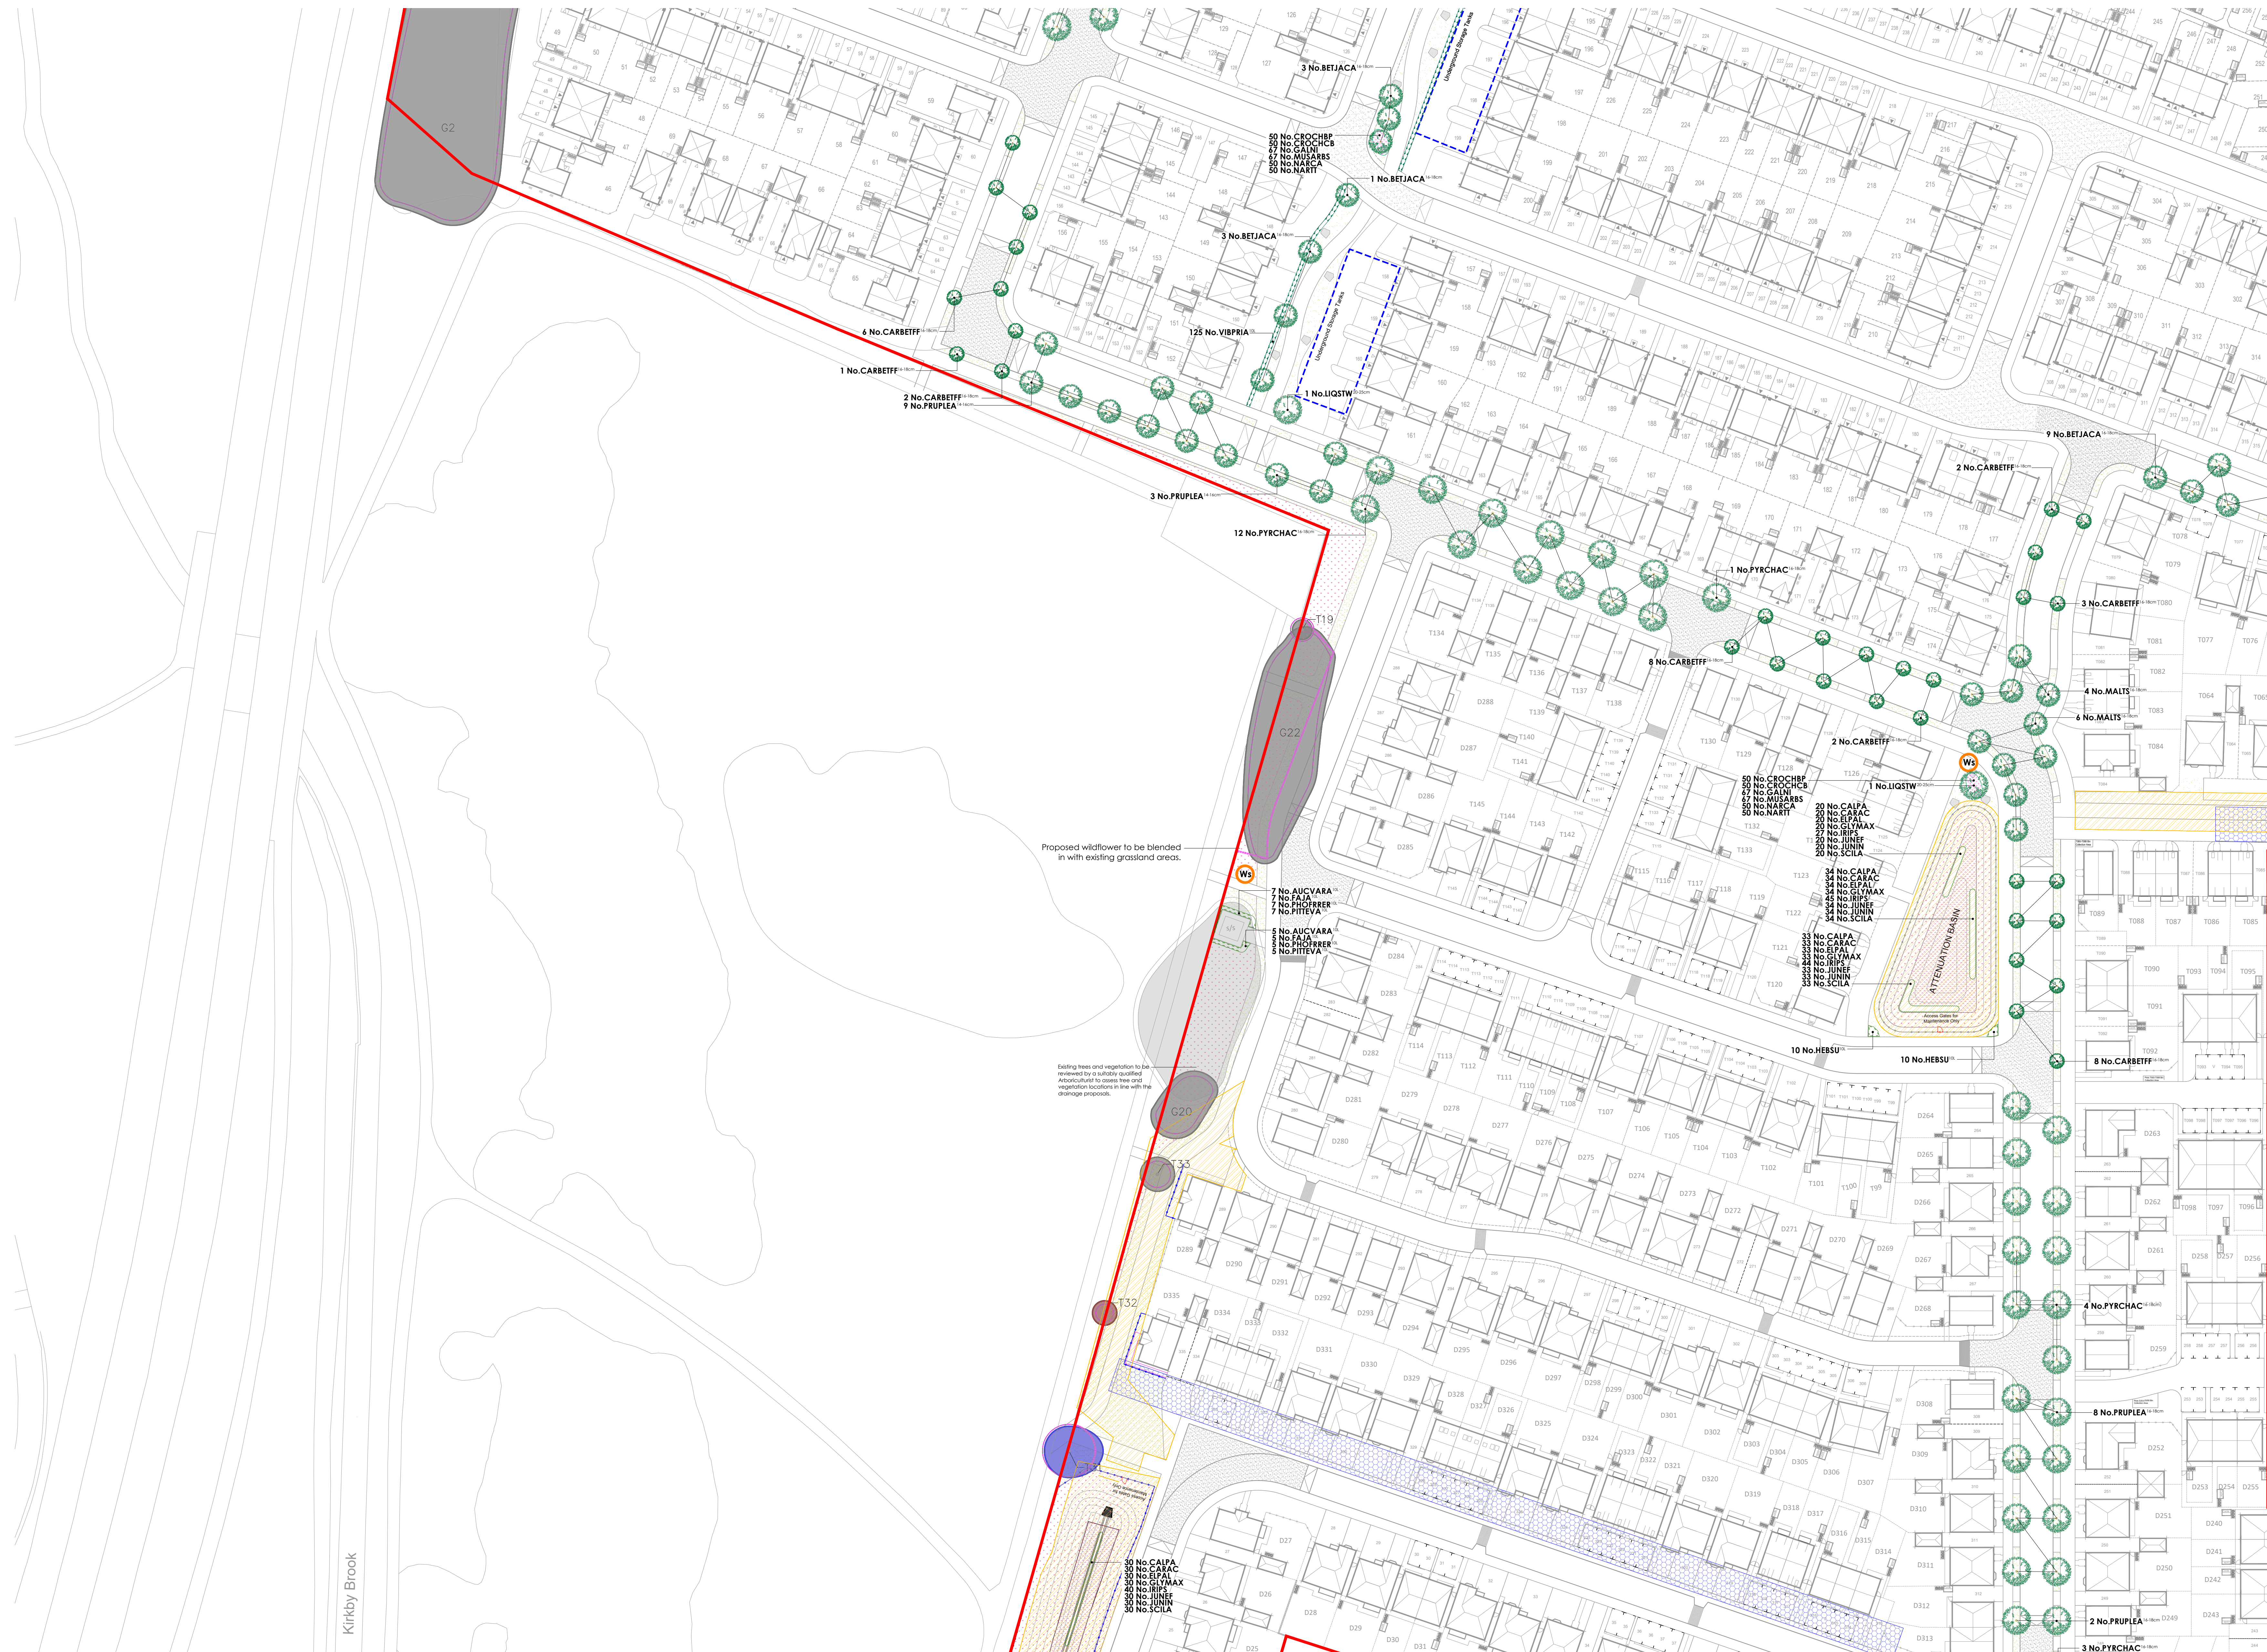

PLANT SCHEDULE					
Abbr	Species	Supply	Height	Girth	Number
ACECAM	Acer campestre	EHStd: Clear stem minimum 200cm; BR	350-425cm	12-14cm	8
ACEFLQ	Acer platanoides 'Emerald Queen'	EHStd: Clear stem minimum 200cm; BR	450-625cm	16-18cm	15
BENI	Betula nigra	EHStd: Clear stem minimum 200cm; BR	350-425cm	12-14cm	14
BEPE	Betula pendula	EHStd: Clear stem minimum 200cm; BR	350-425cm	12-14cm	18
BETJACA	Betula utilis jacquemontii	EHStd: Clear stem minimum 200cm; BR	350-425cm	12-14cm	11
BETJACA	Betula utilis jacquemontii	EHStd: Clear stem minimum 200cm; BR	450-625cm	16-18cm	43
CARBETFF	Carpinus betulus 'Frans Fontaine'	SW: Clear stem minimum 200cm; BR	600cm+	20-25cm	3
FAGPURP	Fagus sylvatica 'Purpurea'	EHStd: Clear stem minimum 200cm; BR	450-625cm	16-18cm	2
FAGPURP	Fagus sylvatica 'Purpurea'	SM: Clear stem minimum 200cm; BR	600cm+	20-25cm	7
LIGSTW	Liquidambar styraciflua 'Worplesdon'	SM: Clear stem minimum 200cm; BR	450-625cm	16-18cm	3
MAGKO	Magnolia kobus	EHStd: Clear stem minimum 200cm; BR	450-625cm	16-18cm	1
MALEV	Malus 'Evereste'	EHStd: Clear stem minimum 200cm; BR	350-425cm	12-14cm	1
MALTRI	Malus trilobata	EHStd: Clear stem minimum 200cm; BR	450-625cm	16-18cm	24
MAITS	Malus tschonoskii	EHStd: Clear stem minimum 200cm; BR	450-625cm	16-18cm	14
PRUPLA	Prunus avium 'Pinn'	EHStd: Clear stem minimum 200cm; BR	425-600cm	14-16cm	12
PRUPLA	Prunus avium 'Pinn'	EHStd: Clear stem minimum 200cm; BR	450-625cm	16-18cm	26
PYRCHAC	Pyrus calleryana 'Chanticleer'	EHStd: Clear stem minimum 200cm; BR	450-625cm	16-18cm	42
SORAU	Sorbus aucuparia	EHStd: Clear stem minimum 200cm; BR	350-425cm	12-14cm	2
TILCOGR	Tilia cordata 'Green Spire'	EHStd: Clear stem minimum 200cm; BR	450-625cm	16-18cm	3
Total :285					

Abbr	Species	Pot Size	Height	Habit	Number
PHOFRR	Photinia x fraseri 'Red Robin'	70L	225-250cm	Std: 12-14cm girth	26
Total :26					



Single Species Hedgerows

Abbr	Species	Pot Size	Height	Habit	Density	Number
ELAEB	Elaeagnus ebbingei	10L	80-100cm	Bushy	0.4Cfr	109
LAVANVE	Lavandula angustifolia 'Vera'	10L	30-40cm	Bushy	0.35Cfr	445
VIBPRIA	Viburnum tinus 'Eve Price'	10L	40-60cm	Bushy	0.4Cfr	2146
Total :						2700

Abbr	Species	Supply	Height	Density	Number
CORAY	Cornus ovalata	BR	60-80cm	0.4Cfr Triple Staggered at 0.25m offset	327
CRAMON	Crataegus monogyna	BR	125-150cm	0.4Cfr Triple Staggered at 0.25m offset	1089
ILEAQ	Ilex aquifolium	2L	40-60cm	0.4Cfr Triple Staggered at 0.25m offset	218
PRUSP	Prunus spinosa	BR	60-80cm	0.4Cfr Triple Staggered at 0.25m offset	327
ROSCA	Rosa canina	BR	40-60cm	0.4Cfr Triple Staggered at 0.25m offset	66
VIBOP	Viburnum opulus	BR	40-60cm	0.4Cfr Triple Staggered at 0.25m offset	153
Total :2180					

Shrubs	Abbr	Species	Pot Size	Height	Habit	Density	Number
	AUCJACR	Aucuba japonica 'Crotanifolia'	10L	40-60cm	Bushy	0.7Cfr	5
	AUCVARA	Aucuba japonica 'Variegata'	10L	60-80cm	Bushy	0.7Cfr	95
	ELAEBOE	Elaeagnus ebbingei 'Gilt Edge'	10L	60-80cm	Bushy	0.7Cfr	5
	FAJIA	Fatsia japonica	10L	60-80cm	Bushy	0.7Cfr	95
	HEBSU	Hebe 'Sutherlandii'	10L	30-40cm	Bushy	0.7Cfr	20
	HYPRICA	Hypericum mosselianum 'Tricolor'	10L	40-60cm	Bushy	0.7Cfr	4
	PHOFRR	Photinia fraseri 'Red Robin'	10L	80-100cm	Bushy	0.7Cfr	100
	PHITEVA	Phytolacca tenuifolia 'Variegatum'	10L	40-60cm	Bushy	0.7Cfr	95
	PRULAZA	Prunus laurocerasus 'Zabeliana'	10L	40-60cm	Bushy	0.7Cfr	4
	VIBPRIA	Viburnum tinus 'Eve Price'	10L	40-60cm	Bushy	0.7Cfr	3
	Total :426						



Amenity Shrubs - Cornus Mix						
Abbr	Species	Pot Size	Height	Habit	Density	Number
CORALS	Cornus alba 'Sibirica'	3L	60-80cm	Branched	0.8Cfr	35
CORSAMF	Cornus sanguinea 'Midwinter Fire'	3L	60-80cm	Branched	0.8Cfr	35
CORSTF	Cornus stolonifera 'Flaviramea'	3L	60-80cm	Branched	0.8Cfr	35
Total :						105

Abbr	Species	Supply	Density	Number
CALFA	Calluna palustris	Plug 100cc: 10/m²	176	
CARAC	Carex acuta	Plug 100cc: 10/m²	176	
EPAL	Eriophorum polystachyon	Plug 100cc: 10/m²	176	
GLYMAX	Glyceria maxima	Plug 100cc: 10/m²	176	
IRIPS	Iris pseudacorus	Plug 100cc: 10/m²	235	
JUNEF	Juncus effusus	Plug 100cc: 10/m²	176	
JUNIN	Juncus inflexus	Plug 100cc: 10/m²	176	
SCILA	Scirpus lacustris	Plug 100cc: 10/m²	176	
Total :1467				


Abbr	Species	Supply	Density	Number
CROCHBP	Crocus chrysanthus 'Blue Pearl'	Bulb	25/m²	664
CROCHBC	Crocus chrysanthus 'Cream Beauty'	Bulb	25/m²	664
GALNI	Galanthus nivalis	Bulb	25/m²	885
MUSARBS	Muscari armeniacum 'Blue Spire'	Bulb	25/m²	885
NARCA	Narcissus 'Canaliculatus'	Bulb	25/m²	664
NARTT	Narcissus 'Tete a Tete'	Bulb	25/m²	664
Total :4426				

- KEY**
- Application site boundary.
 - Existing vegetation to be retained. Refer to approved tree survey for exact details on tree retention and removal.
 - Existing vegetation to be removed for construction. Refer to approved tree survey for exact details on tree retention and removal.
 - Drainage easements. Refer to drainage information for details.
 - Drainage facilities. proposed locations for underground storage tanks. Refer to drainage information for details.
 - Turf & Seeding**
 - Turf to gardens to be laid as Rotawn 'Medallion', or similar approved.
 - Amenity Grassland**
 - EL1 Flowering Lawn Mix, as supplied by Emorgate Seeds (www.wildseed.co.uk) or similar approved.
 - Meadow Grassland**
 - EM1 General Purpose Meadow Mix, as supplied by Emorgate Seeds (www.wildseed.co.uk) or similar approved.
 - Wet Meadow Grassland**
 - EM5 seed mixture for wetlands, as supplied by Emorgate Seeds (www.wildseed.co.uk) or similar approved.
 - Street Furniture**
 - Wayfinding signage**
 - Timber fingerpost wayfinding signage to be located throughout the development to include waymarkers for Kirkby Town Centre, Kirkby Leisure Centre & Valley Park. Signage to be supplied by Border Signs & Graphics in neutral colours as set out below, or similar approved.

Drawing to be read in conjunction with GL1859 SP 01A Landscape Specification.



Image showing the type of wayfinding signage

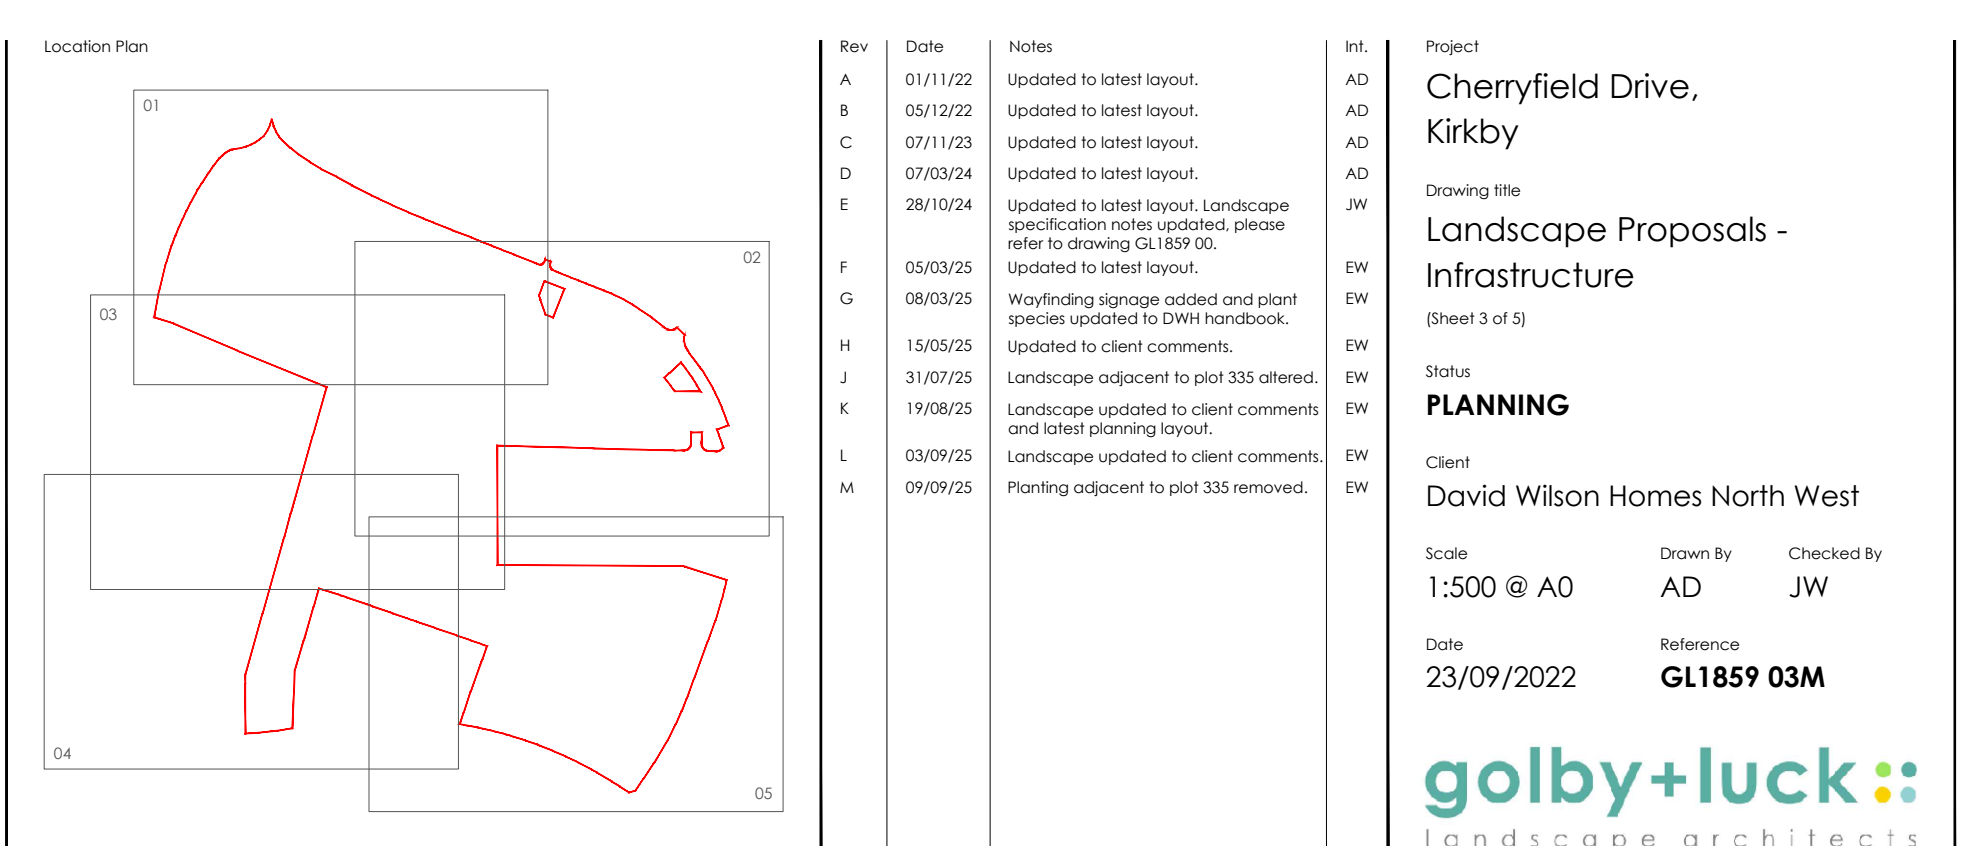

Rev	Date	Notes	By	Project
A	01/11/22	Updated to latest input.	AD	Cherryfield Drive, Kirkby
B	05/12/22	Updated to latest input.	AD	Cherryfield Drive, Kirkby
C	07/11/23	Updated to latest input.	AD	Cherryfield Drive, Kirkby
D	07/02/24	Updated to latest input.	AD	Cherryfield Drive, Kirkby
E	26/10/24	Updated to latest input. Landscape specification notes updated, please refer to drawing GL1859-05.	JW	Cherryfield Drive, Kirkby
F	05/09/25	Updated to latest input.	JW	Cherryfield Drive, Kirkby
G	08/09/25	Wayfinding signage added and placed across site in line with DMR handbook.	DW	Cherryfield Drive, Kirkby
H	15/09/25	Updated to client comments.	DW	Cherryfield Drive, Kirkby
I	21/09/25	Landscape adjacent to plot 335 amended.	DW	Cherryfield Drive, Kirkby
J	19/09/25	Landscape adjacent to client comments and street planning layout.	DW	Cherryfield Drive, Kirkby
L	02/09/25	Landscape updated to client comments.	DW	Cherryfield Drive, Kirkby
M	09/09/25	Planting adjacent to plot 335 removed.	DW	Cherryfield Drive, Kirkby

Client: David Wilson Homes North West
Scale: 1:500 @ A0
Drawn By: AD
Checked By: JW
Date: 23/09/2022
Reference: GL1859 03M
golby+luck
landscape architects