


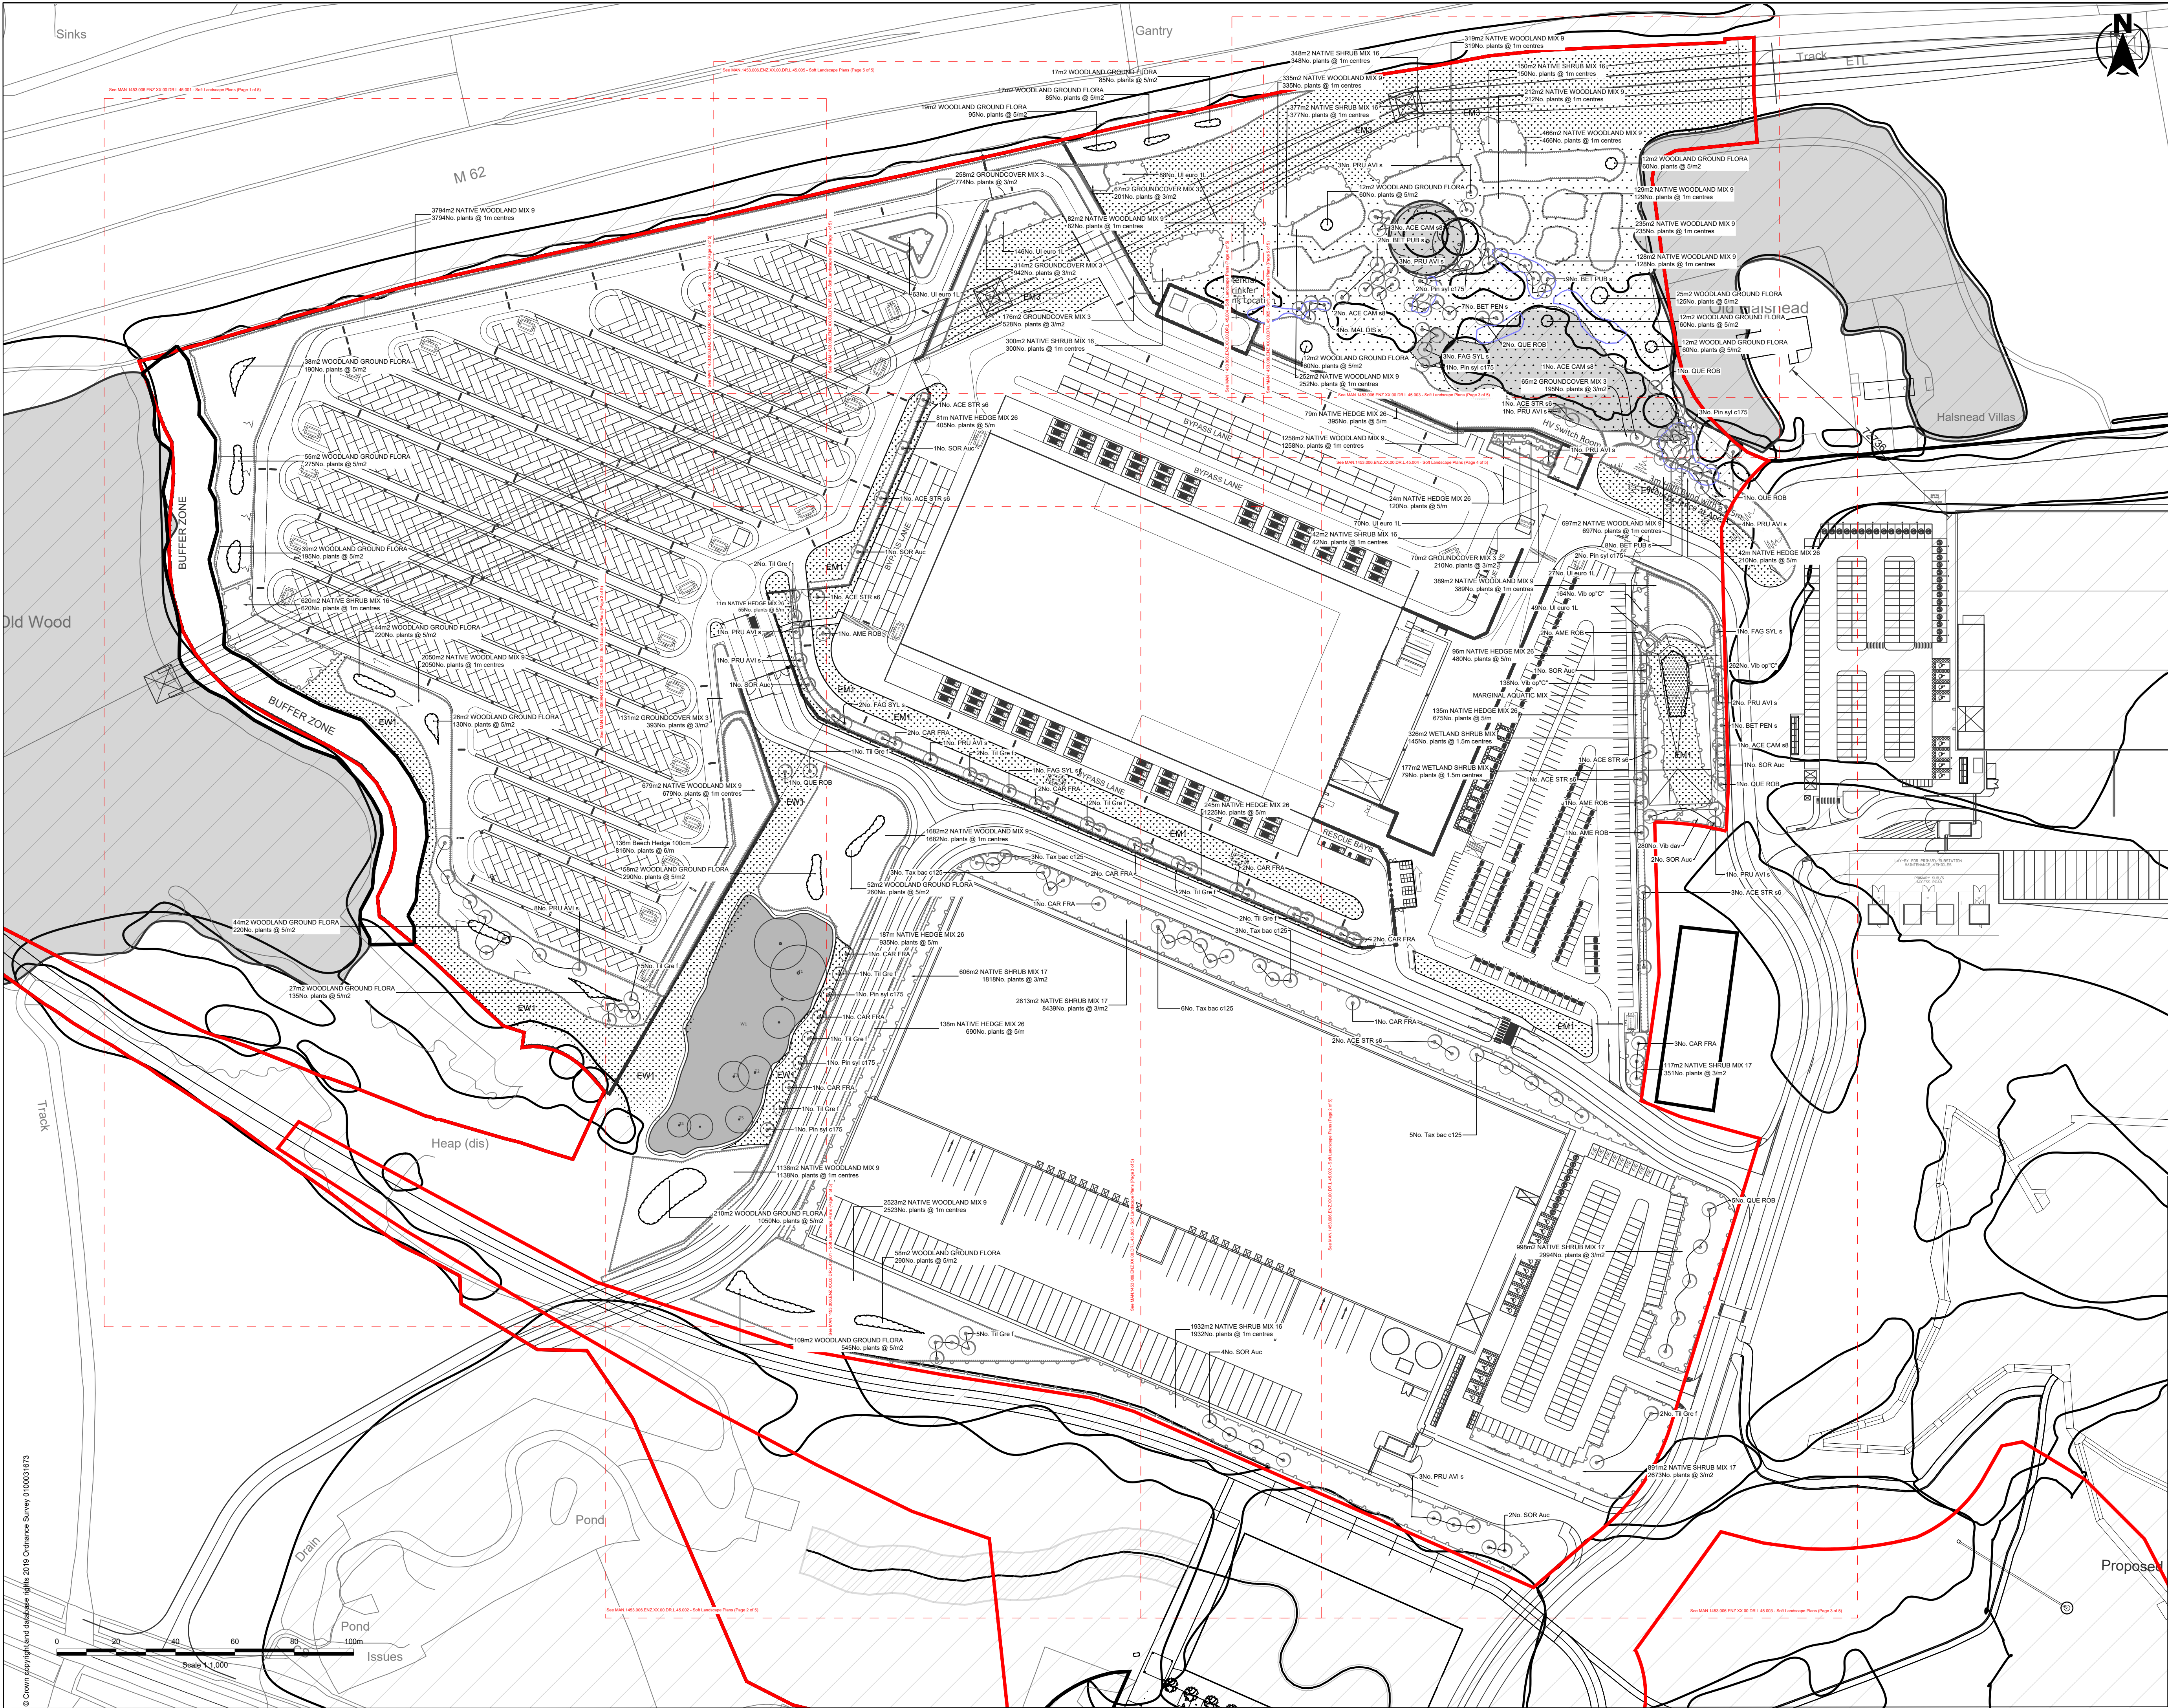

KEY

- Site Boundary
- Soft Works
 - Existing Trees Retained
 - Existing grassland to be cleared as per maintenance plan and seeded with Emorsgate EW1 woodland mix
 - Planting-Hedges
 - Planting-Woodland Ground flora Plug planting
 - Planting-Aquatic Marginal - TBC
 - Planting- Blocks of Woodland / Whips
 - Areas to be seeded with Emorsgate EW1 Woodland Mix
 - Planting-Native shrub planting
 - Proposed diverse Wild flower grass.e.g. EM3,EM1 Emorsgate or similar approved
 - Proposed Individual Trees
 - Proposed areas for possible Bluebell translocation

PL05	14/11/22	Base plan updated	TC	TC	CG
PL04	13/04/22	Woodland ground flora for BNG	SH	TC	CG
PL03	15/12/21	Updated layout, new footpath at unit 03	SH	SH	CG
PL02	29/11/21	Changes to site / drainage coordination	TC	SH	CG
PL01	19/11/21	For Planning	TC	SH	CG
Rev	Date	Description	DRA	CHK	APP

Project
Former Cronton Colliery

Client
Tritax Symmetry Mersey 1 Ltd.

Drawing Title
Soft Landscape Plans- Strategy
Key Plan

Status	Date	Scale	
For Planning	20/10/21	1:1000@A1	
Drawn	Designed	Checked	Approved
TC	TC/CG	SH	CG
DWG No.			Revision
MAN-1453.006.ENZ.XX.00.DR.L.45.000			PL05

enzygo
environmental consultants

BRISTOL 01454 269 237
MANCHESTER 0161 431 6444
SHEFFIELD 0114 321 5151
www.enzygo.com hello@enzygo.com