
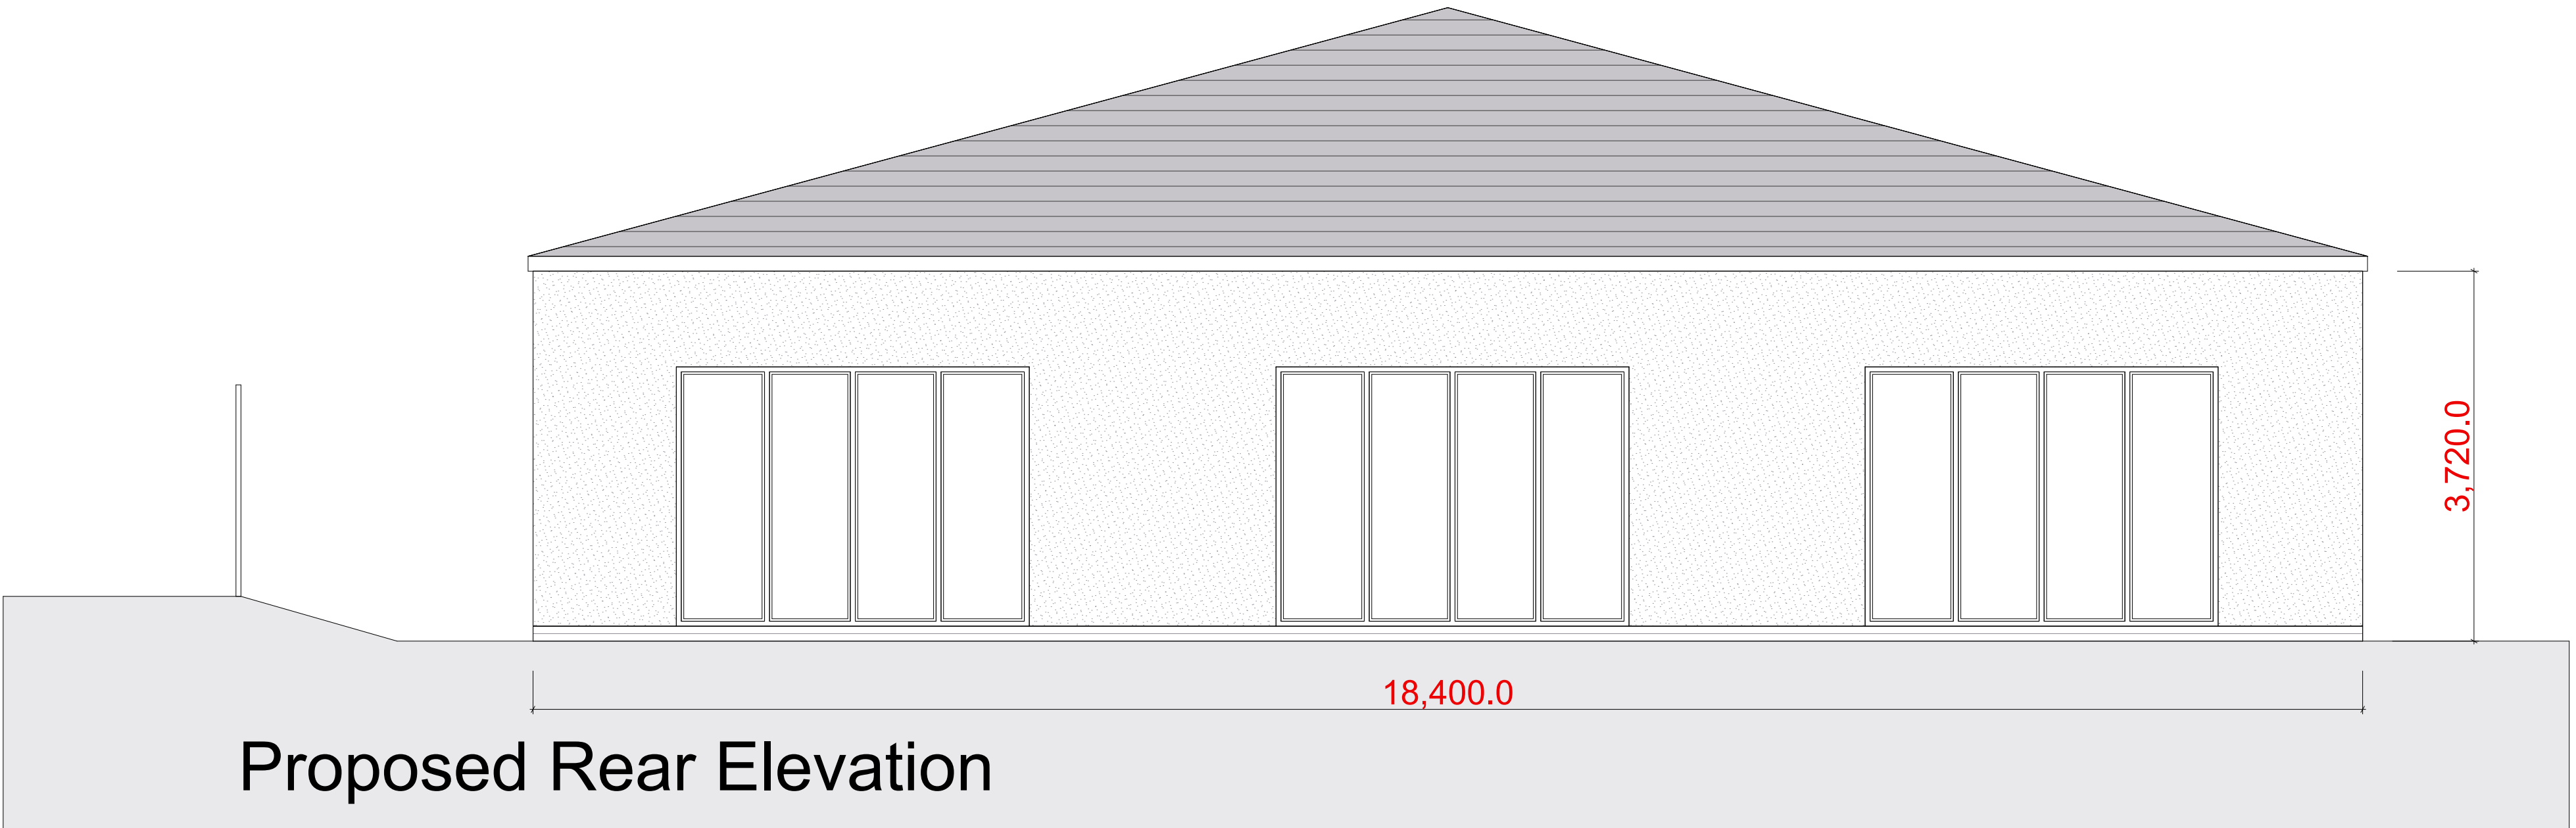
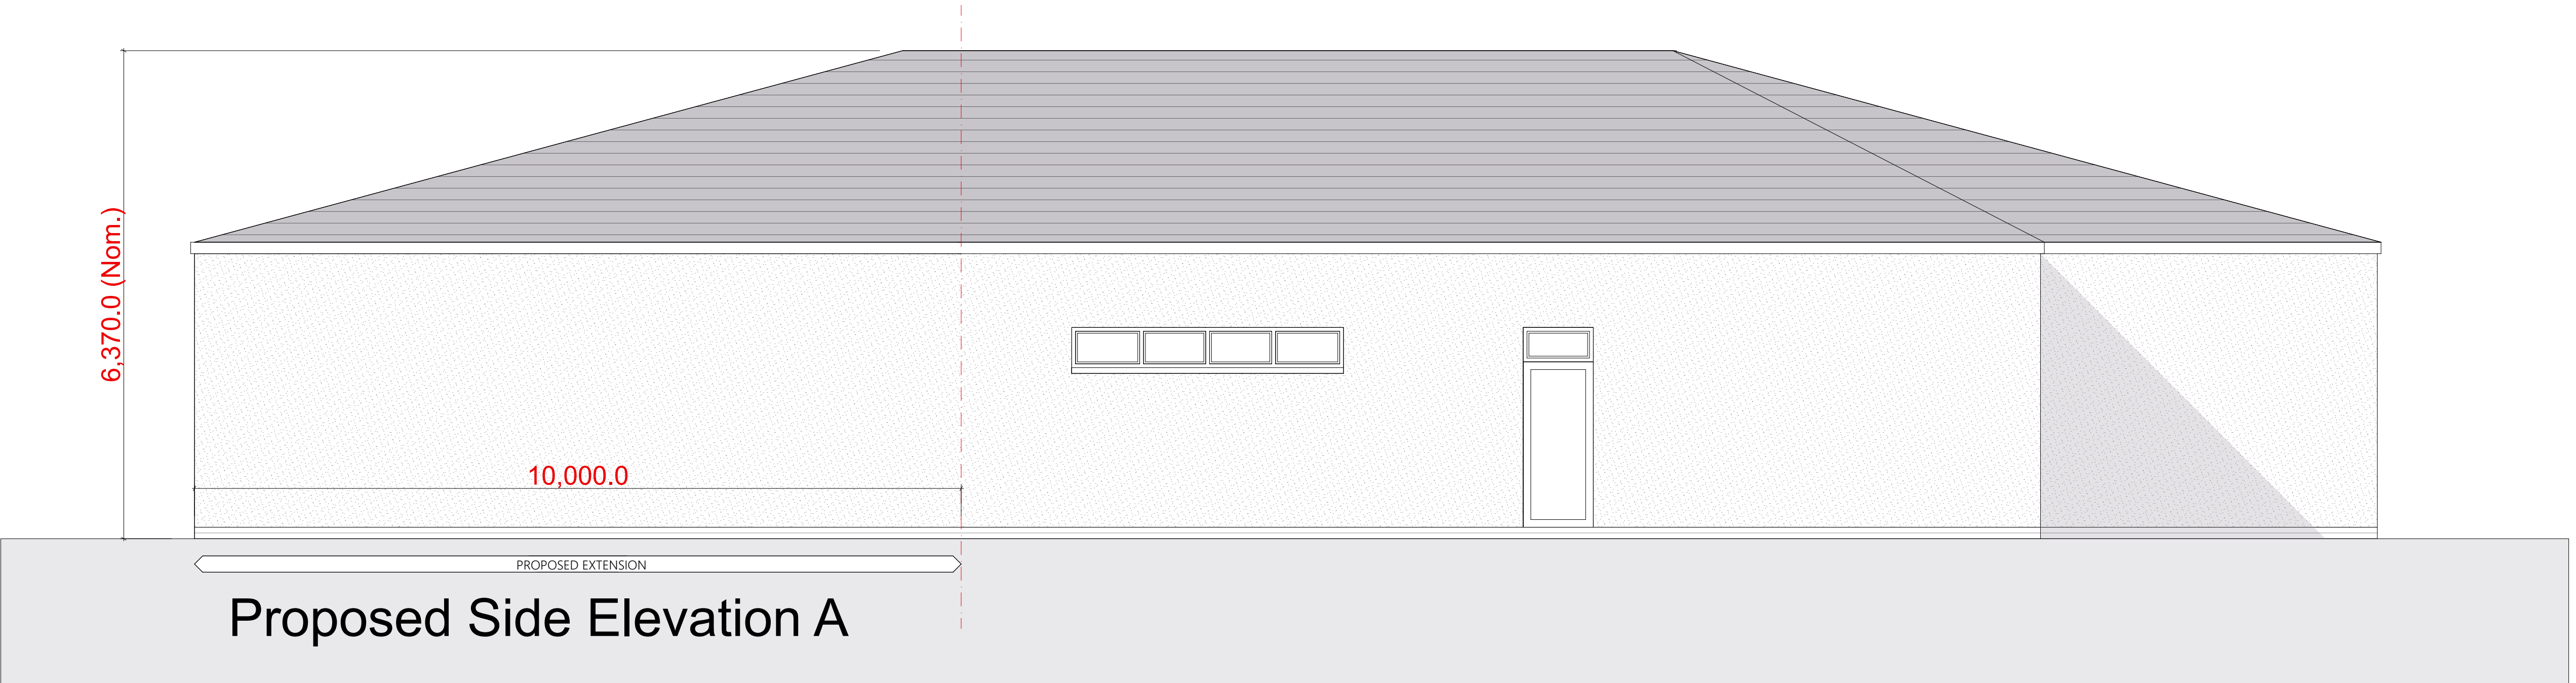


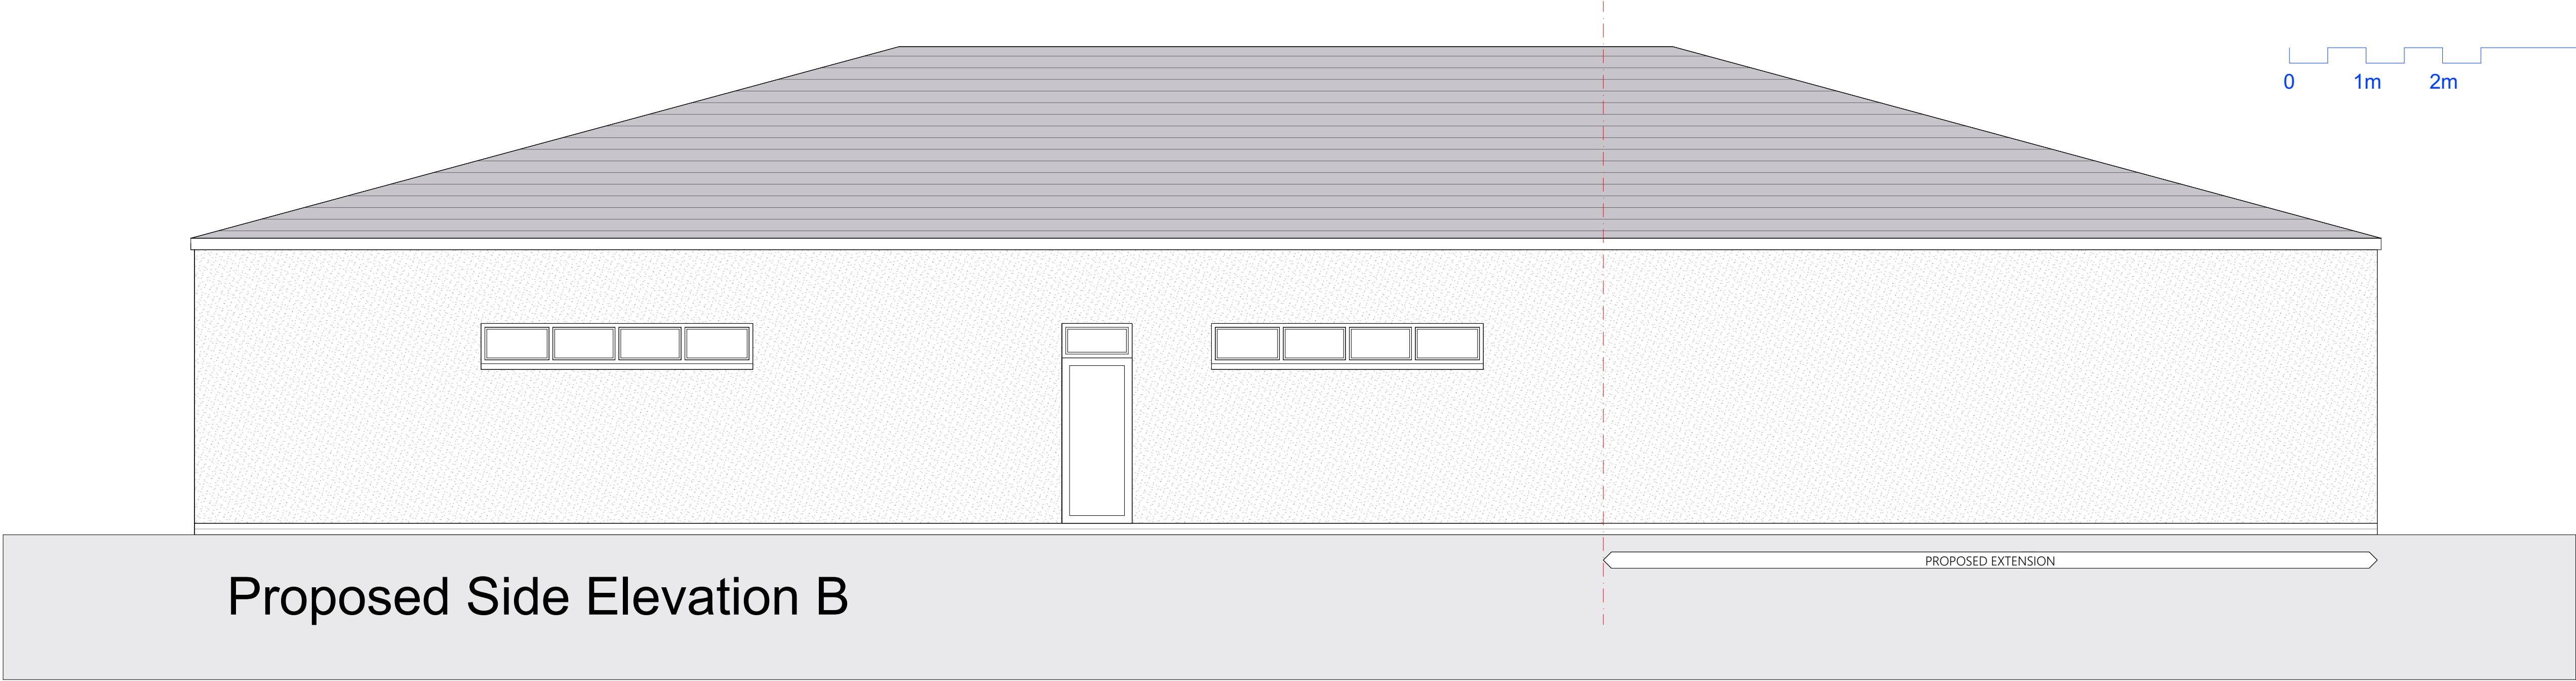

Rev.	Date.	Description.
Dimensions are not to be scaled from this drawing. All dimensions and sizes to be verified on site. This drawing is subject to copyright and is not to be reproduced in part or whole without approval from LBCDesign.		
-		
LBC Design Architectural Services 19 School Lane, Skelmersdale, Lancashire, WN88EH t: 01695 717299 m: 07734 307384 e: lukecowing311@gmail.com		
Job. PROPOSED EXTENSION Boxing Club, Heathfield Drive, Kirkby.		
Title. Proposed Elevations		
Client. MR. C. MELIA		
Scale @ A1. 1:50		
Drawn. LC	Checked. -	Date. 11/22
Job No. 2022-1055	Dwg. No. G02	Rev.