


The Finches @ Hilton Grange

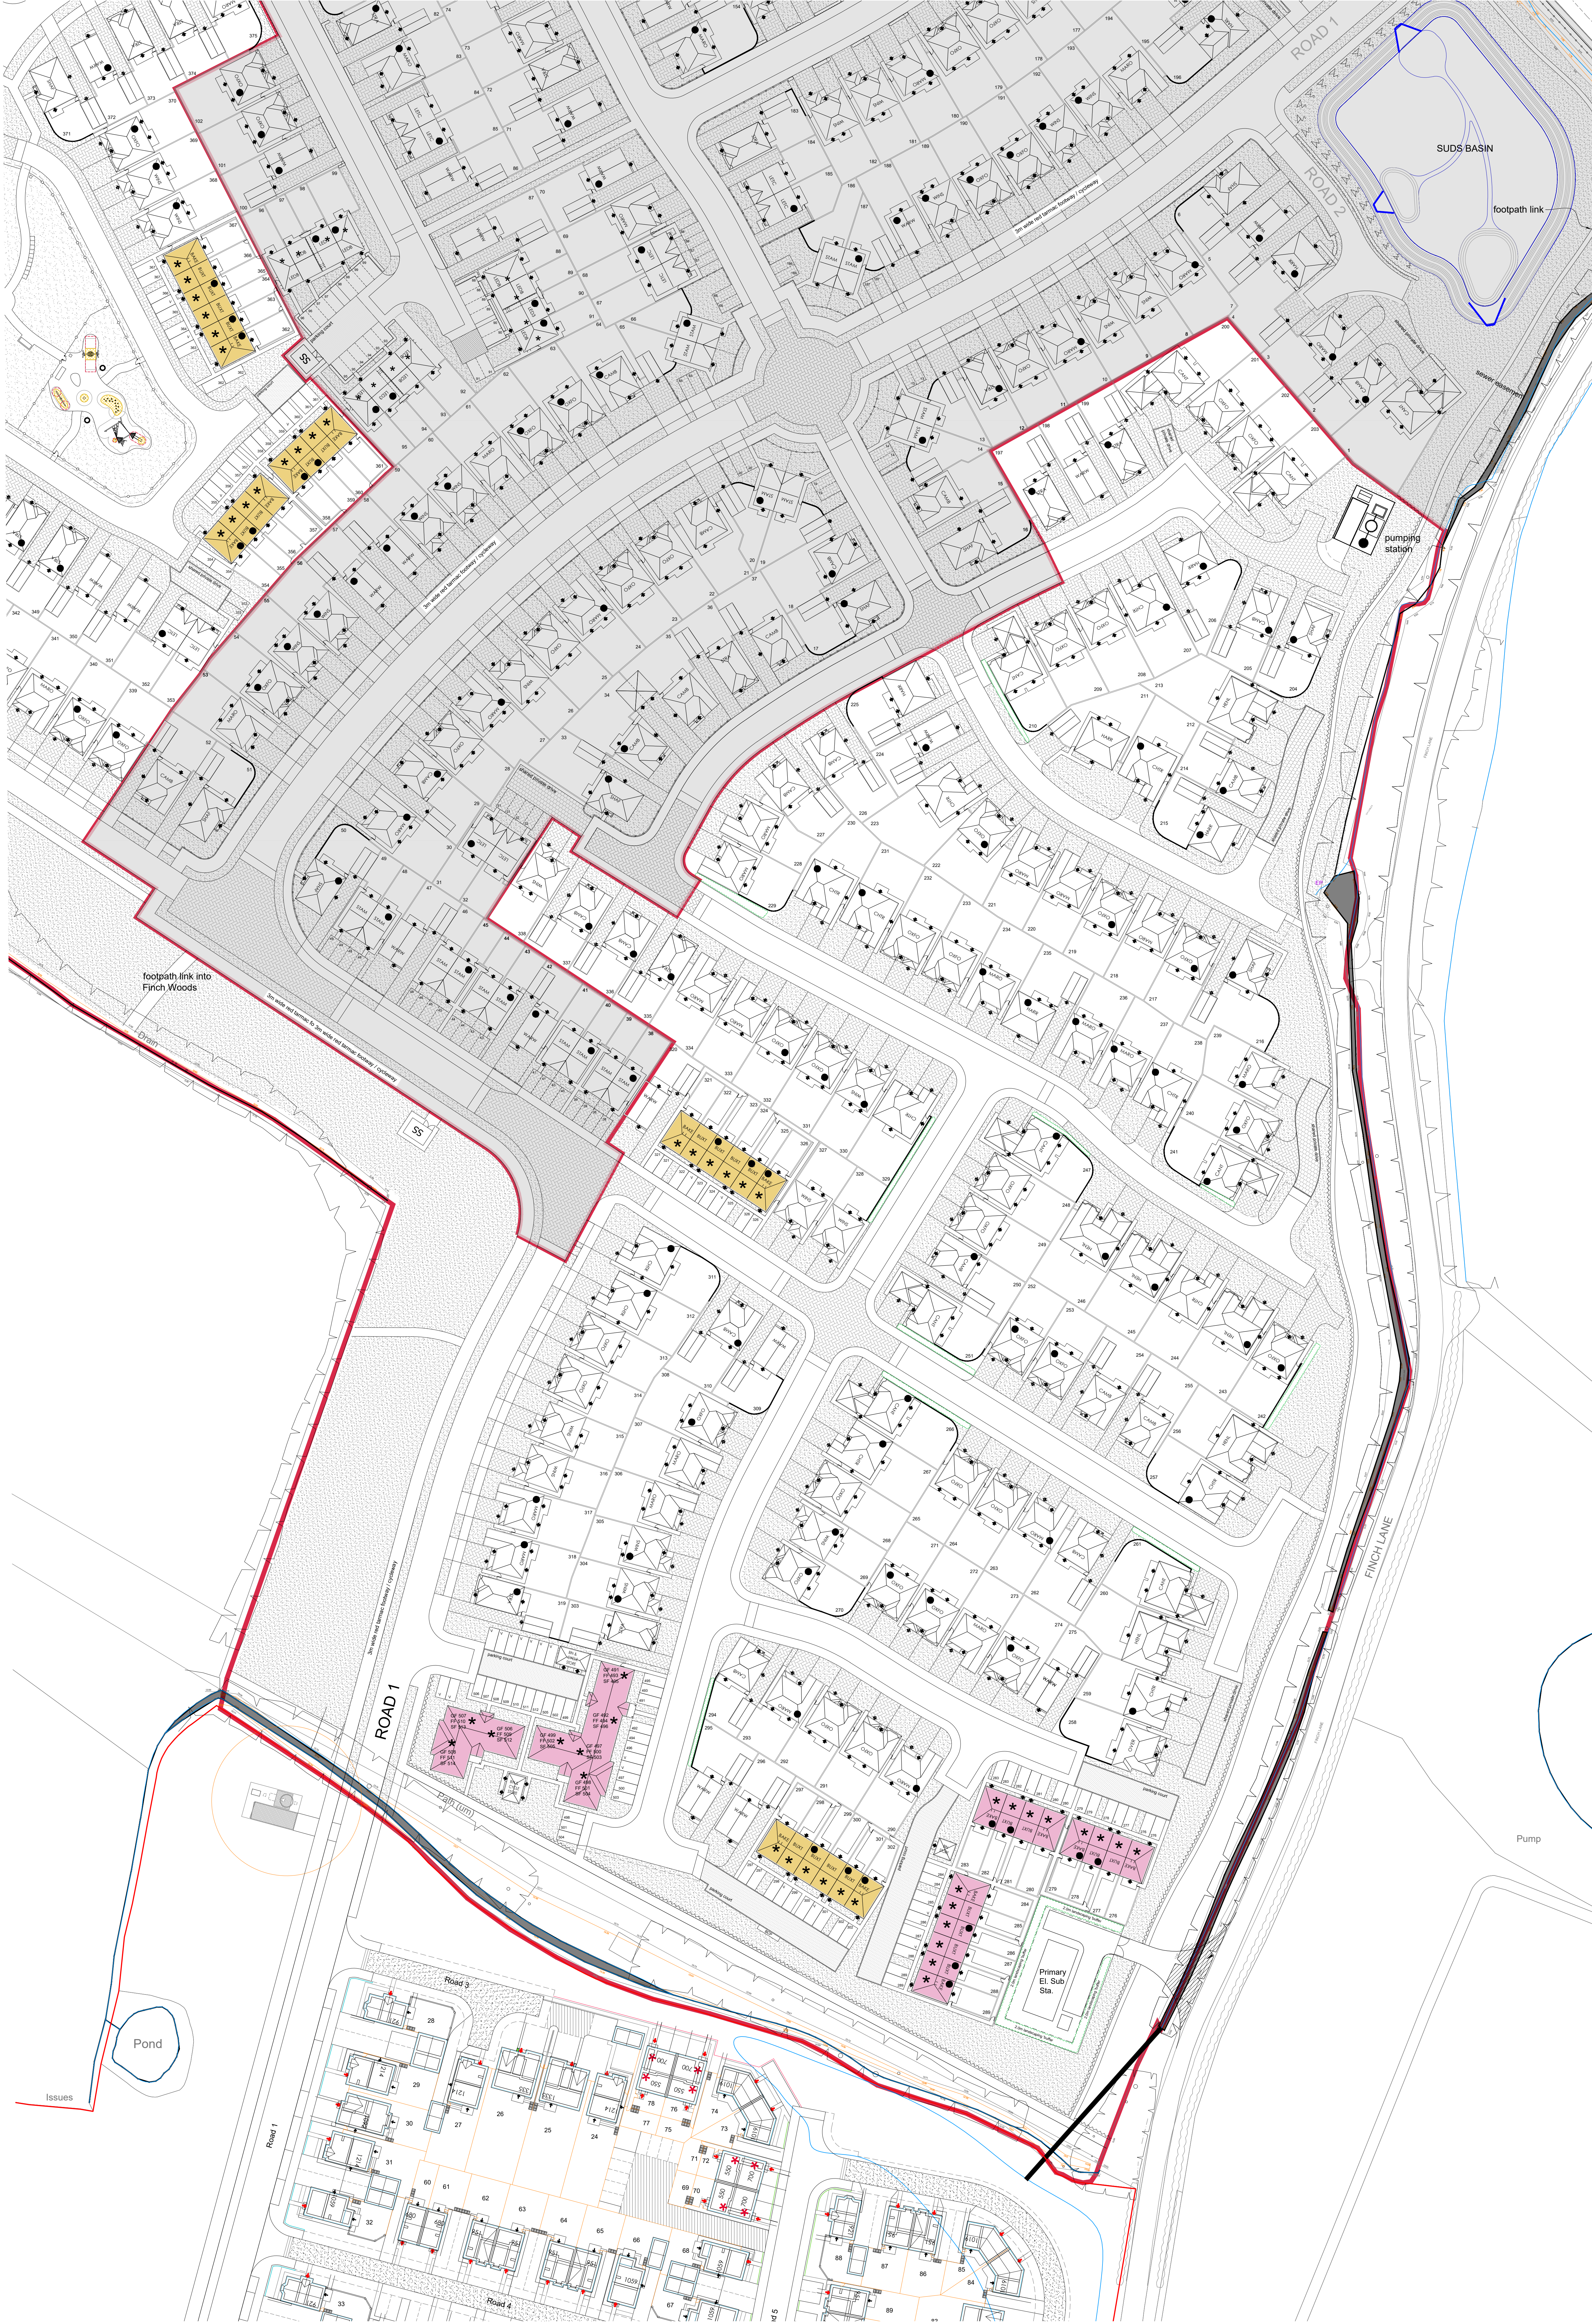

Survey Information

Legend

Affordable Rent

Shared Ownership

Scale

Orientation

0m 25m 50m
Scale: 1:500

Revision

Date

Amendment

Notes

Development

Location

Marketing Name

Drawing Title

Revision

Drawn By

Checked By

4152-AFH-002

A

HB

20.06.22

REDROW

Redrow Homes Lancashire

Redrow Homes, 14 Eaton Avenue, Rusholme Village, Chorley, PR7 7NA
Tel: 01757 845700 Fax: 01757 665751 Web: www.redrow.co.uk

Legal Disclaimer

This layout has been designed after due consideration of our Contract & Conditions Plan