


The Finches @ Hilton Grange

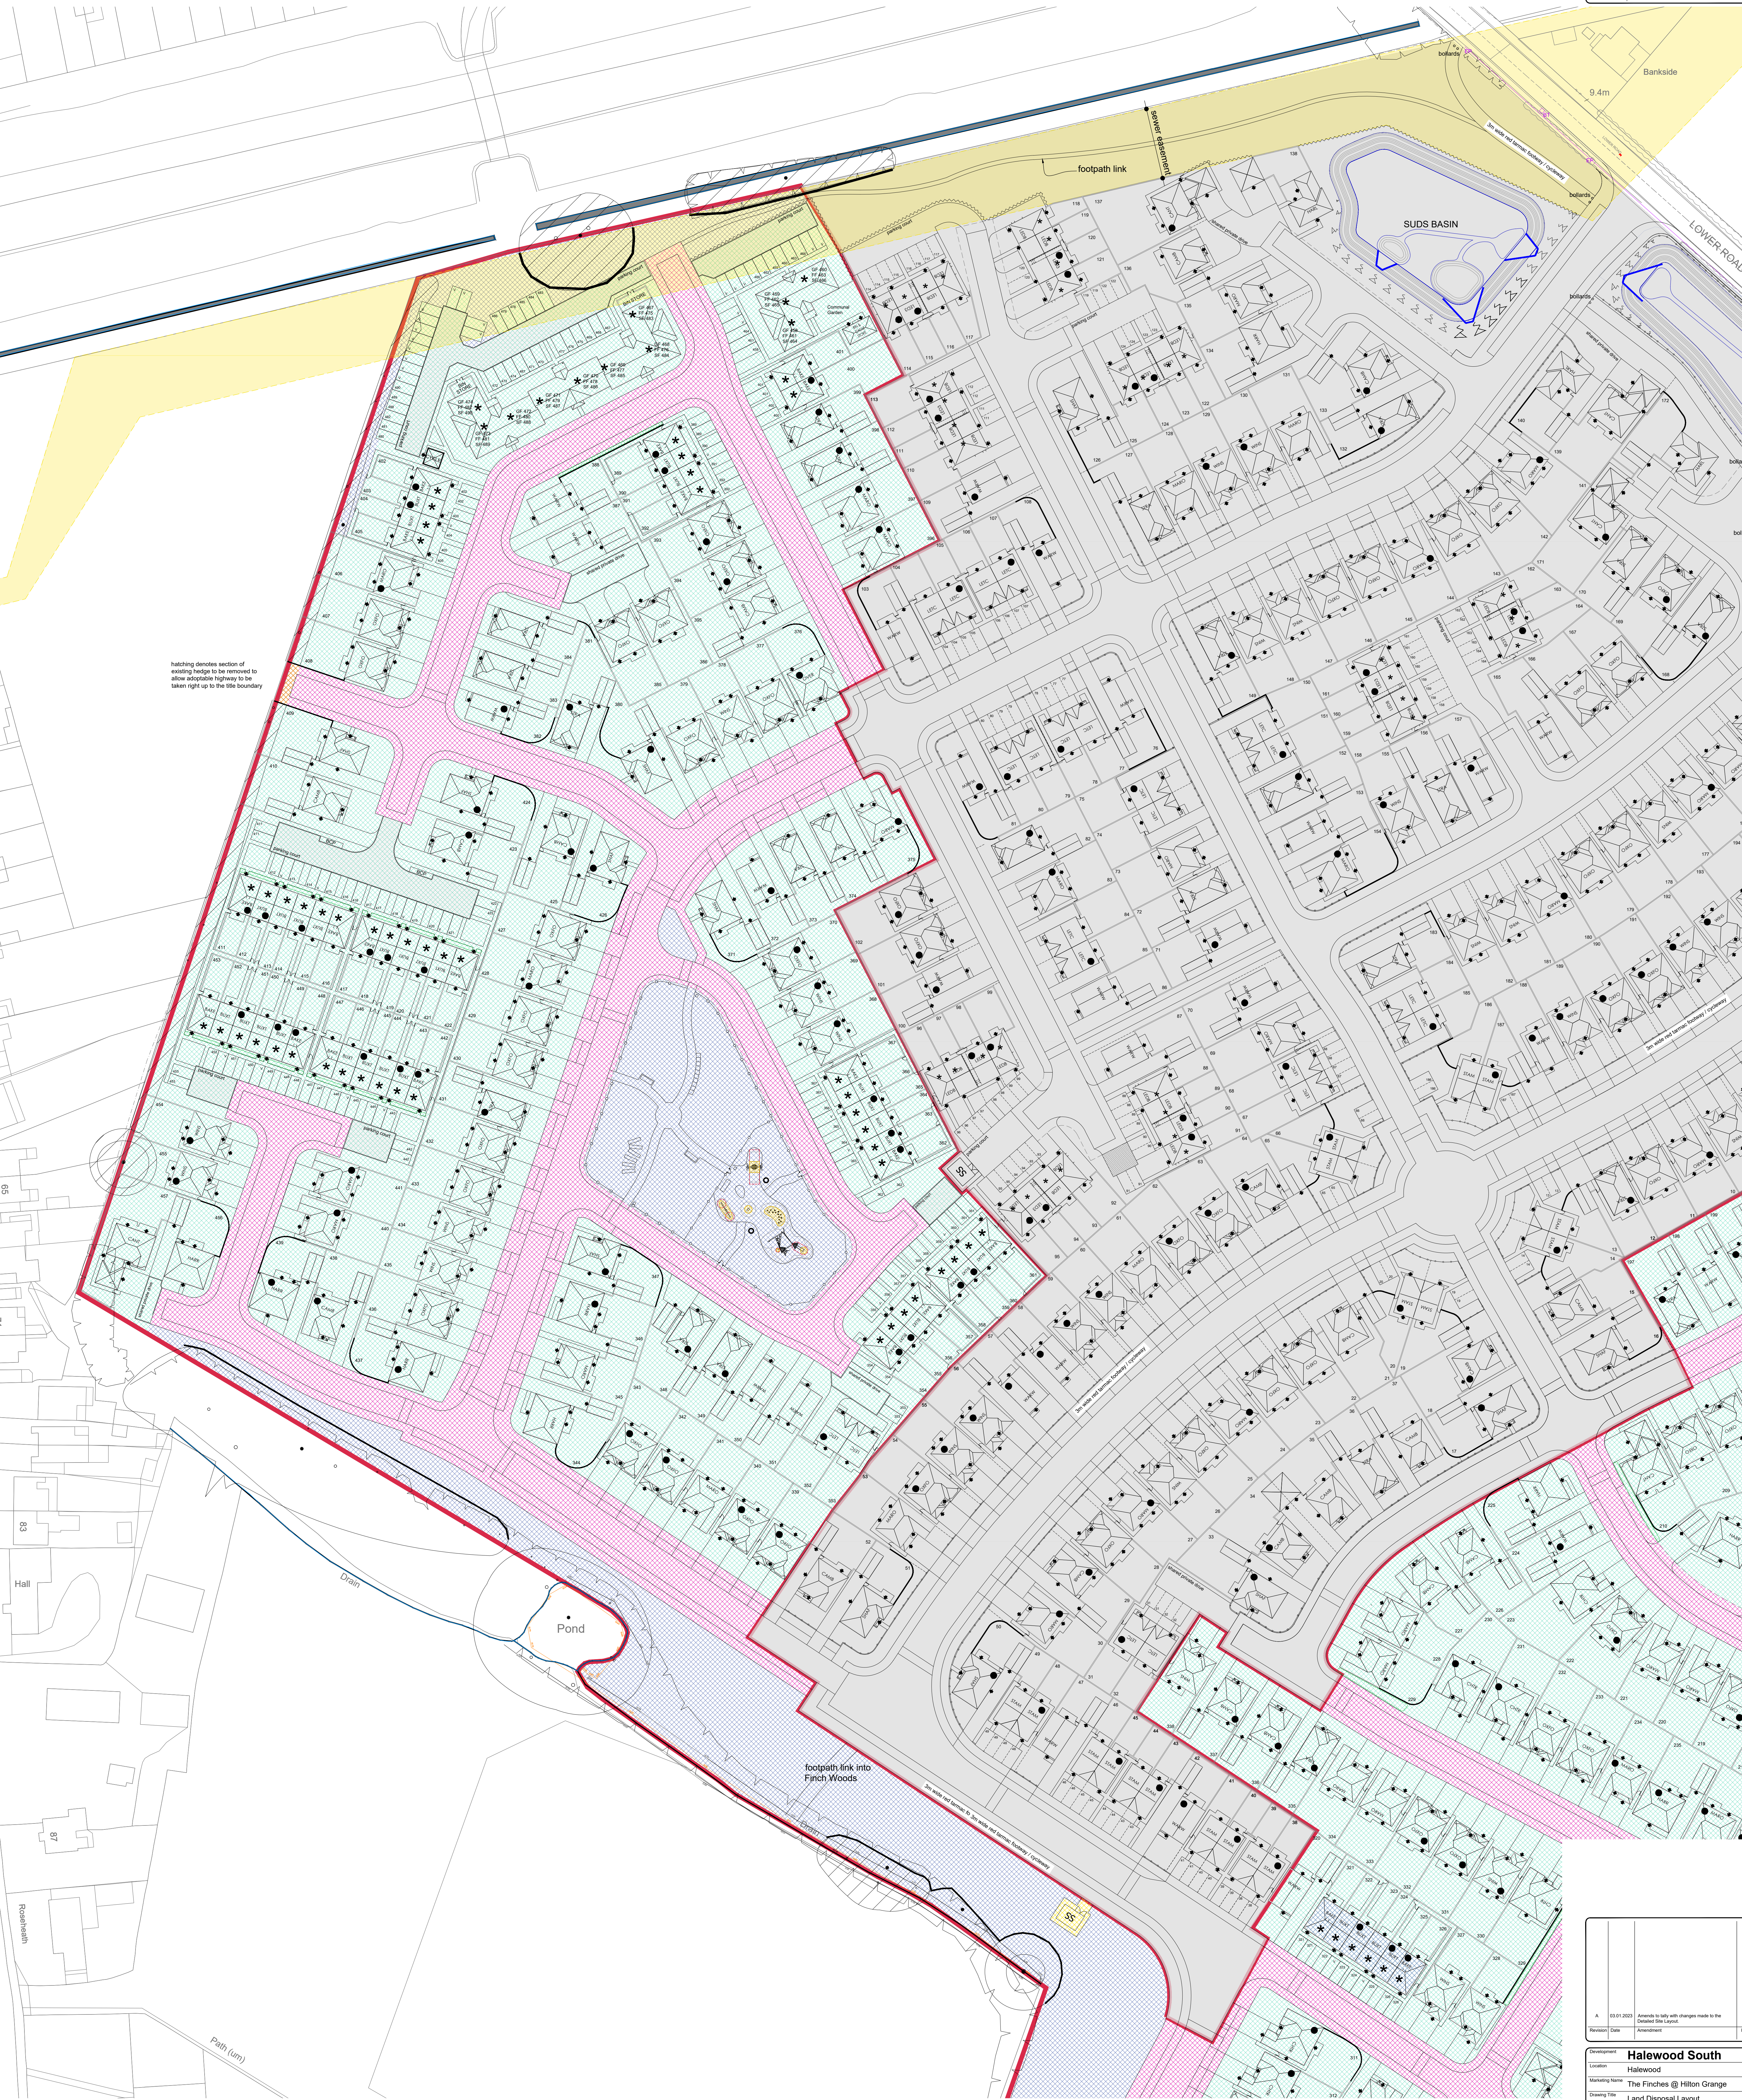

Survey Information

Legend

Land to be transferred to, and managed by Resident's Management Company

Private (deeded) curtilage

Land to be adopted under Section 38 Agreement

Land to be maintained by Residents Management Company but not transferred

Item

Description

A	03.01.2023	Amended to fully reflect changes made to the Planning Application	G.F.
Revision	Date	Description	Issued

Project Name	Halewood South		
Location	Halewood		
Working Name	The Finches @ Hilton Grange		
Drawing Title	Land Disposal Layout		
Drawing Number	4152-LDL-003		
Revision	A	Scale @ A3	1:500
Drawn By	HB	Date Drawn	20.06.22
Checked By		Date	

REDROW

Redrow Homes Lancashire
Redrow House, 14 Edin Avenue, Burslem Village, Cheshire, ST6 7NA
Tel: 01757 645700 Fax: 01757 645701 Web: www.redrow.co.uk

Legal Disclaimer

This layout has been designed after due consideration of our Contract & Conditions of Sale

0m

25m

50m

Scale: 1:500