



The Finches @ Hilton Grange

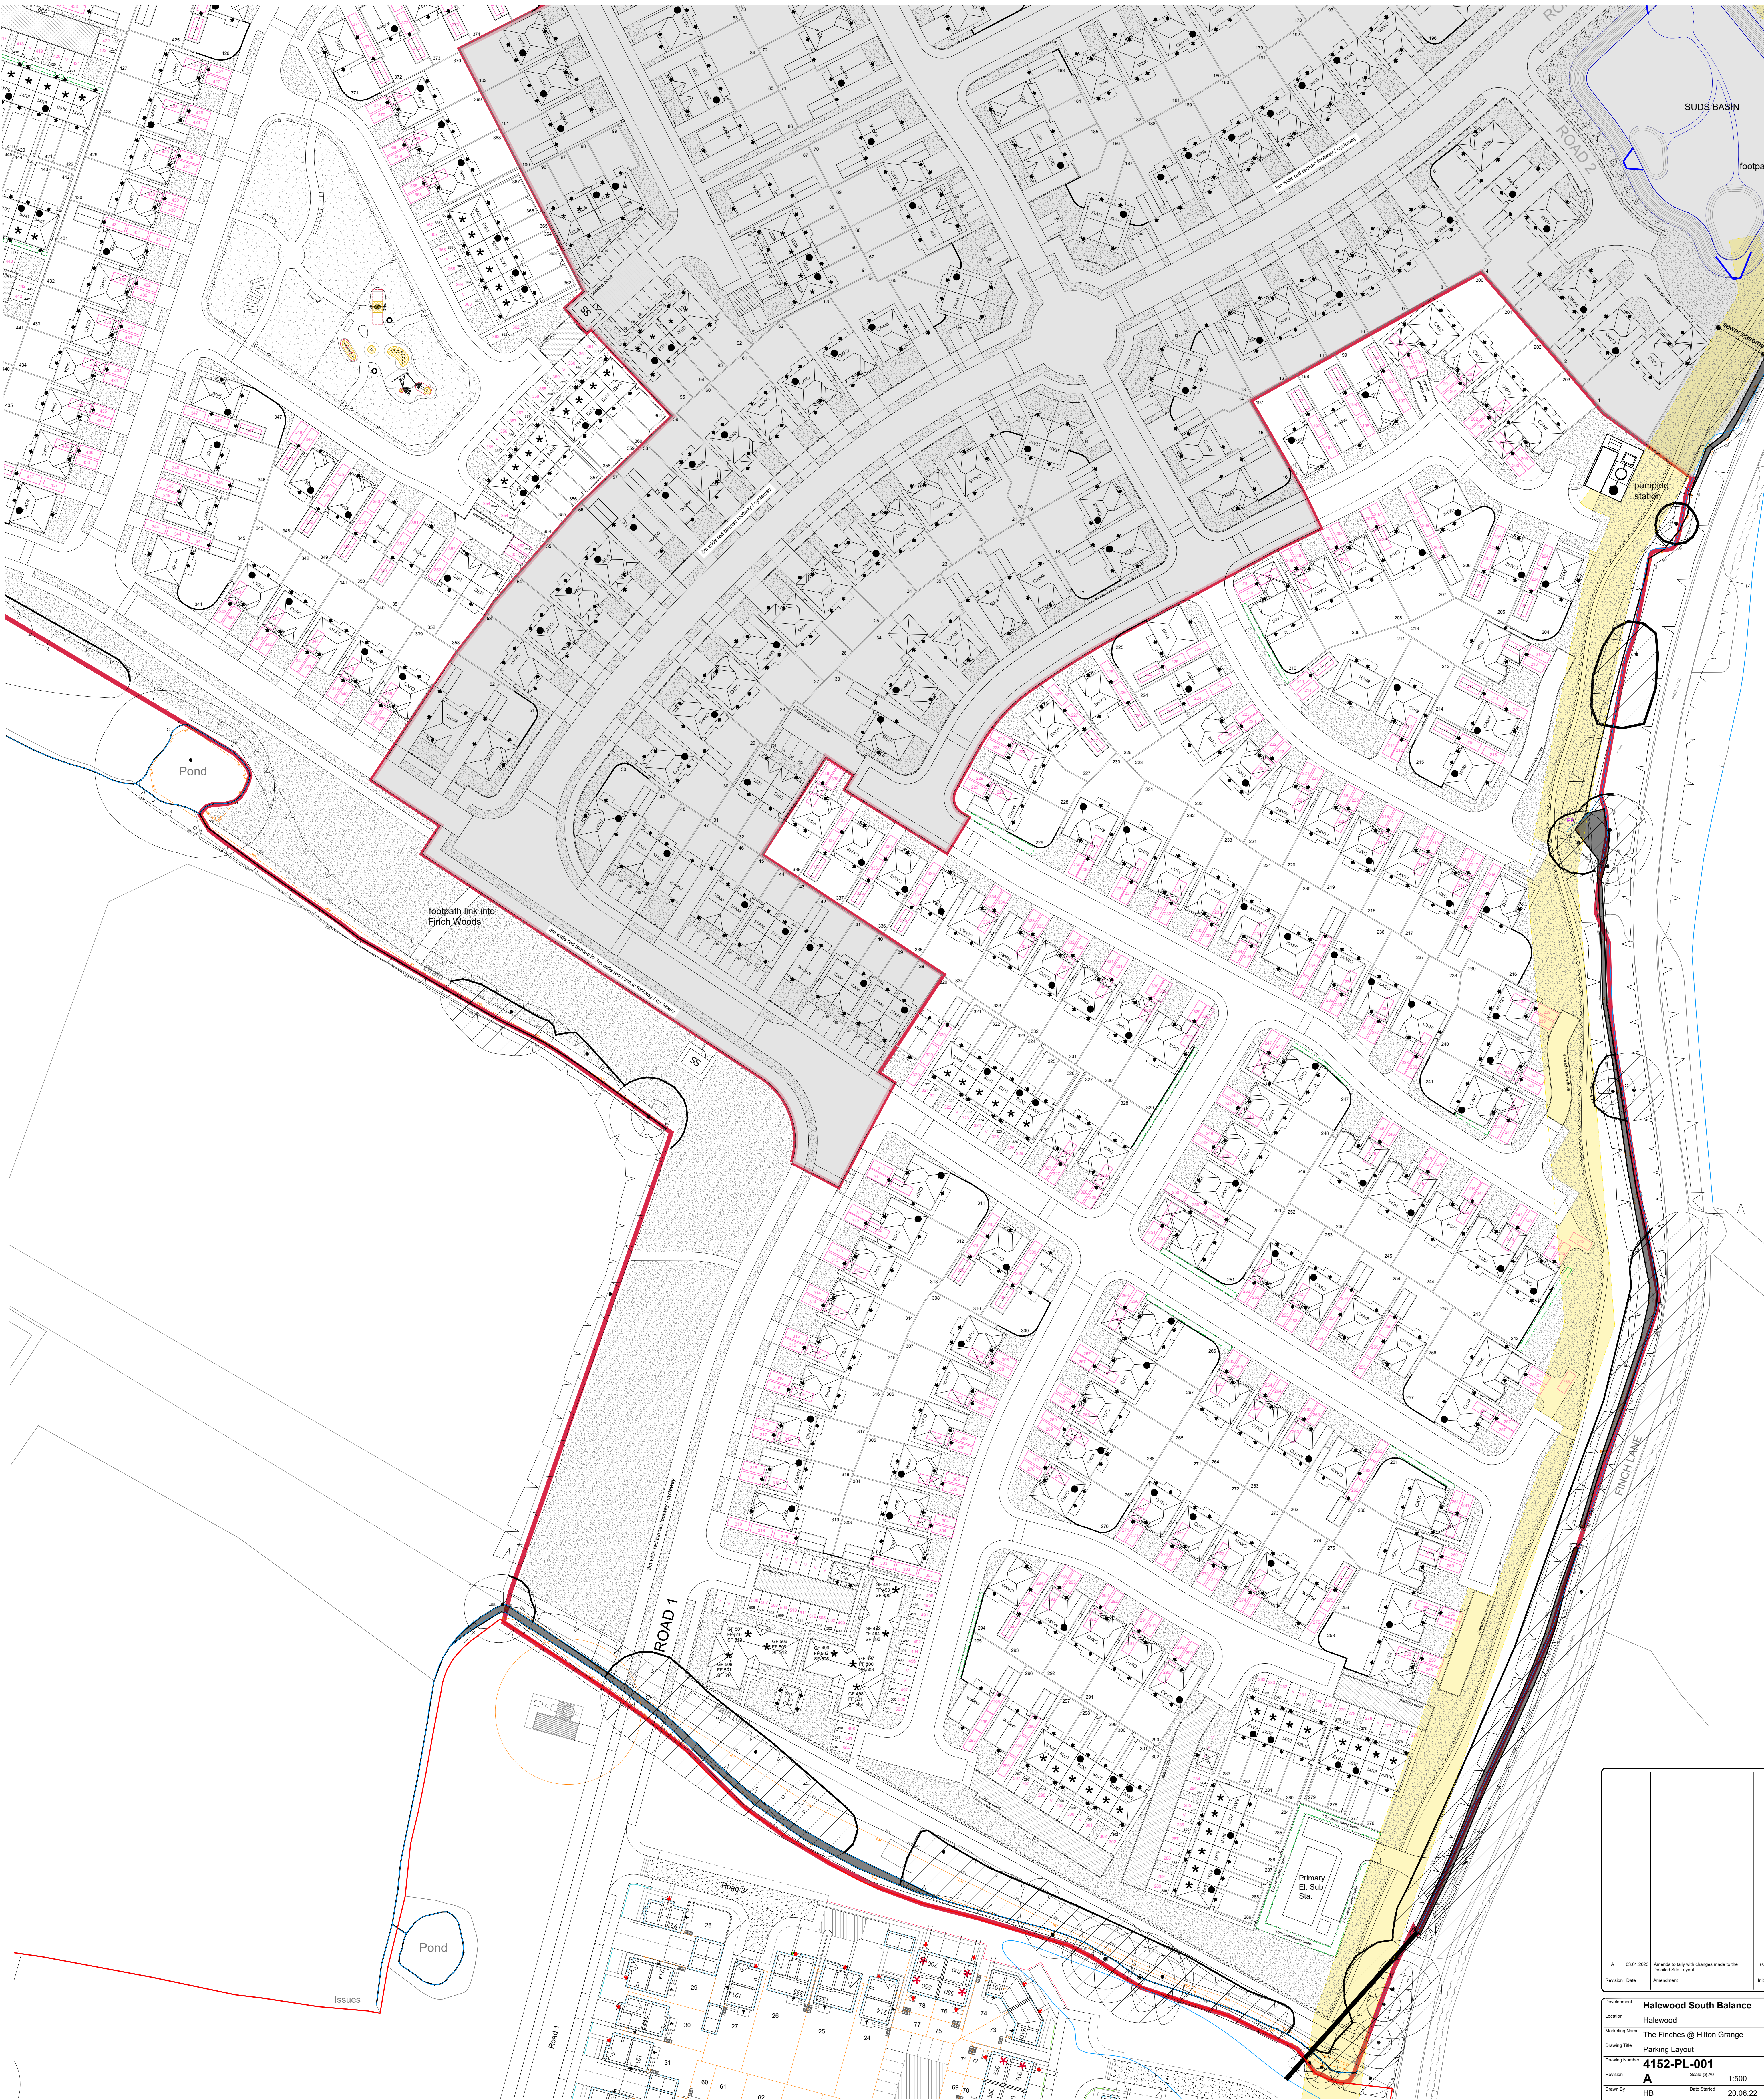

Revision	Date	Amendment	Initials
A	03.01.2023	Revised to fully reflect changes made to the Detailed Site Layout	CJP

Location	Halewood South Balance
Project Name	The Finches @ Hilton Grange
Drawing Title	Parking Layout
Drawing Number	4152-PL-001
Revision	A
Drawn By	HB
Checked by	
Date Issued	20.06.22
Date	

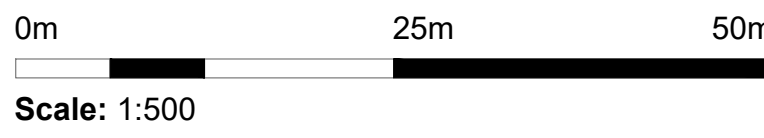

Legal Disclaimer: This layout has been designed after due consideration of our Contract & Conditions Plan.