


The Finches @ Hilton Grange

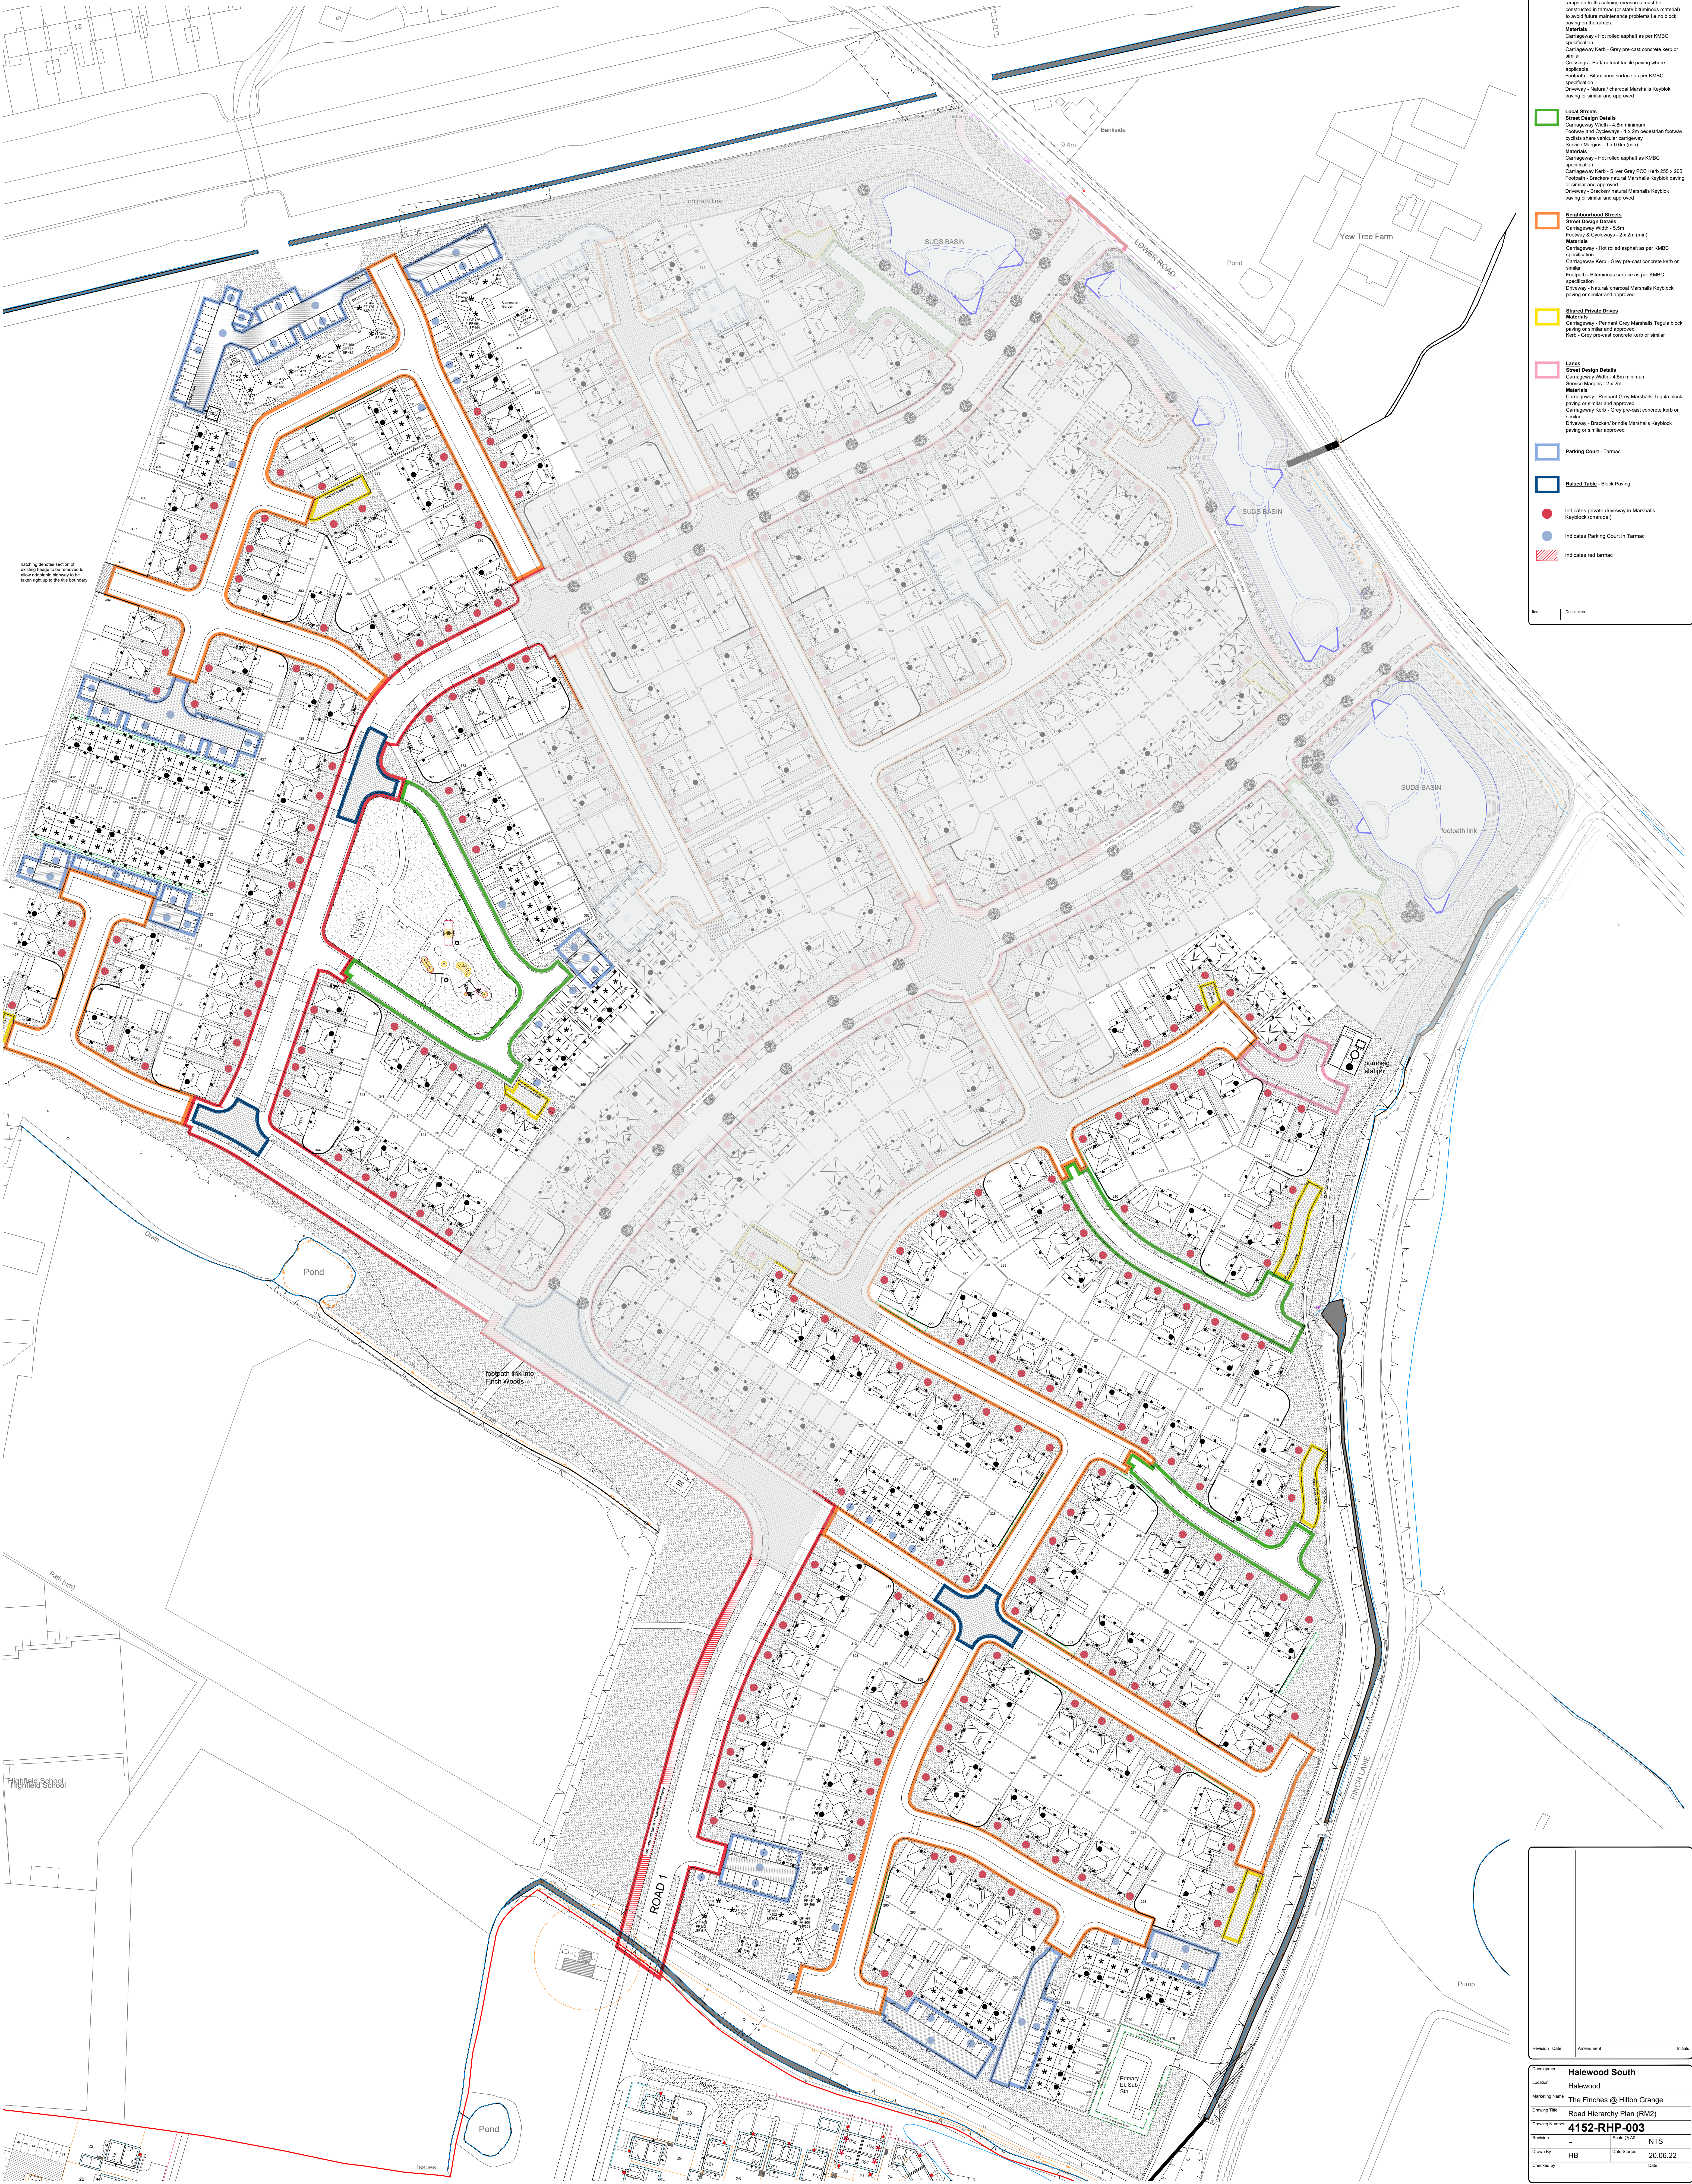

North Arrow

Legend

Avenues

Street Design Details

Carriageway Width - 6m or 6.75m where a bus route is to be provided

Footway & Cycleways - 2 x 2m minimum (Width 1 x 3m combined facility where required)

Verge - 2m each side

Raised Table Traffic Calming Measures - Buff kerbs/kerbside paving or similar and approved

The ramps on traffic calming measures must be constructed in tarmac (or other permeable material) to avoid future maintenance problems (i.e. no block paving on the ramps)

Materials

Carriageway - Hot rolled asphalt as per KMB specification

Carriageway Kerb - Grey pre-cast concrete kerb or similar





Local Streets

Street Design Details









Neighbourhood Streets

Street Design Details

Carriageway Width - 5.5m

Footway & Cycleways - 2 x 2m (min)

Materials

Carriageway - Hot rolled asphalt as per KMB specification

Carriageway Kerb - Grey pre-cast concrete kerb or similar




Shared Private Drives

Street Design Details


Kerb - Grey pre-cast concrete kerb or similar

Lanes

Street Design Details








Parking Court - Tarmac


Raised Table - Block Paving

Indicates Parking Court in Tarmac

Issues

Indicates red tarmac

Revision

Date

Author

Issue

Development

Halewood South

Location

Halewood

Planning Name

The Finches @ Hilton Grange

Drawing Title

Road Hierarchy Plan (RM2)

Drawing Number

4152-RHP-003

Revision

Scale @ A0

NTS

Drawn By

HB

Date Started

20.06.22

Checked by

Date








