
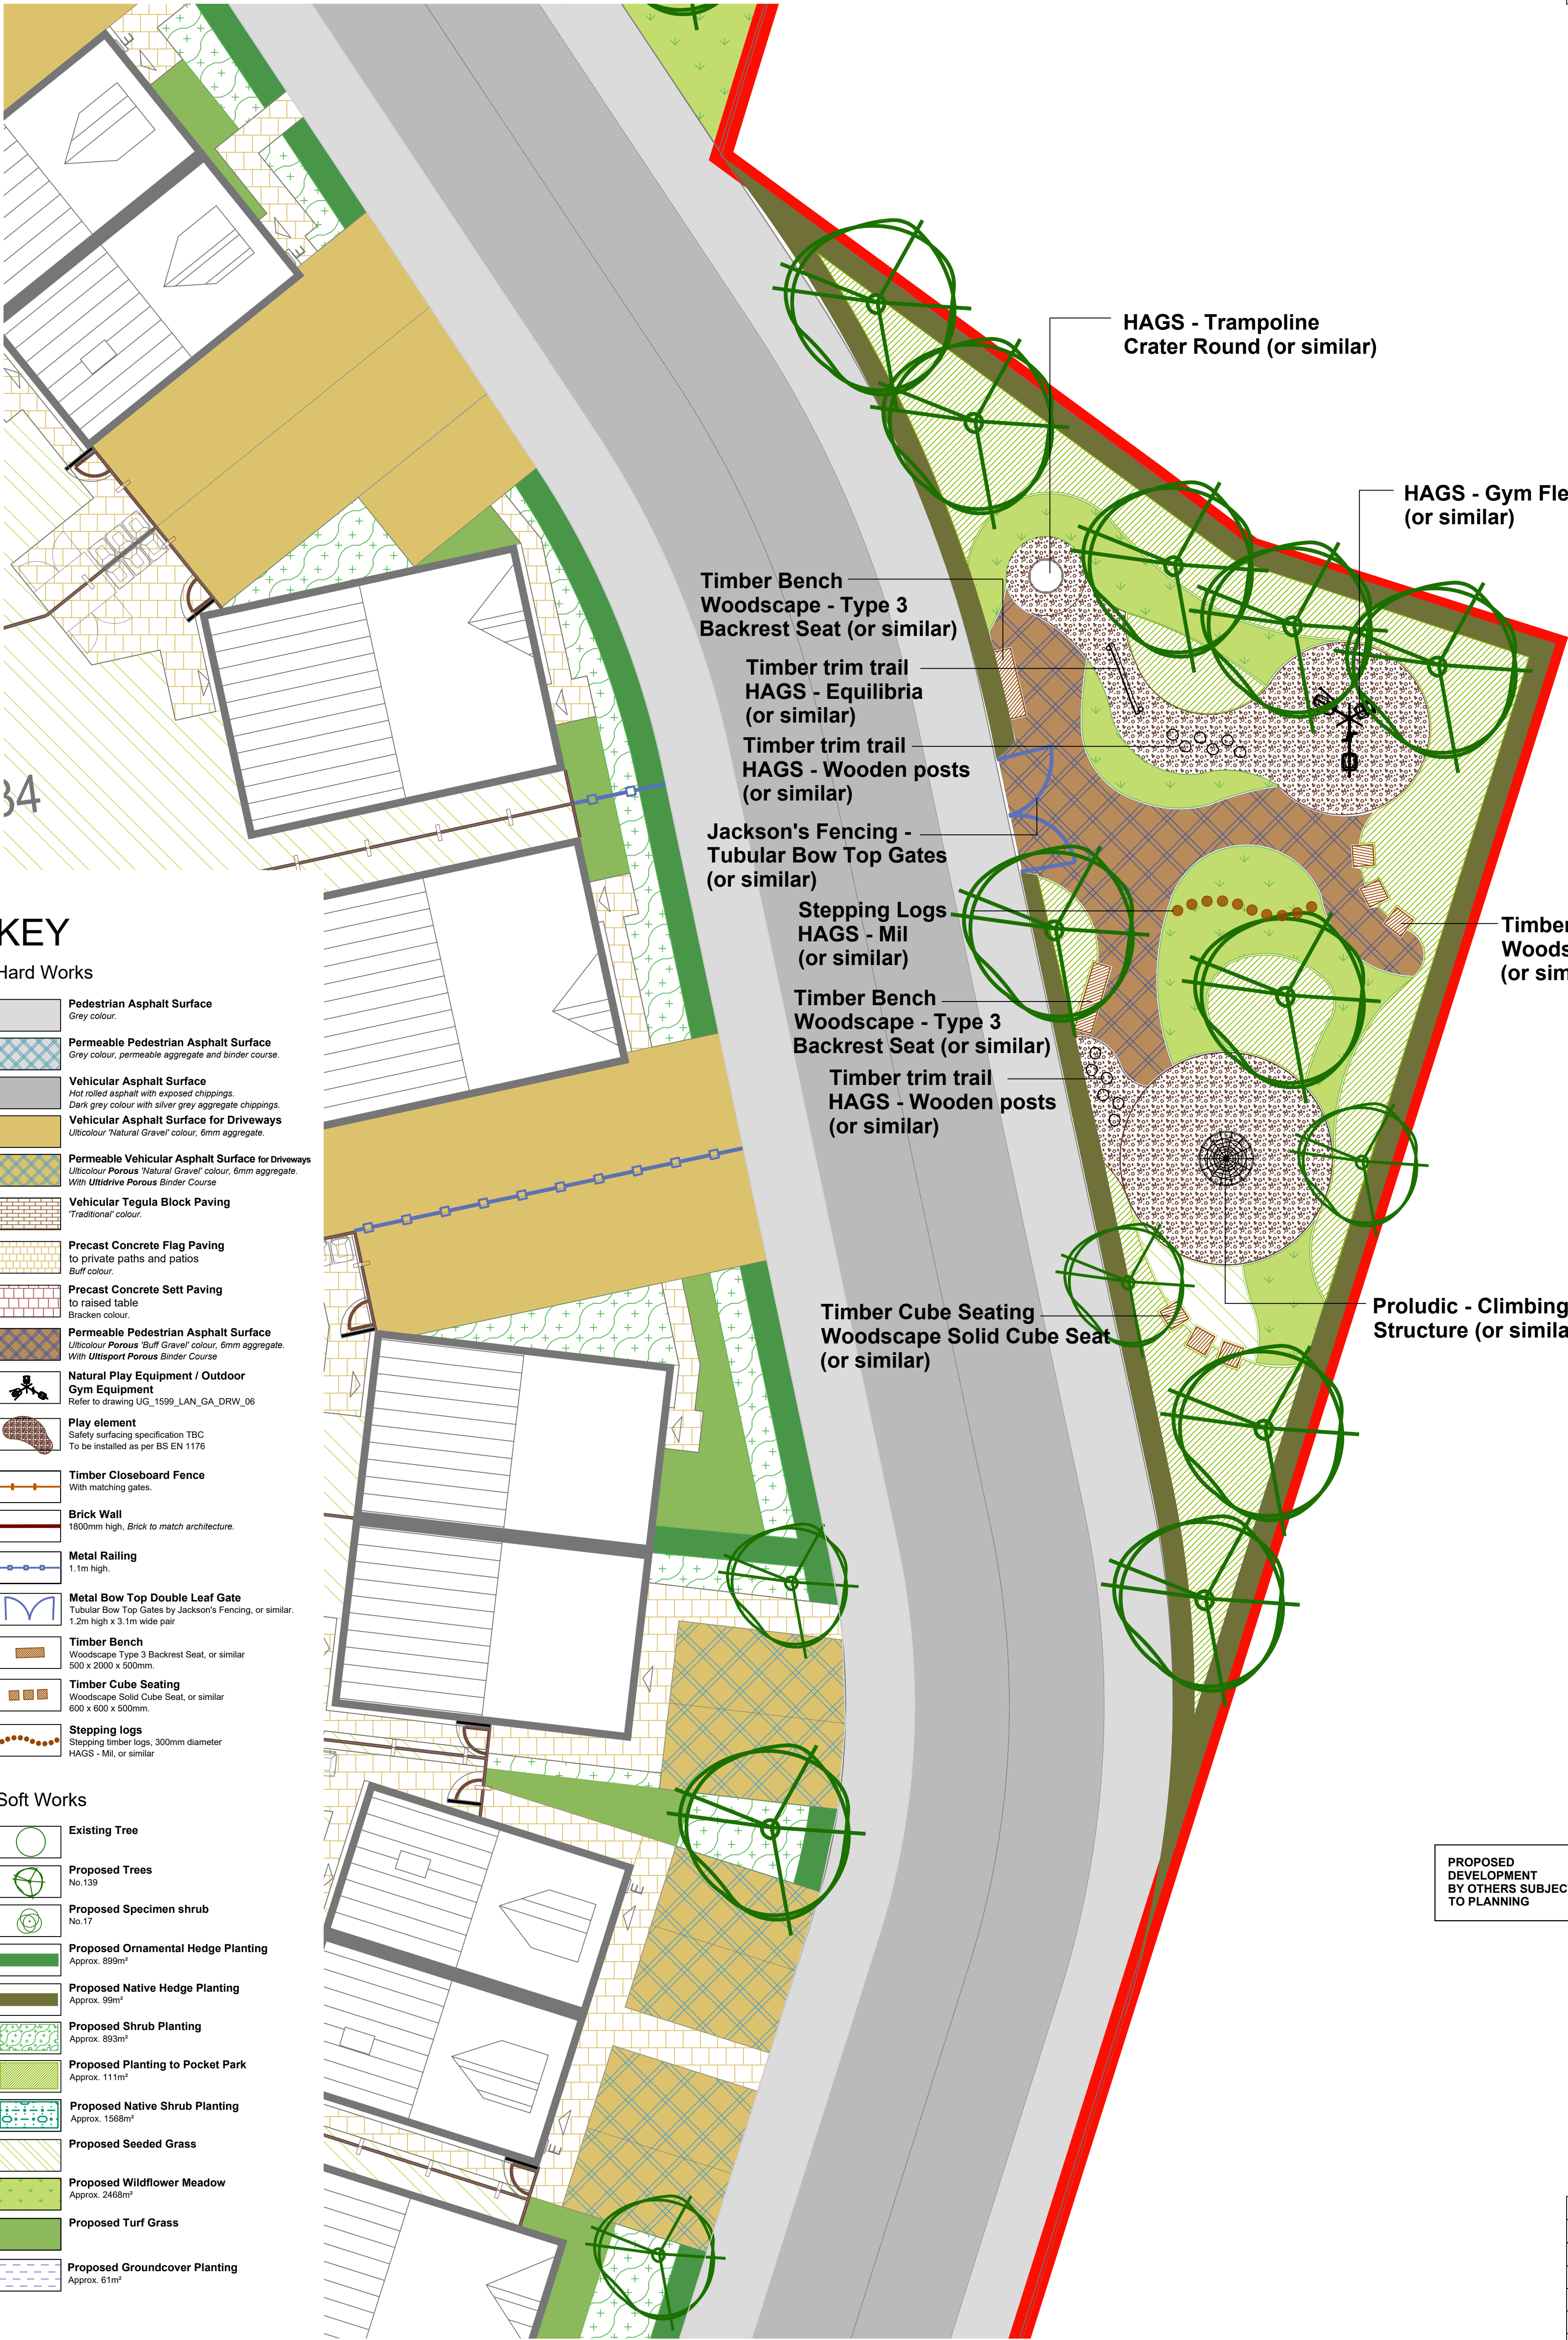


Notes:-

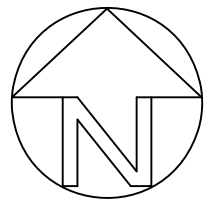

KEY

Hard Works

- Pedestrian Asphalt Surface**  
Grey colour.
- Permeable Pedestrian Asphalt Surface**  
Grey colour, permeable aggregate and binder course.
- Vehicular Asphalt Surface**  
Hot rolled asphalt with exposed chippings.  
Dark grey colour with silver grey aggregate chippings.
- Vehicular Asphalt Surface for Driveways**  
Ulticolour 'Natural Gravel' colour, 6mm aggregate.
- Permeable Vehicular Asphalt Surface for Driveways**  
Ulticolour Porous 'Natural Gravel' colour, 6mm aggregate.  
With Ultidrive Porous Binder Course
- Vehicular Tegula Block Paving**  
'Traditional' colour.
- Precast Concrete Flag Paving**  
To private paths and patios  
Buff colour.
- Precast Concrete Setts Paving**  
To raised table  
Bracken colour.
- Permeable Pedestrian Asphalt Surface**  
Ulticolour Porous 'Buff Gravel' colour, 6mm aggregate.  
With Ultisport Porous Binder Course
- Natural Play Equipment / Outdoor Gym Equipment**  
Refer to drawing UG\_1599\_LAN\_GA\_DRW\_06
- Play element**  
Safety surfacing specification TBC  
To be installed as per BS EN 1176
- Timber Closeboard Fence**  
With matching gates.
- Brick Wall**  
1800mm high, Brick to match architecture.
- Metal Railing**  
1.1m high.
- Metal Bow Top Double Leaf Gate**  
Tubular Bow Top Gates by Jackson's Fencing, or similar.  
1.2m high x 3.1m wide pair
- Timber Bench**  
Woodscape Type 3 Backrest Seat, or similar  
500 x 2000 x 500mm.
- Timber Cube Seating**  
Woodscape Solid Cube Seat, or similar  
600 x 600 x 500mm.
- Stepping logs**  
Stepping timber logs, 300mm diameter  
HAGS - Mil, or similar

Soft Works

- Existing Tree**
- Proposed Trees**  
No.139
- Proposed Specimen shrub**  
No.17
- Proposed Ornamental Hedge Planting**  
Approx. 899m²
- Proposed Native Hedge Planting**  
Approx. 99m²
- Proposed Shrub Planting**  
Approx. 893m²
- Proposed Planting to Pocket Park**  
Approx. 111m²
- Proposed Native Shrub Planting**  
Approx. 1568m²
- Proposed Seeded Grass**
- Proposed Wildflower Meadow**  
Approx. 2468m²
- Proposed Turf Grass**
- Proposed Groundcover Planting**  
Approx. 61m²

PROPOSED  
DEVELOPMENT  
BY OTHERS SUBJECT  
TO PLANNING

|      |          |               |       |       |
|------|----------|---------------|-------|-------|
| P08  | 31/07/23 | UPDATED       | RS    | SA    |
| P07  | 24/07/23 | UPDATED       | RS    | SA    |
| P06  | 21/07/23 | UPDATED       | RS    | SA    |
| P05  | 03/07/23 | UPDATED       | SH    | SA    |
| P04  | 29/06/23 | UPDATED       | SH    | SA    |
| P03  | 21/06/23 | AMENDED ISSUE | TH    | SA    |
| P02  | 19/06/23 | AMENDED ISSUE | TH    | SA    |
| P01  | 19/06/23 | FIRST ISSUE   | TH    | SA    |
| REV. | DATE     | DESCRIPTION   | DRAWN | CHK'D |

|                                       |                                               |                                         |                             |                         |                          |
|---------------------------------------|-----------------------------------------------|-----------------------------------------|-----------------------------|-------------------------|--------------------------|
| Client:<br><b>Vistry Partnerships</b> | Project:<br><b>LICKERS LANE,<br/>KNOWSLEY</b> | Drawn:<br><b>TH</b>                     | Checked:<br><b>SA</b>       | Approved:<br><b>MT</b>  | Date:<br><b>19/06/23</b> |
| Issue:<br><b>PLANNING</b>             | Title:<br><b>POCKET PARK - POS PLAN</b>       | Dwg No:<br><b>UG_1599_LAN_GA_DRW_06</b> | Scale @ A1:<br><b>1:100</b> | Revision:<br><b>P08</b> |                          |



A: Ground Floor, The Tower,  
Deva City Office Park, Trinity Way,  
Manchester M3 7BF  
T: +44 (0) 161 312 3131  
**weareurbangreen.co.uk**