


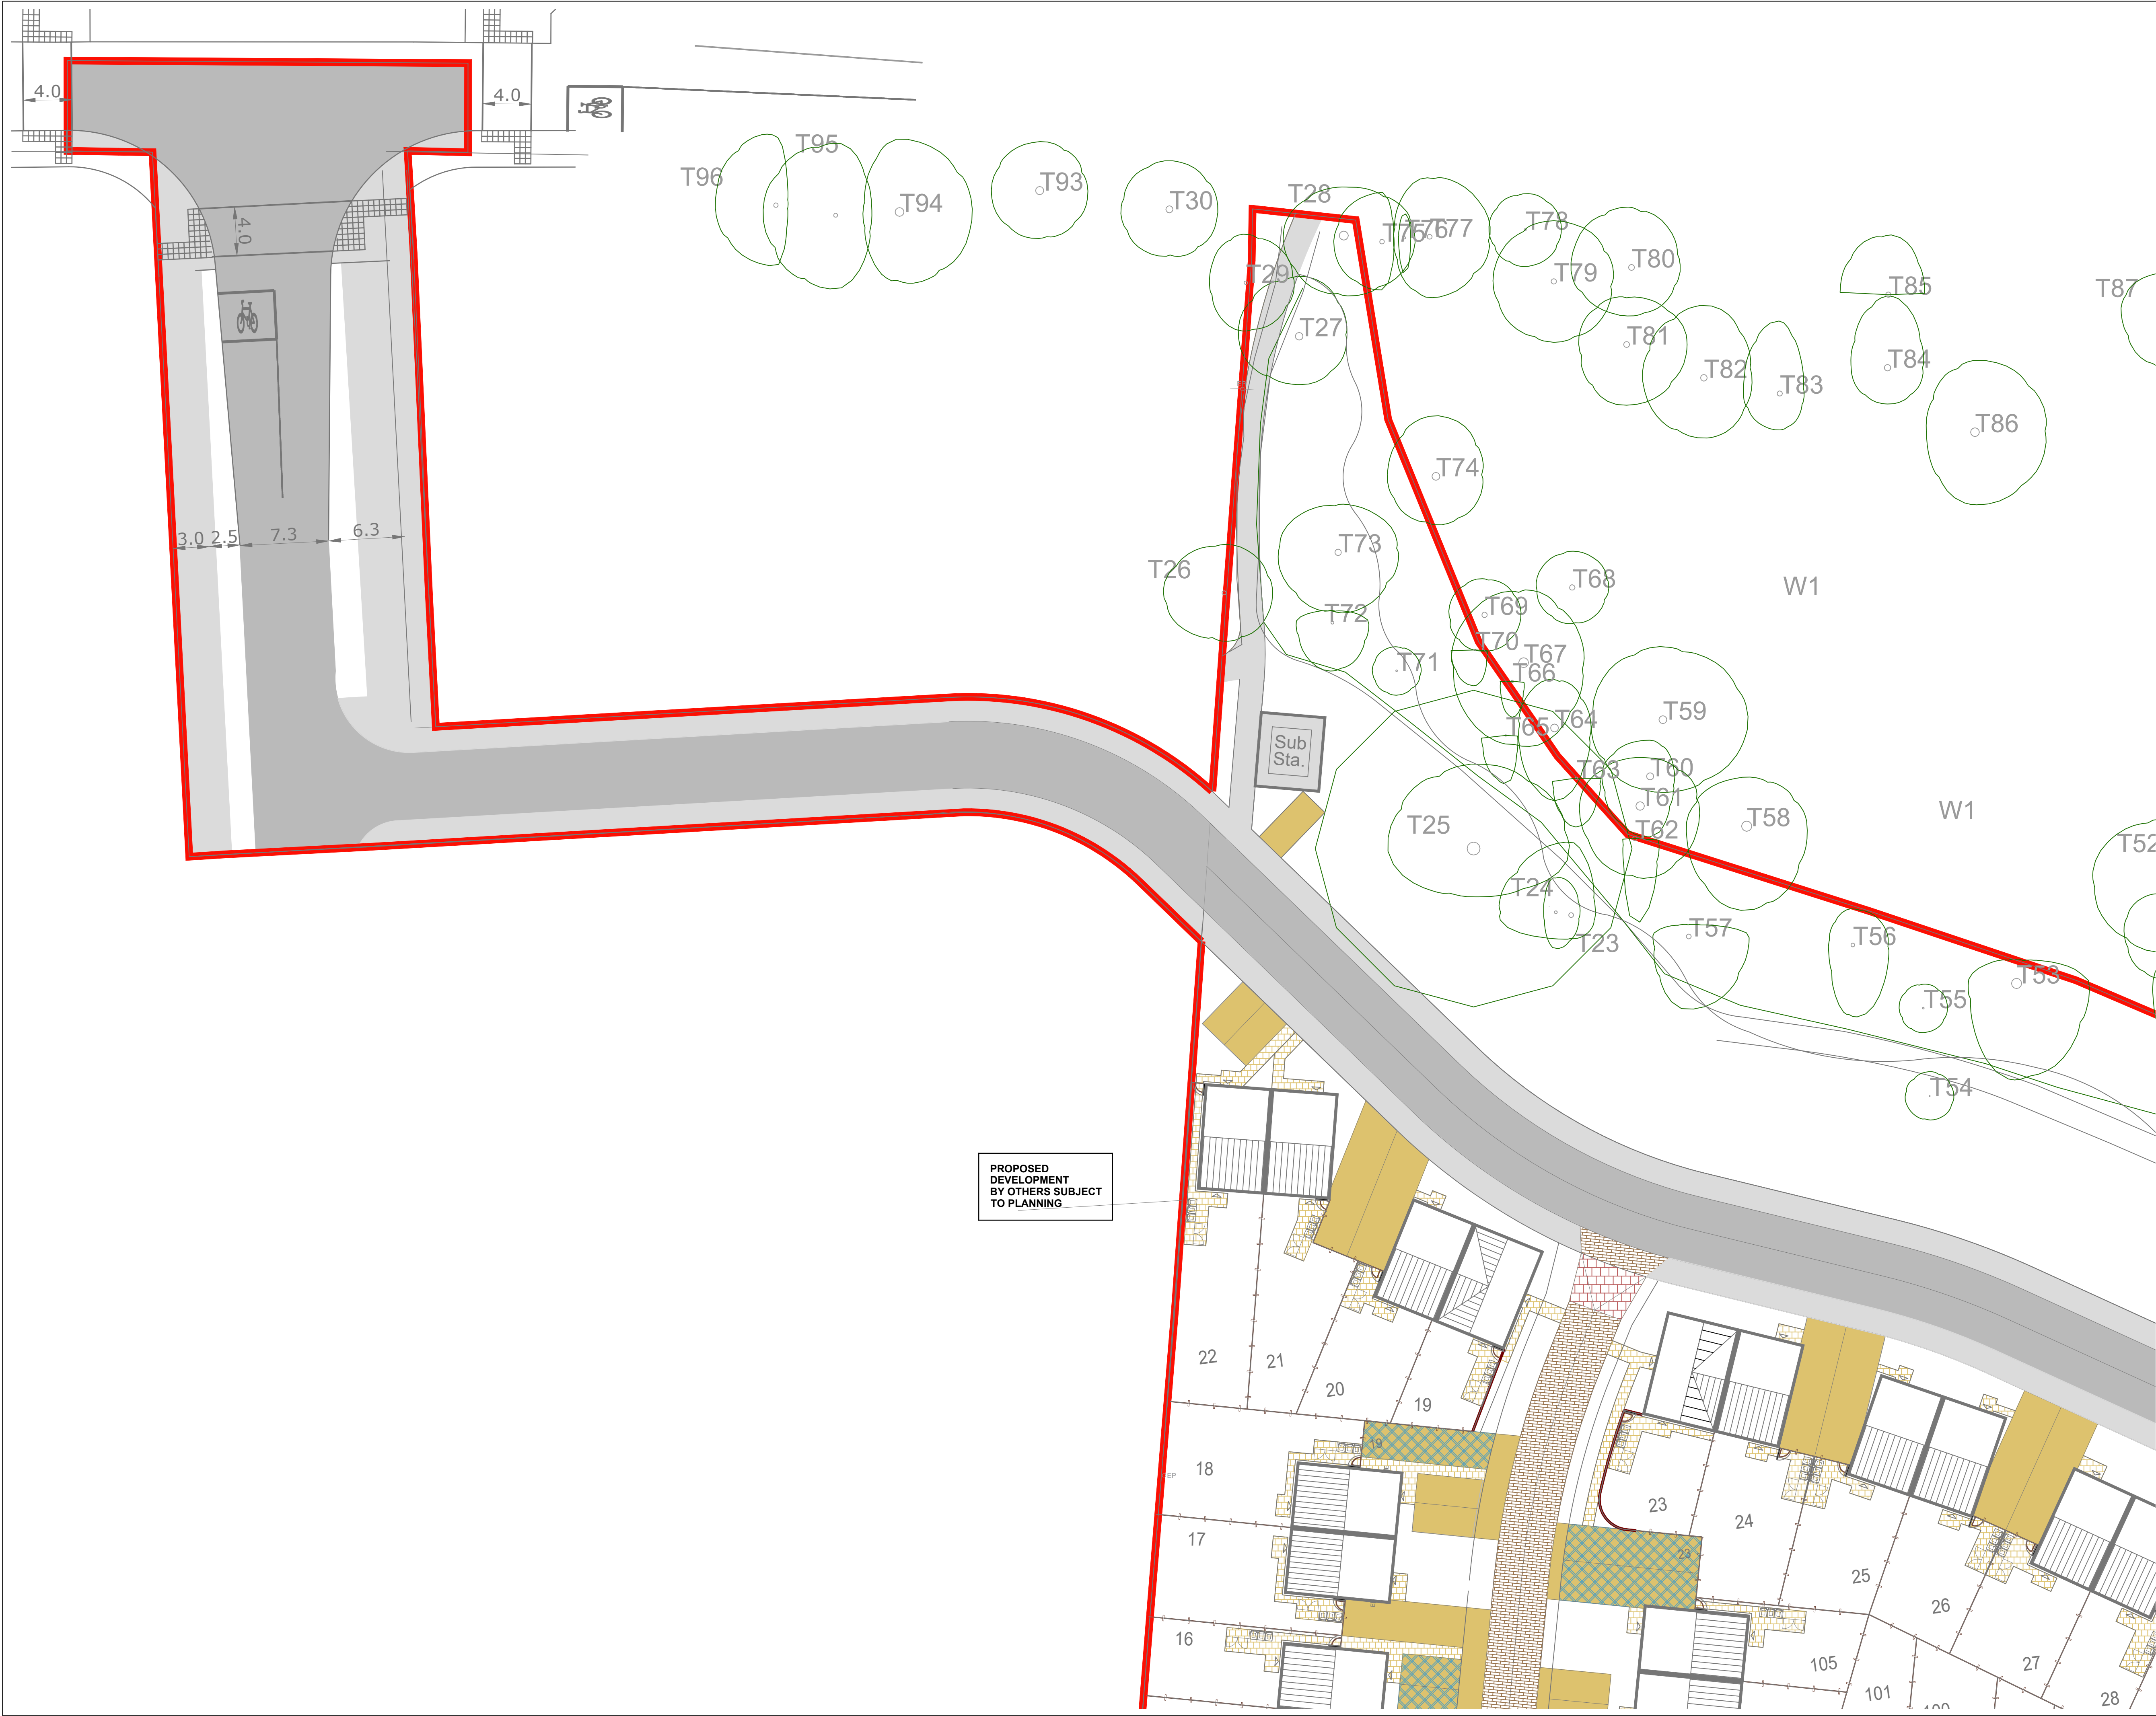

Do not scale this drawing (printed or electronic version).

Contractors must check all dimensions from site.

This drawing is copyright and is for use on this site only. This drawing should be read in conjunction with all relevant consultants drawings and specialist subcontractors / supply chain drawings and specifications.

All works to be carried out in accordance with the latest British Standards / Codes of Practice unless specifically directed otherwise in the specification.

Responsibility for the reproduction of this drawing in paper form, or issued in electronic format, lies with the recipient to check that all information has been replicated in full and is correct when compared to the original paper or electronic image.

Graphical representations of equipment on this drawing have been co-ordinated, but are approximations only. Please refer to the specifications and / or details for actual sizes and / or specific contractor construction information.

Notes:-

KEY

Hard Works

	Pedestrian Asphalt Surface Grey colour.
	Permeable Pedestrian Asphalt Surface Grey colour, permeable aggregate and binder course.
	Vehicular Asphalt Surface Hot rolled asphalt with exposed chippings. Dark grey colour with silver grey aggregate chippings.
	Vehicular Asphalt Surface for Driveways Ulticolour 'Natural Gravel' colour, 6mm aggregate.
	Permeable Vehicular Asphalt Surface for Driveways Ulticolour Porous 'Natural Gravel' colour, 6mm aggregate. With Ulti-Drive Porous Binder Course.
	Vehicular Tegula Block Paving 'Traditional' colour.
	Precast Concrete Flag Paving to private paths and patios Buff colour.
	Precast Concrete Sett Paving to raised table Bracken colour.
	Permeable Pedestrian Asphalt Surface Ulticolour Porous 'Buff Gravel' colour, 6mm aggregate. With Ulti-SPORT Porous Binder Course.
	Natural Play Equipment / Outdoor Gym Equipment Refer to drawing UG_1599_LAN_GA_DRW_06
	Play element Safety surfacing specification TBC To be installed as per BS EN 1176
	Timber Closeboard Fence With matching gates.
	Brick Wall 180mm high, Brick to match architecture.
	Metal Railing 1.1m high.
	Metal Bow Top Double Leaf Gate Tubular Bow Top Gates by Jackson's Fencing, or similar. 1.2m high x 3.1m wide pair
	Timber Bench Woodscape Type 3 Backrest Seat, or similar 500 x 2000 x 500mm.
	Timber Cube Seating Woodscape Solid Cube Seat, or similar 600 x 600 x 500mm.
	Stepping logs Stepping timber logs, 300mm diameter HAGS - Mill, or similar

P10	31/07/23	UPDATED	RS	SA
P09	03/07/23	UPDATED	SH	SA
P08	29/06/23	UPDATED	SH	SA
P07	08/06/23	UPDATED	TH	SA
P06	25/10/22	Information updated	KT	SA
P05	08/09/22	Information updated	KT	SA
P04	08/09/22	Information updated	KT	SA
P03	07/09/22	UPDATED	KT	SA
P02	18/07/22	UPDATED	TH	SA
P01	15/07/22	FIRST ISSUE	TH	SA
REV.	DATE	DESCRIPTION	DRAWN	CHKD

URBAN GREEN

A: Ground Floor, The Tower,
Deva City Office Park, Trinity Way,
Manchester M3 7BF

T: +44 (0) 161 312 3131

weareurbangreen.co.uk

Client:

Vistry Partnerships

Project:

**LICKERS LANE,
KNOWSLEY**

Title:

**HARD LANDSCAPE
PLAN 1/3**

Issue:

PLANNING

Drawn:	TH	Checked:	SA	Approved:	MT
--------	----	----------	----	-----------	----

Project:	UG1599	Scale @ A1:	1:250	Date:	15/07/22
----------	--------	-------------	-------	-------	----------

Dwg No:	UG_1599_LAN_HL_DRW_05	Revision:	P10
---------	-----------------------	-----------	-----