



The Contractor is responsible for checking dimensions and any discrepancy to be verified with the Architects before proceeding. Figured dimensions to be worked to only. Subject to all Local Authority and Statutory approvals.
DO NOT SCALE

PLANNING

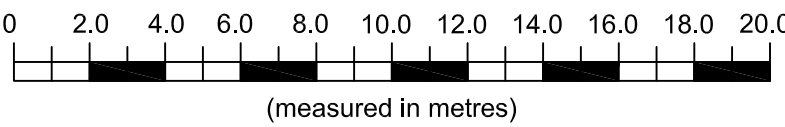


1:200

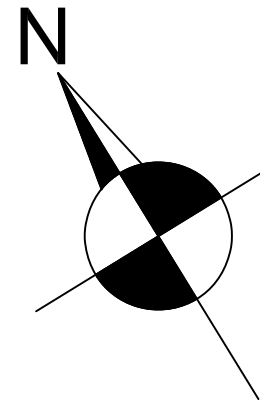

KEY

- TARMAC (carriage way)
- TARMAC (footpath)
- TARMAC (Drive-thru)
- TARMAC (parking spaces)
- PAVING
- CONCRETE
- SOFT LANDSCAPING

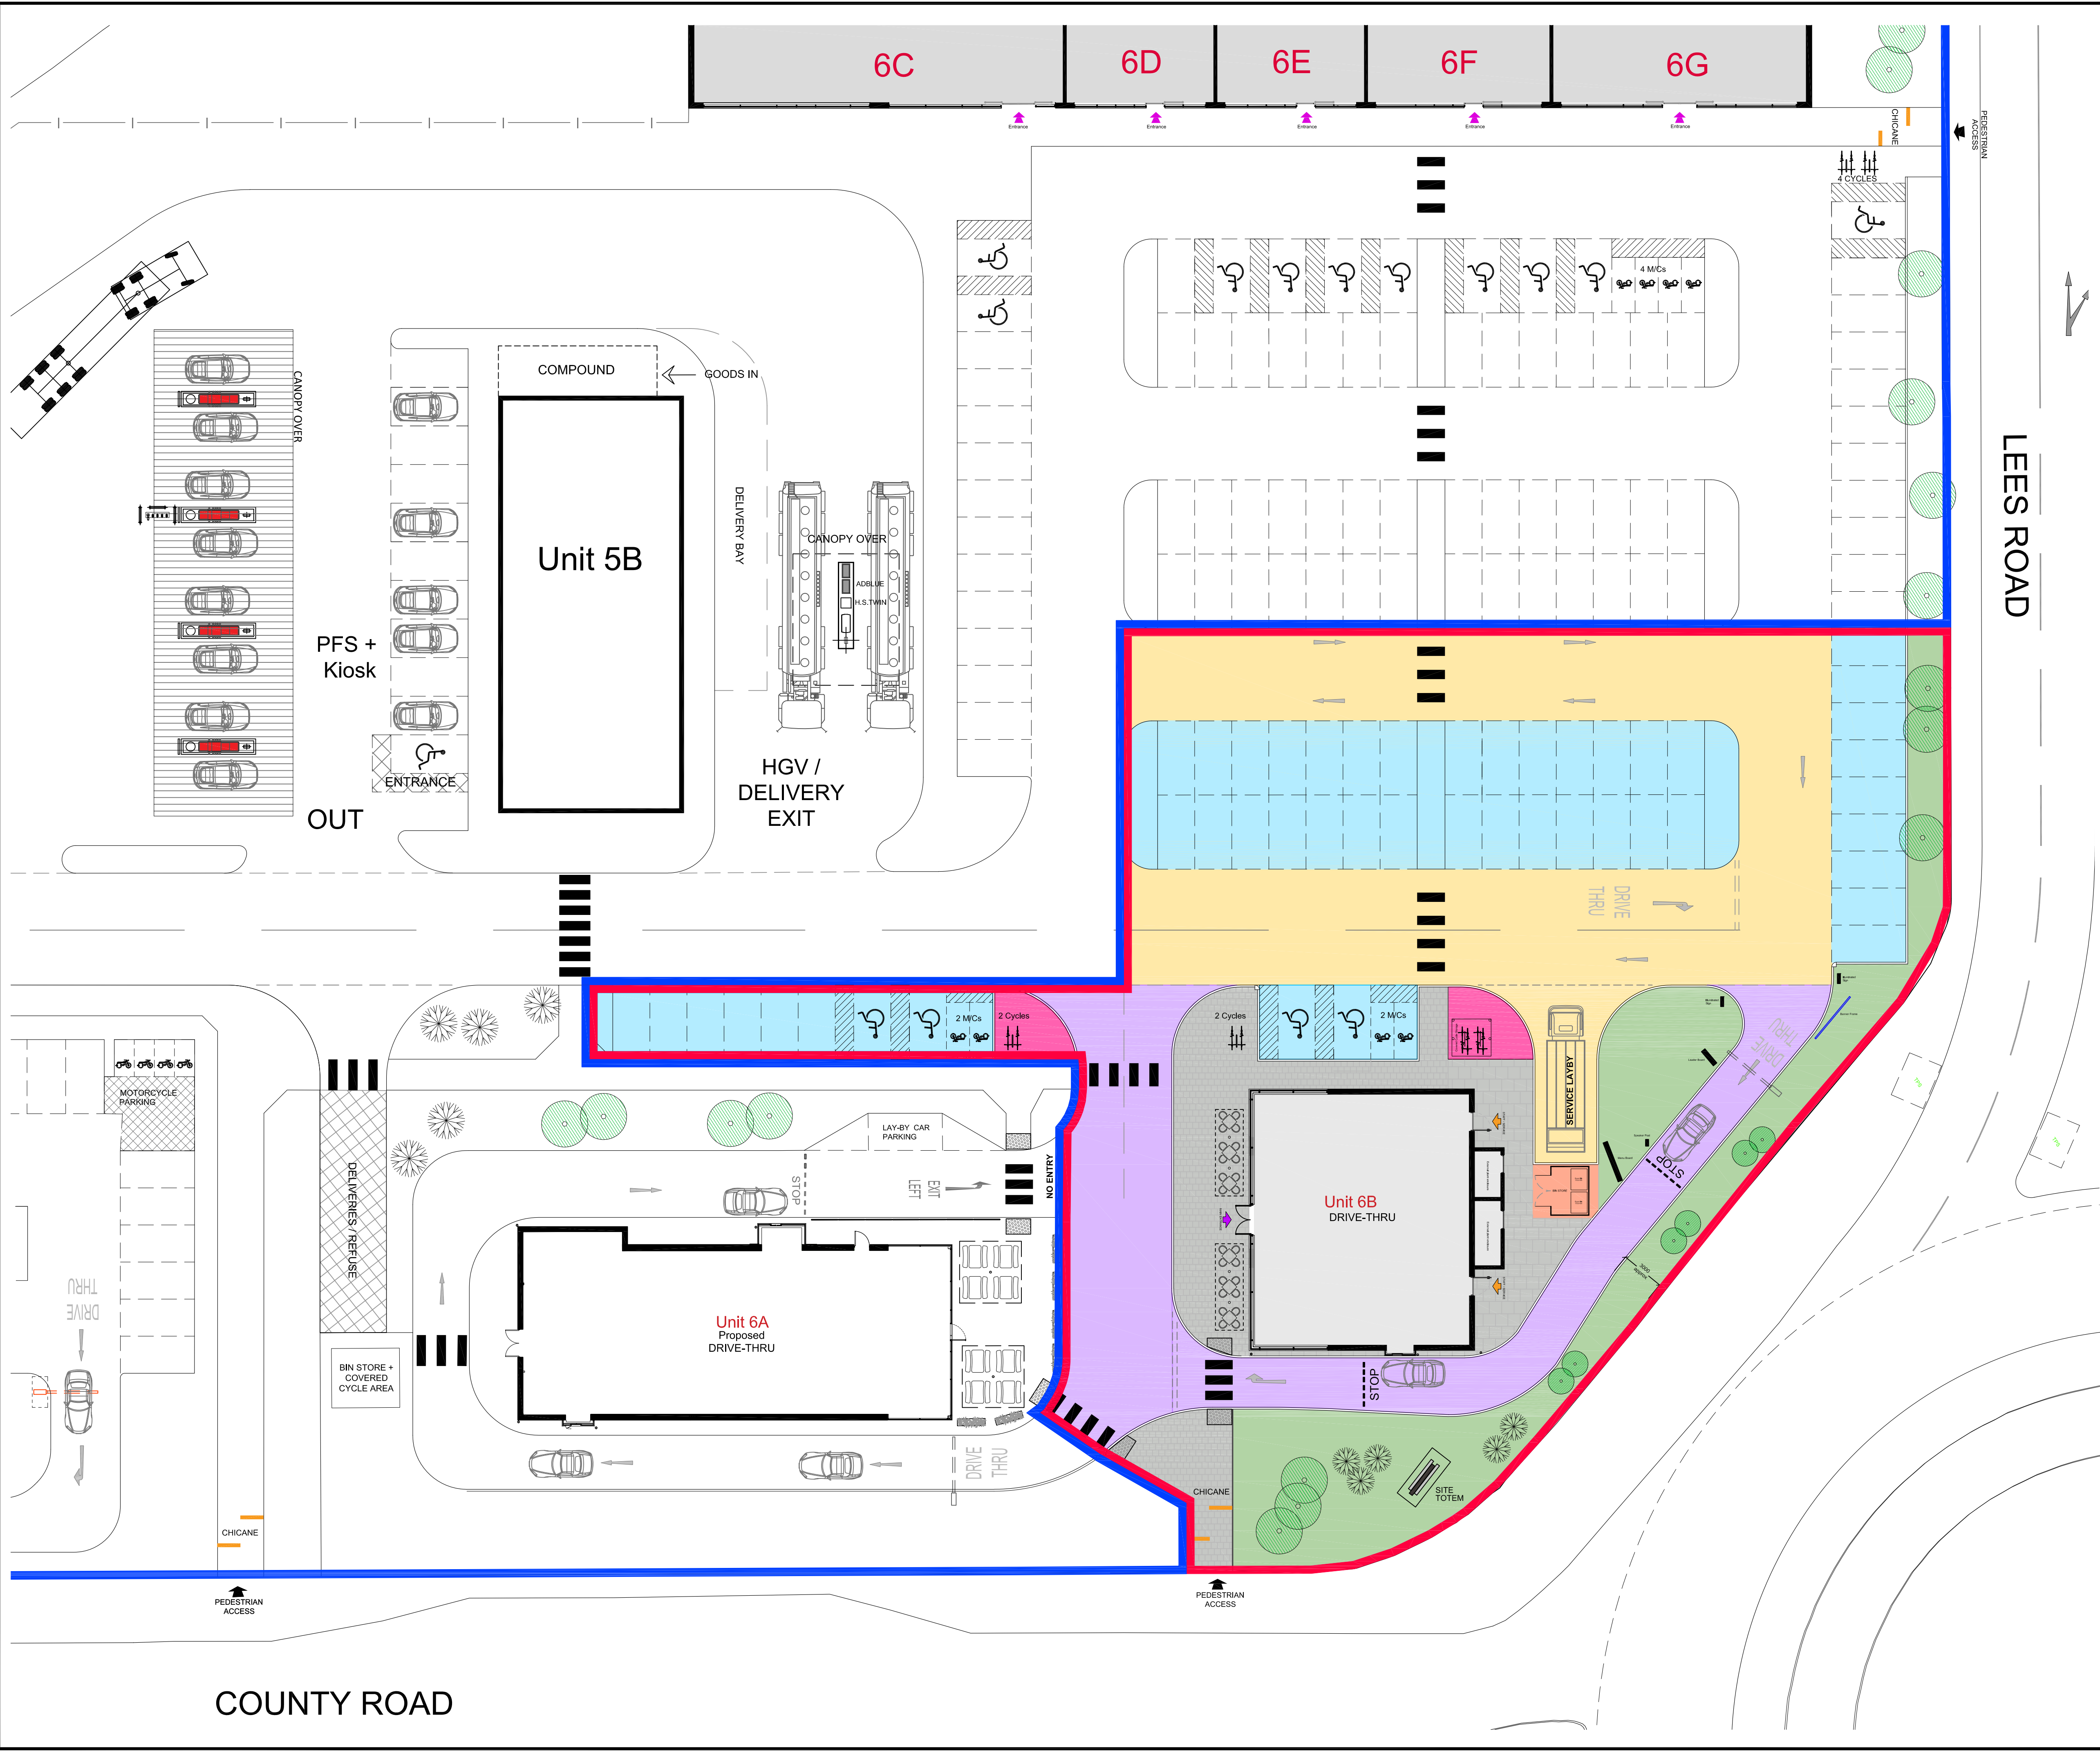

REV	DESCRIPTION	DATE
1	EMERSON HOUSE, HEYES LANE, ALDERLEY EDGE, CHESHIRE SK9 7LF Tel: (01625) 588400, Fax: (01625) 588276	

Orbit
Developments

location
**ACADEMY BUSINESS PARK
LEES ROAD KNOWSLEY L33 7SA**

title
**PROPOSED HARD LANDSCAPING
Units 6B Drive-thru Restaurant**

scale	ref	checked	date
1:200	@ A1	t.l.h.	06.07.23

drawing no.
1373-PL-2006