

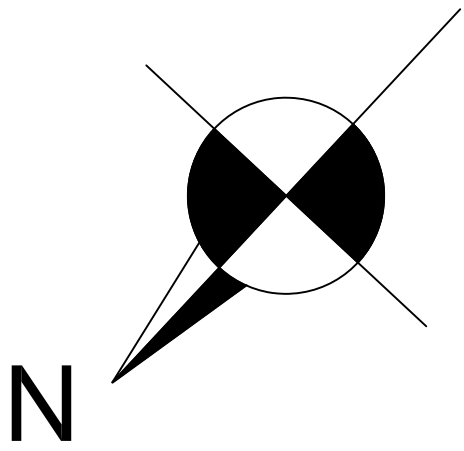


The Contractor is responsible for checking dimensions and any discrepancy to be verified with the Architects before proceeding. Figured dimensions to be worked to only. Subject to all Local Authority and Statutory approvals.
DO NOT SCALE

PLANNING

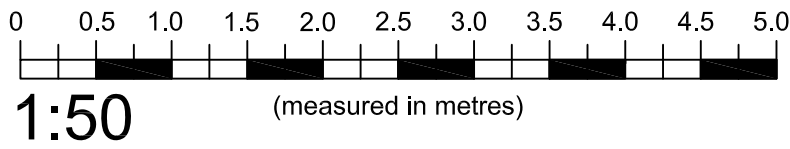

NOTE:
INTERNAL FIT OUT LAYOUT INDICATED ARE INDICATIVE ONLY AND SUBJECT TO INDIVIDUAL TENANTS DESIGN

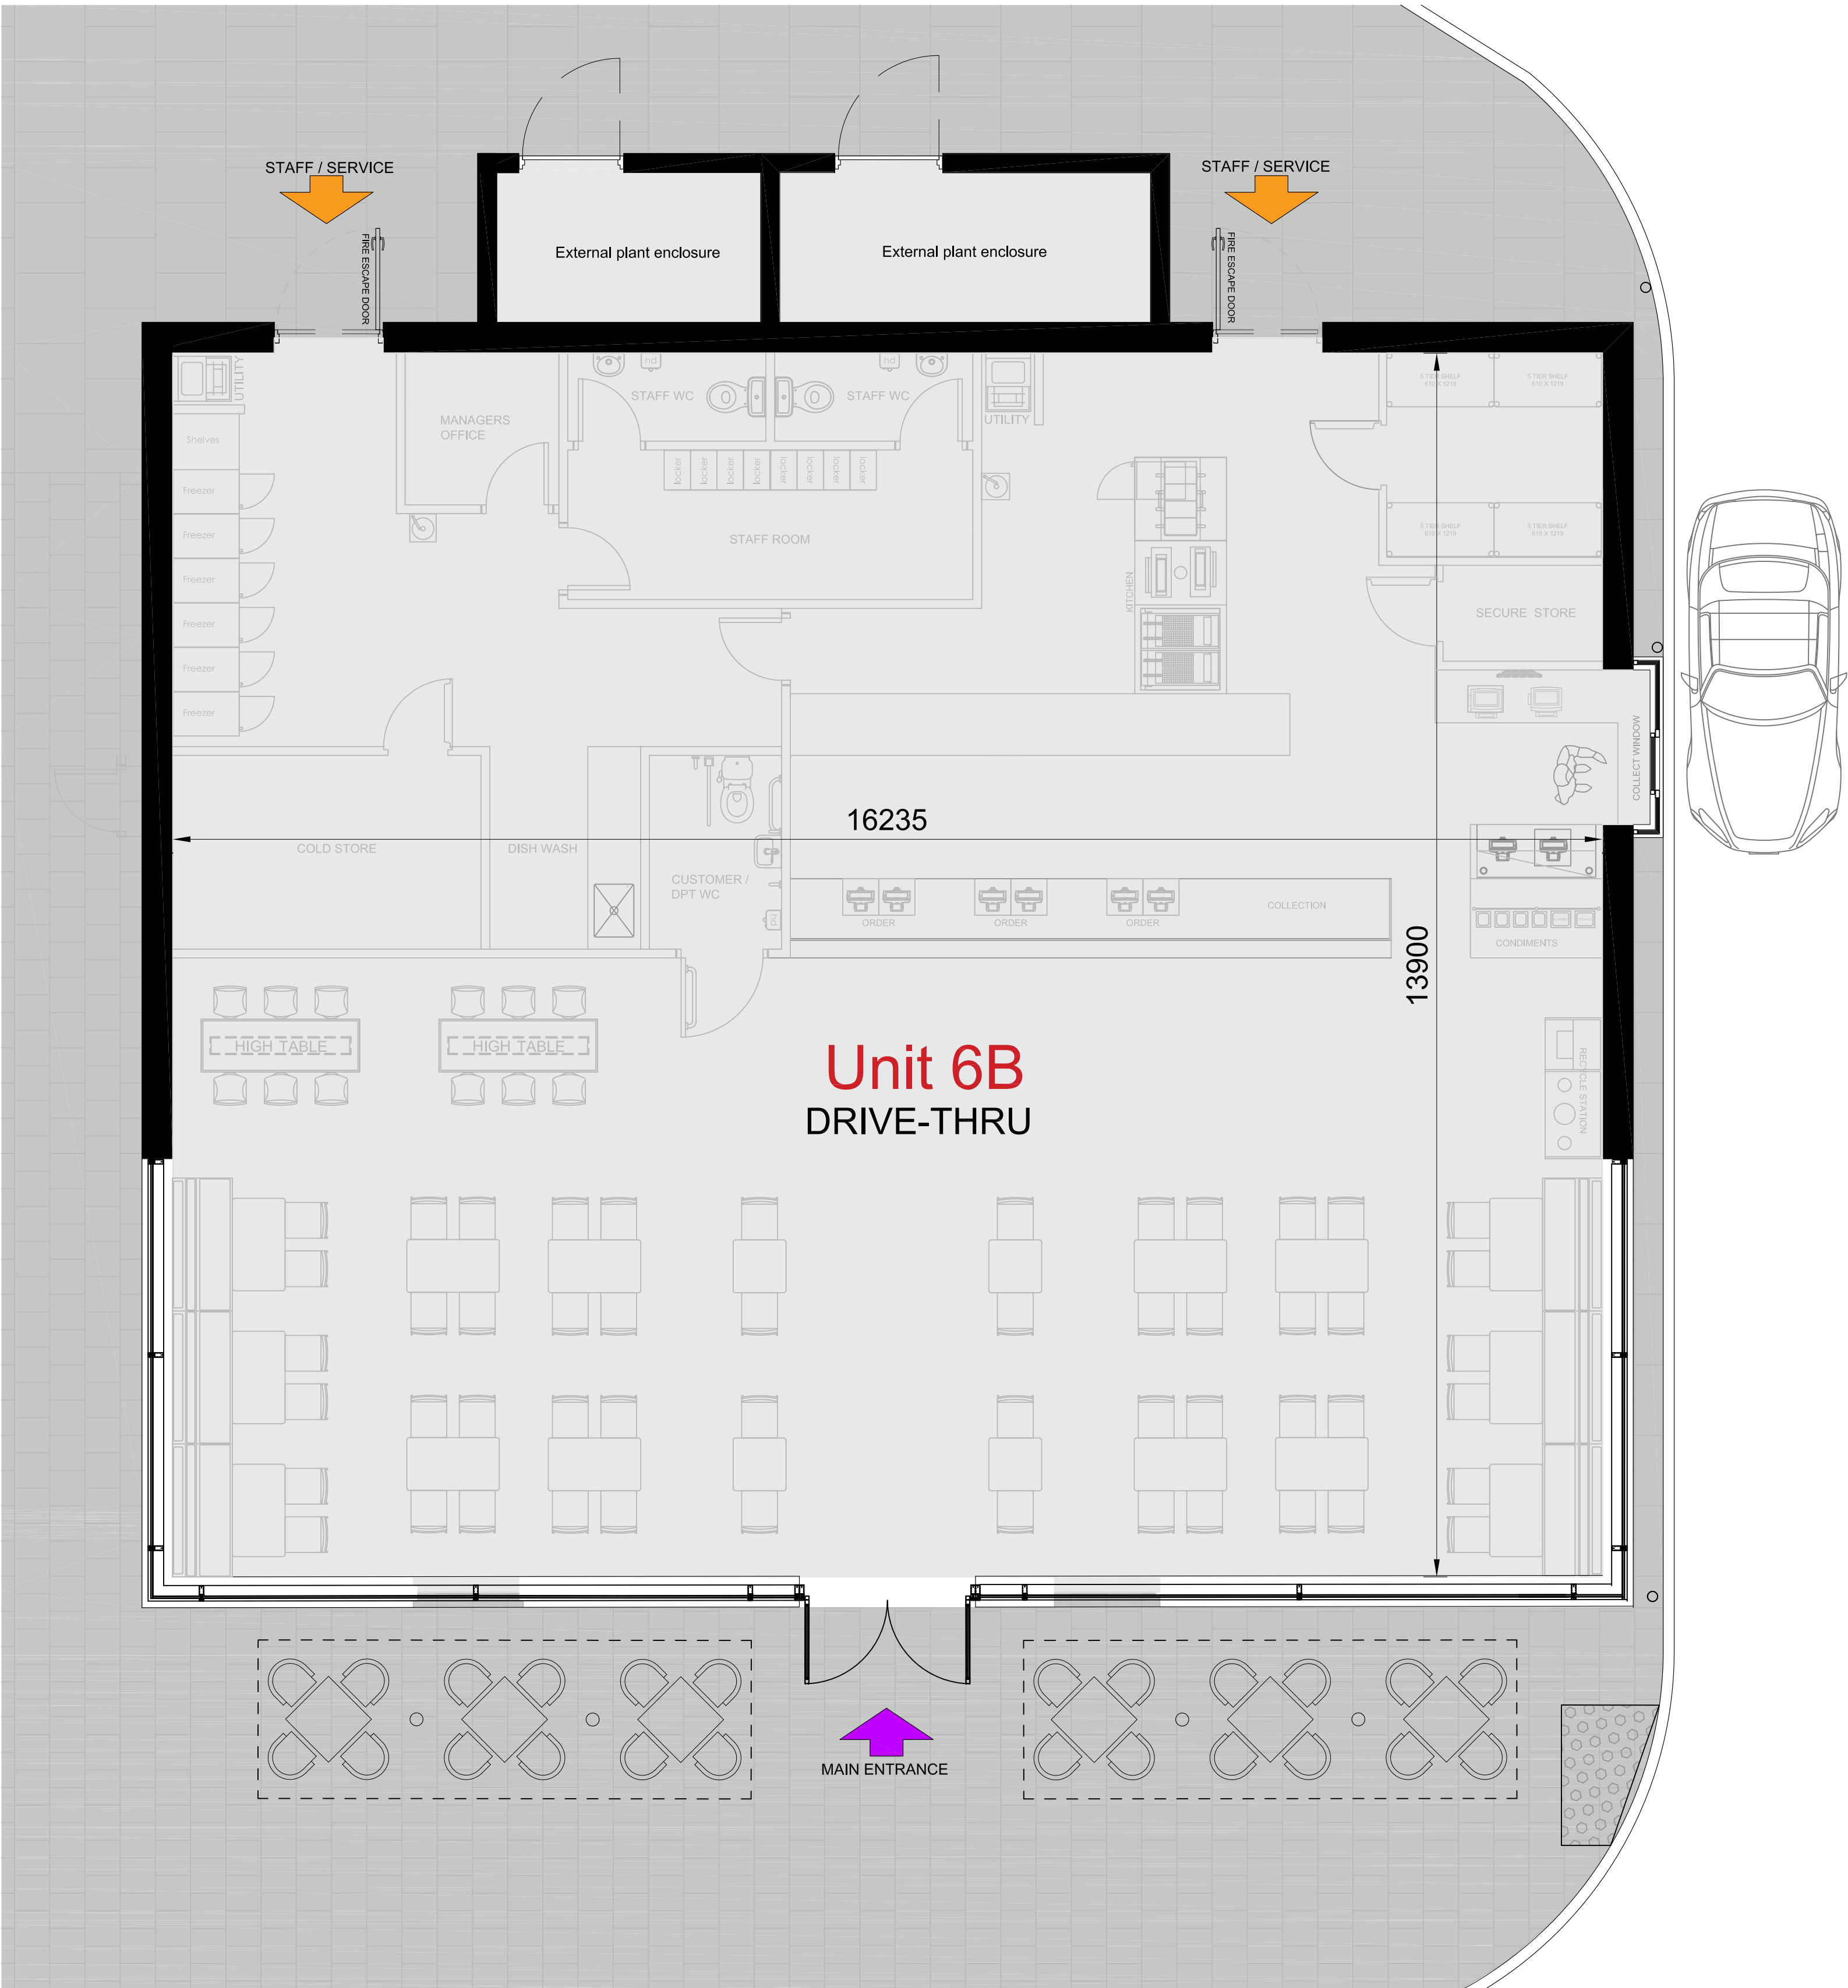

REV	DESCRIPTION	DATE

EMERSON HOUSE, HEYES LANE,
ALDERLEY EDGE,
CHESHIRE SK9 7LF
Tel: (01625) 588400, Fax: (01625) 588276

Orbit
Developments

location
ACADEMY BUSINESS PARK
LEES ROAD KNOWSLEY L33 7SA

title
PROPOSED UNIT PLAN
Unit 6B Drive-thru Restaurant

scale	@ A1	ref t.l.h.	checked	date 06.07.23
1:50				

drawing no.
1373-PL-2007