


Lickers Lane, Whiston

- The Copyright of this drawing belongs to MP&S Planning & Design Ltd. and shall not be used or reproduced in any form without its express permission.
- Only scale for 'Town and Country Planning Act 1990' services. For construction purposes, work to figured dimensions only. All dimensions to be checked with MP&S and on site prior to the execution of any work.
- For the avoidance of doubt all dimensions are measured to wall structure and not the finishes unless otherwise stated.
- Where any discrepancy is found to exist within or between drawings and/or documents it should be reported to the architect immediately.
- MP&S Planning & Design Ltd. shall not be liable for any use of drawings and documents for any purpose other than for which the same were prepared by or on behalf of MP&S Planning & Design Ltd.

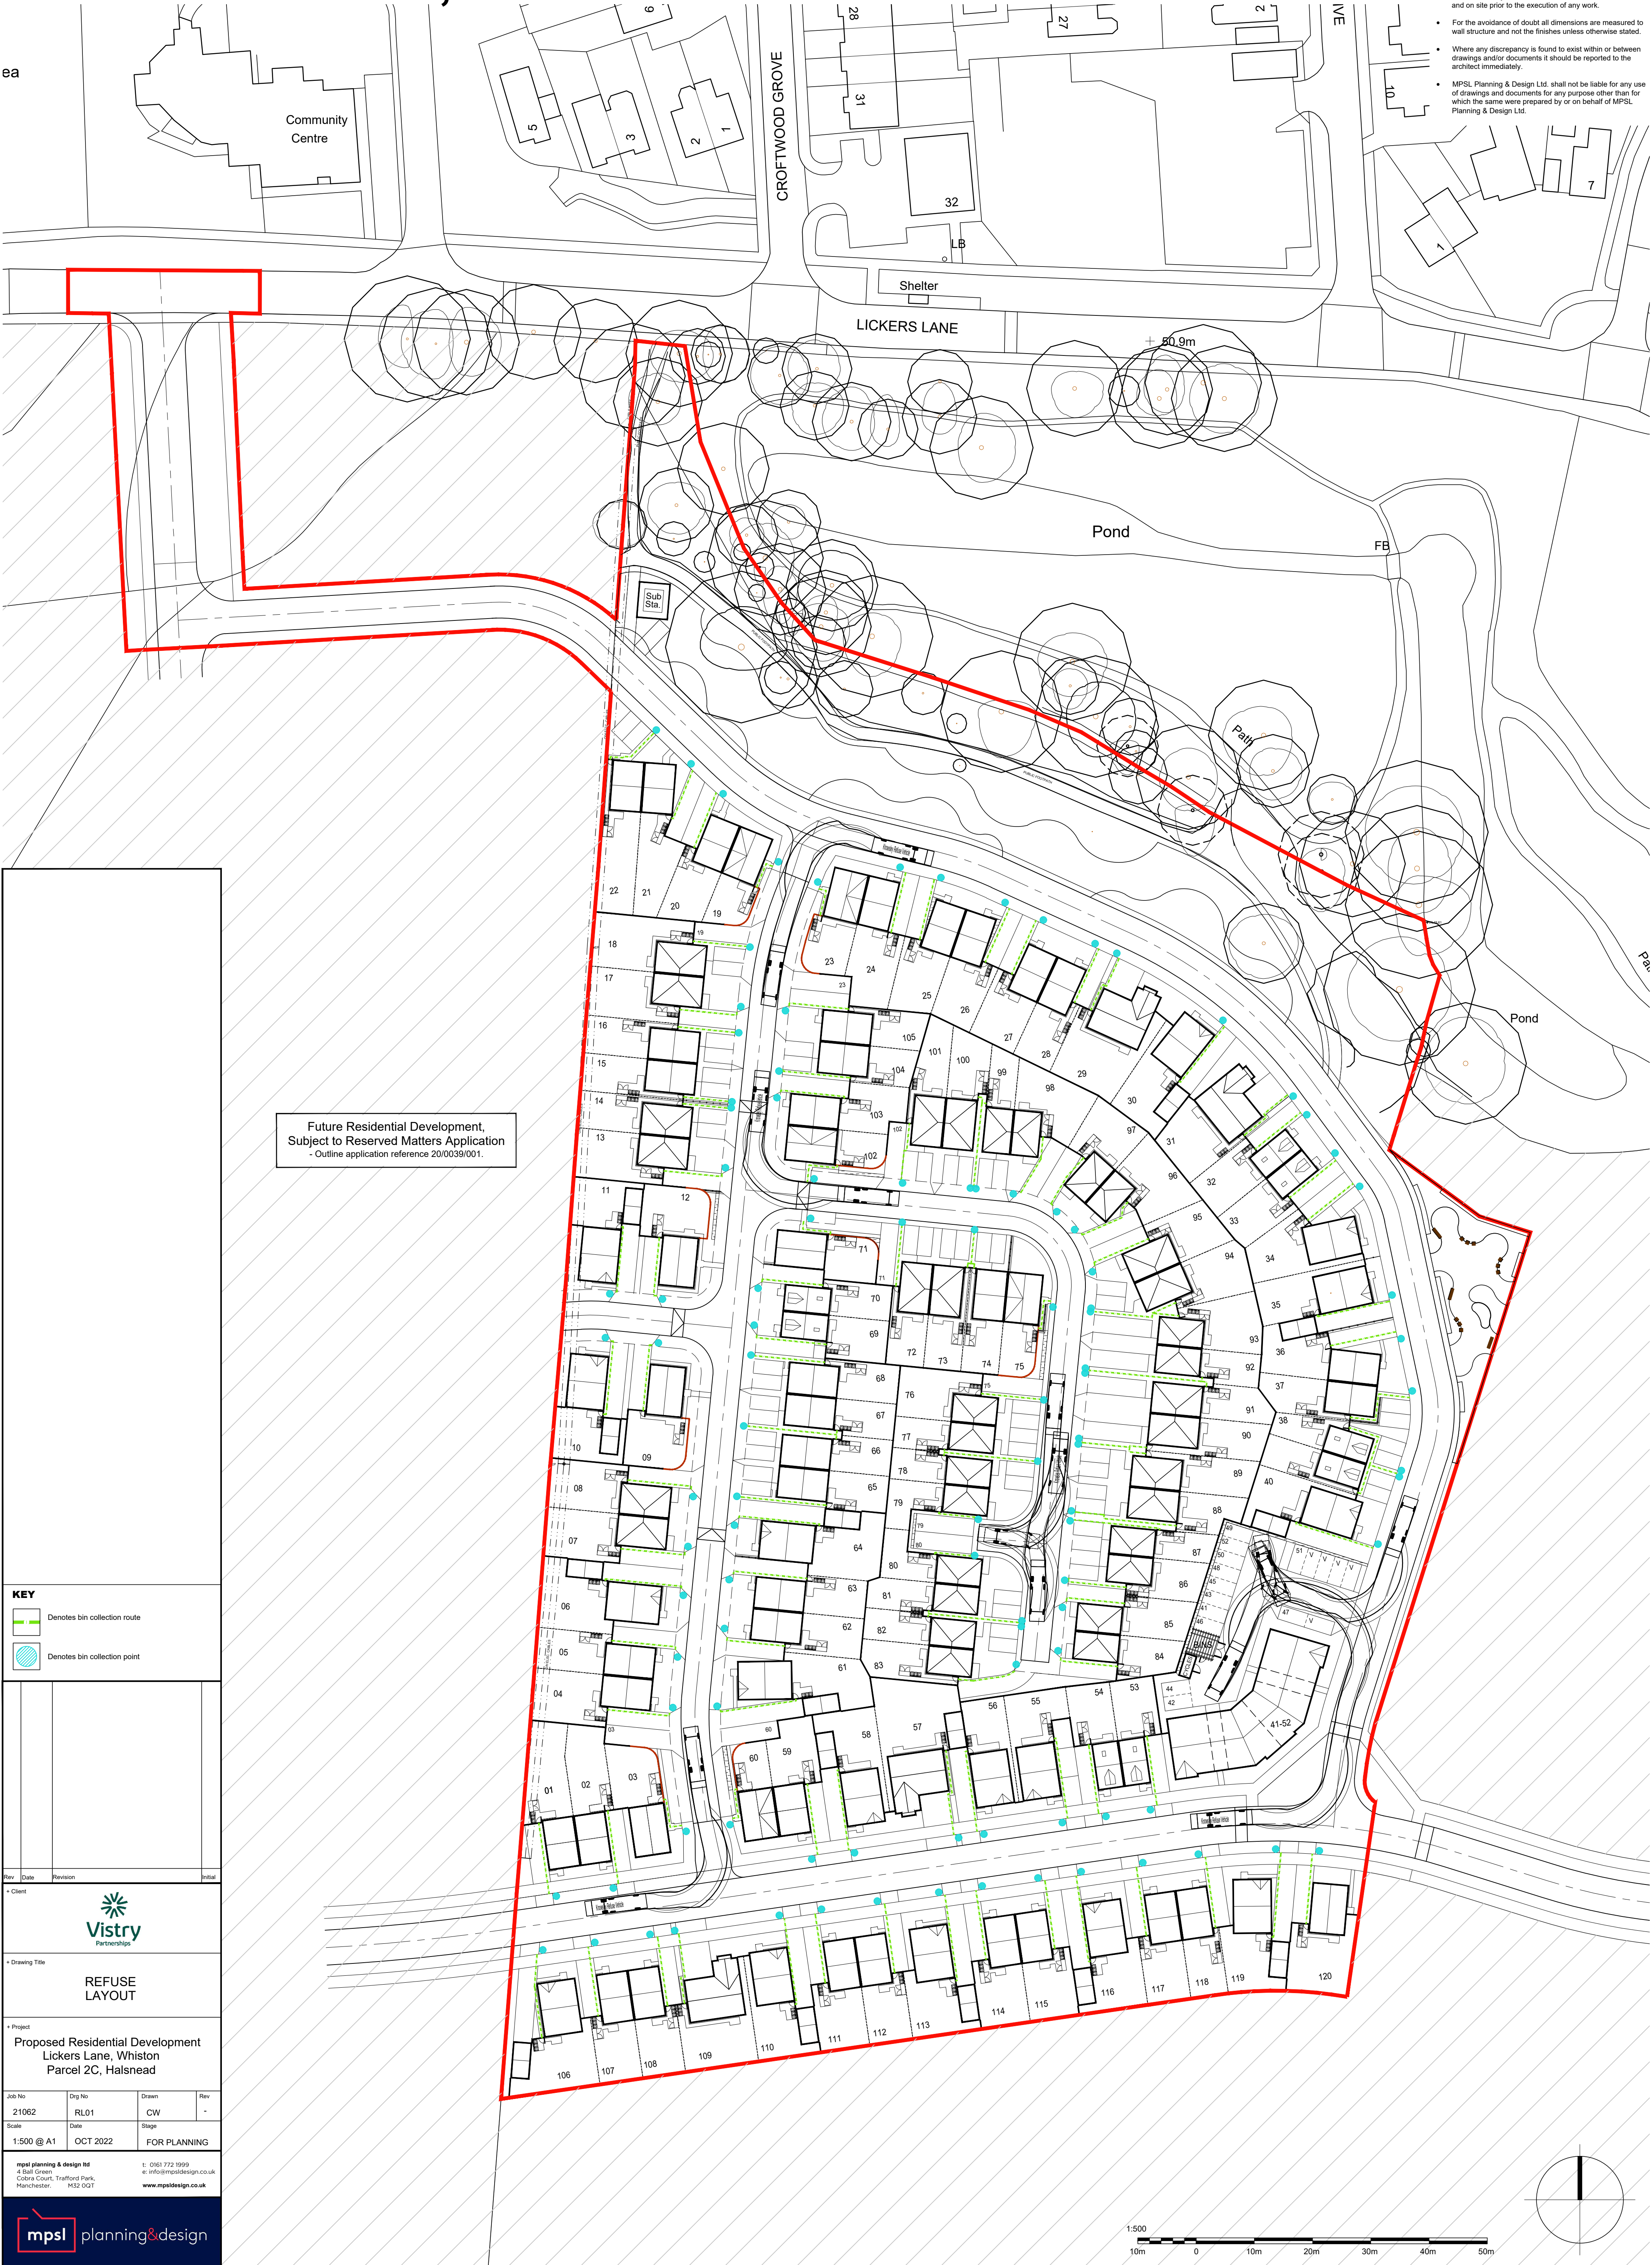

Future Residential Development,
Subject to Reserved Matters Application
- Outline application reference 20/0039/001.

KEY

- Denotes bin collection route
- Denotes bin collection point

Rev	Date	Revision	Initial

Client

Vistry Partnerships

Drawing Title

REFUSE LAYOUT

Project

Proposed Residential Development
Lickers Lane, Whiston
Parcel 2C, Halshead

Job No	Dwg No	Drawn	Rev
21062	RL01	CW	-

Scale	Date	Stage
1:500 @ A1	OCT 2022	FOR PLANNING

mps planning & design ltd
4 Ball Green
Coburn Court, Trafford Park,
Manchester. M15 0GT

t: 0161 772 1999
e: info@mpsdesign.co.uk
www.mpsdesign.co.uk

mps planning&design

