


Lickers Lane, Whiston

- The Copyright of this drawing belongs to MP&D Planning & Design Ltd. and shall not be used or reproduced in any form without its express permission.
- Only scale for 'Town and Country Planning Act 1990' services. For construction purposes, work to figured dimensions only. All dimensions to be checked with MP&D and on site prior to the execution of any work.
- For the avoidance of doubt all dimensions are measured to wall structure and not the finishes unless otherwise stated.
- Where any discrepancy is found to exist within or between drawings and/or documents it should be reported to the architect immediately.
- MP&D Planning & Design Ltd. shall not be liable for any use of drawings and documents for any purpose other than for which the same were prepared by or on behalf of MP&D Planning & Design Ltd.

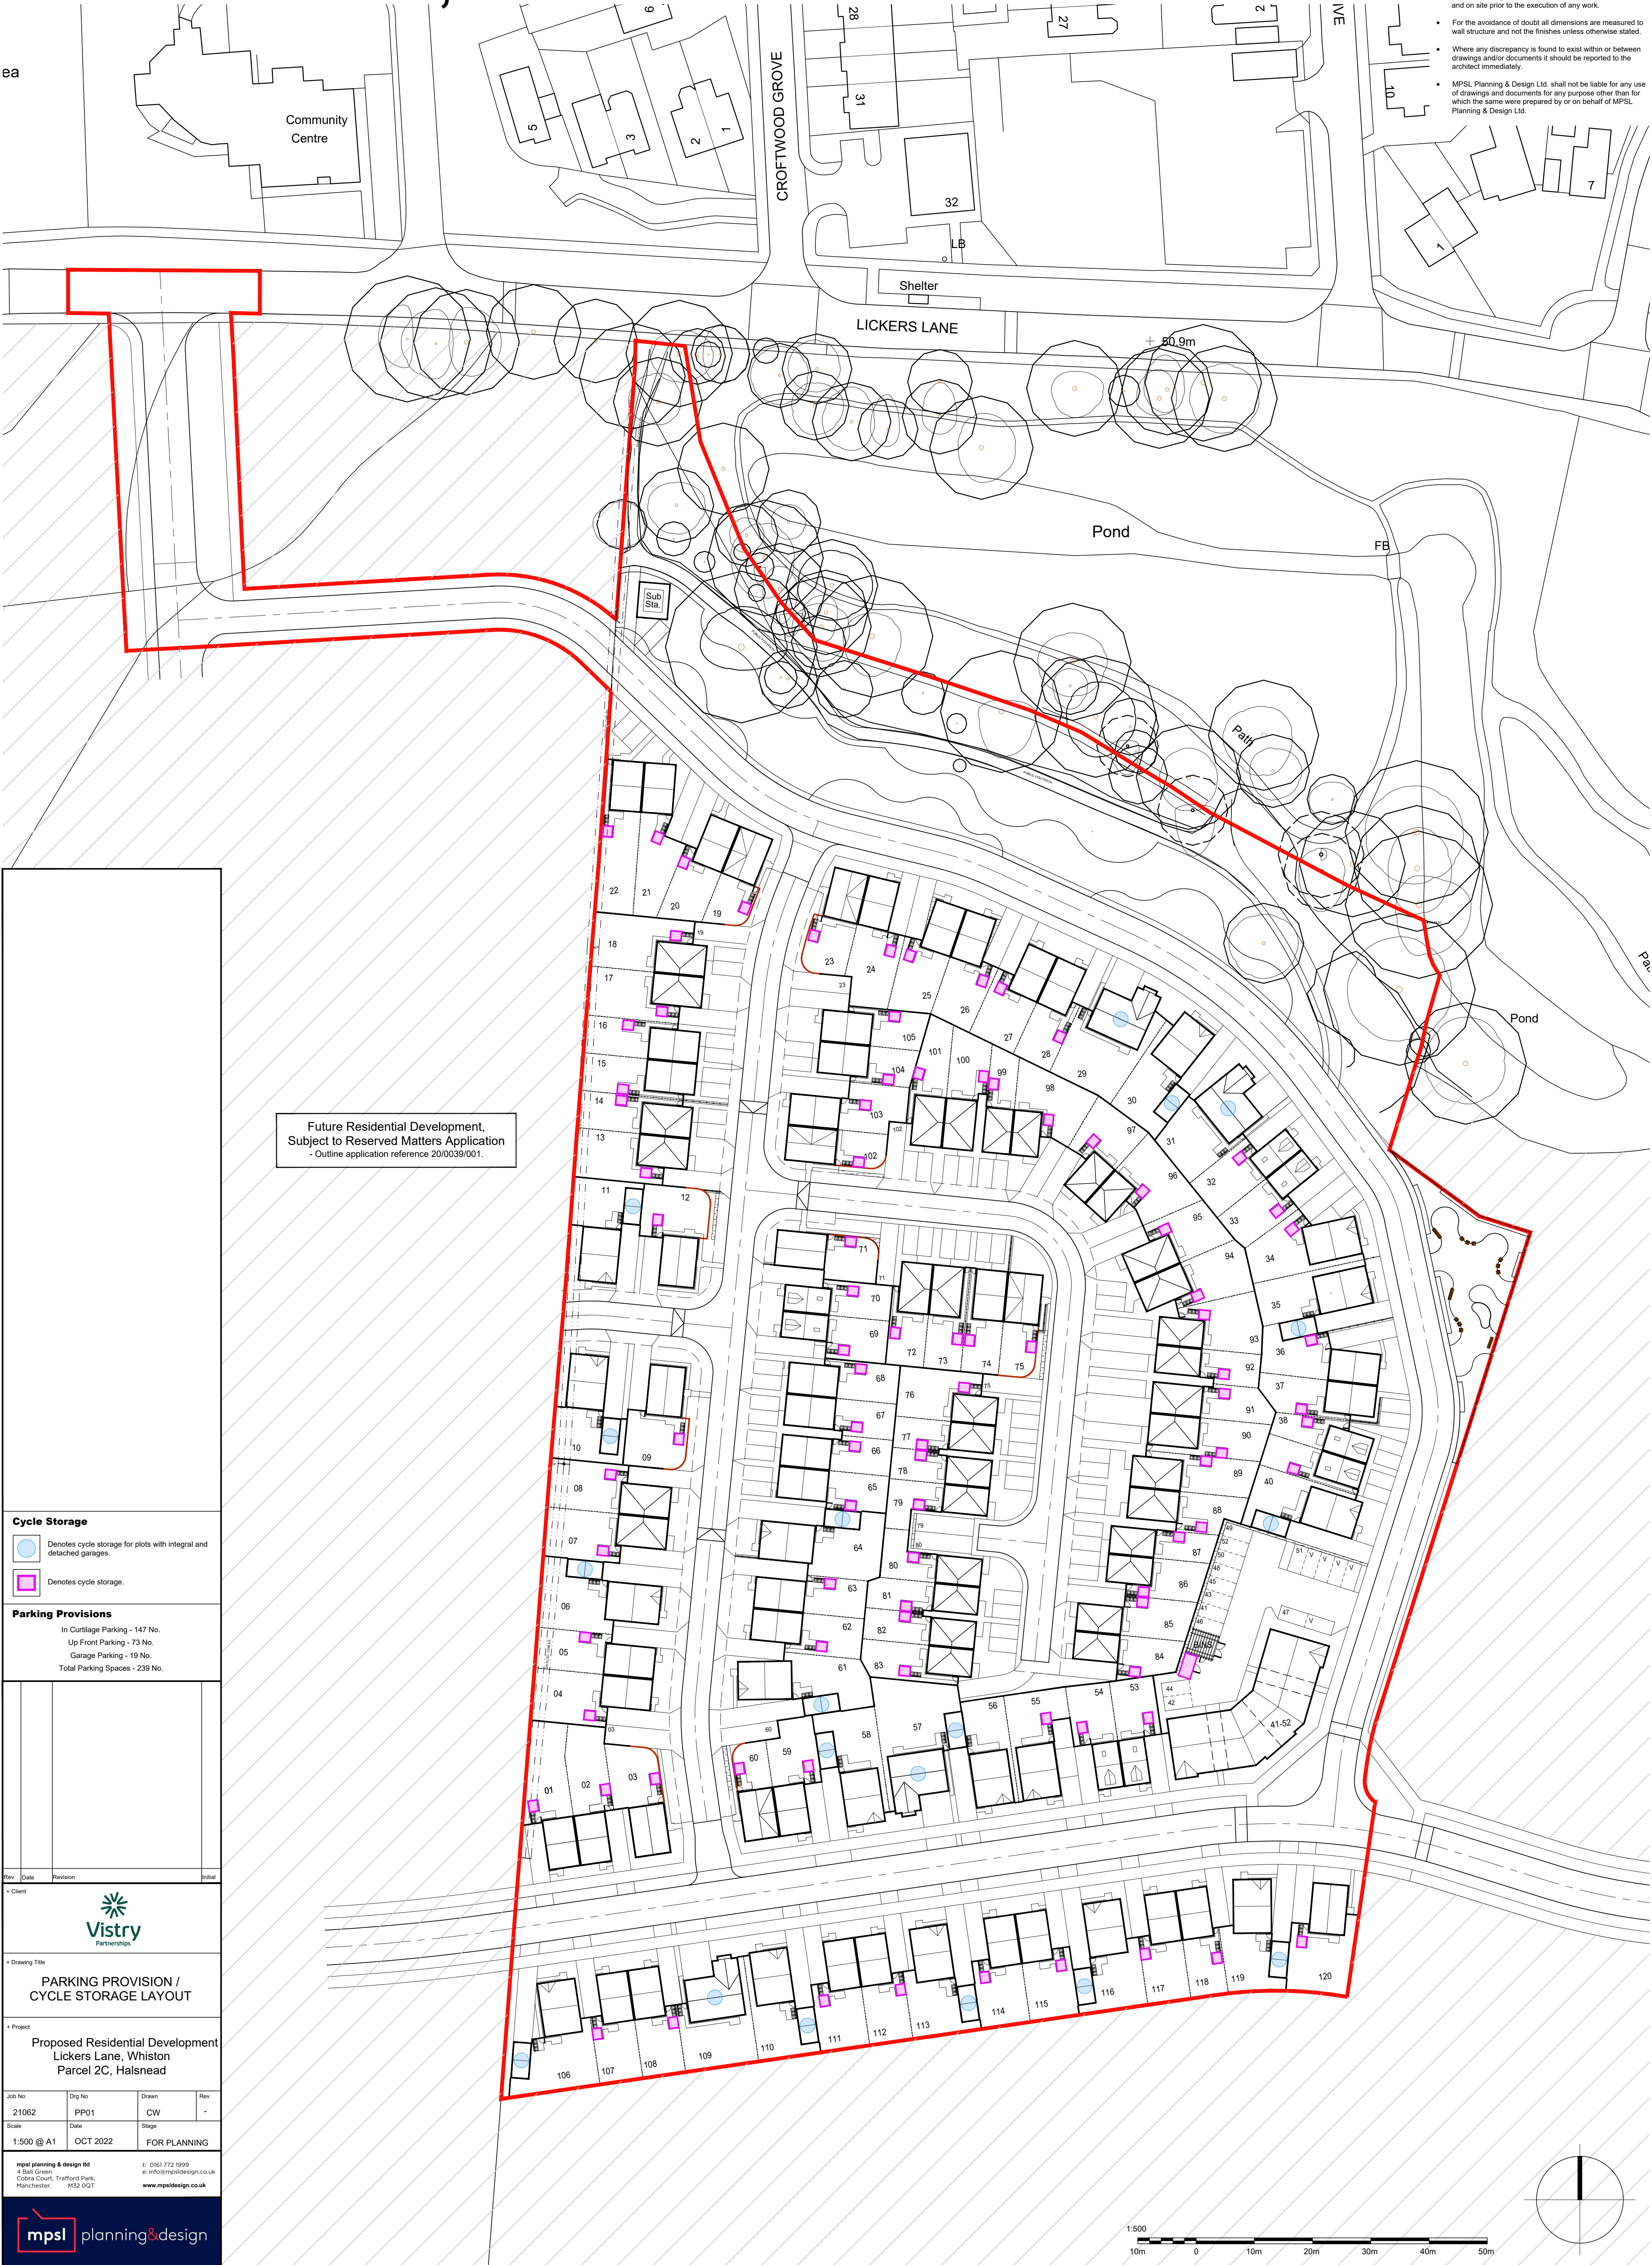

Cycle Storage

Denotes cycle storage for plots with integral and detached garages.

Denotes cycle storage.

Parking Provisions

In Curtilage Parking - 147 No.
Up Front Parking - 73 No.
Garage Parking - 19 No.
Total Parking Spaces - 239 No.

Rev	Date	Revision	Initial
Client			
Vistry Partnerships			
Drawing Title			
PARKING PROVISION / CYCLE STORAGE LAYOUT			
Project			
Proposed Residential Development Lickers Lane, Whiston Parcel 2C, Halsnead			
Job No	Dwg No	Drawn	Rev
21062	PP01	CW	-
Scale	Date	Stage	
1:500 @ A1	OCT 2022	FOR PLANNING	
mp&d planning & design ltd 4 Ball Green Coburn Court, Trafford Park, Manchester, M32 0GT		t: 0161 772 1999 e: info@mp&d.co.uk www.mp&d.co.uk	

