


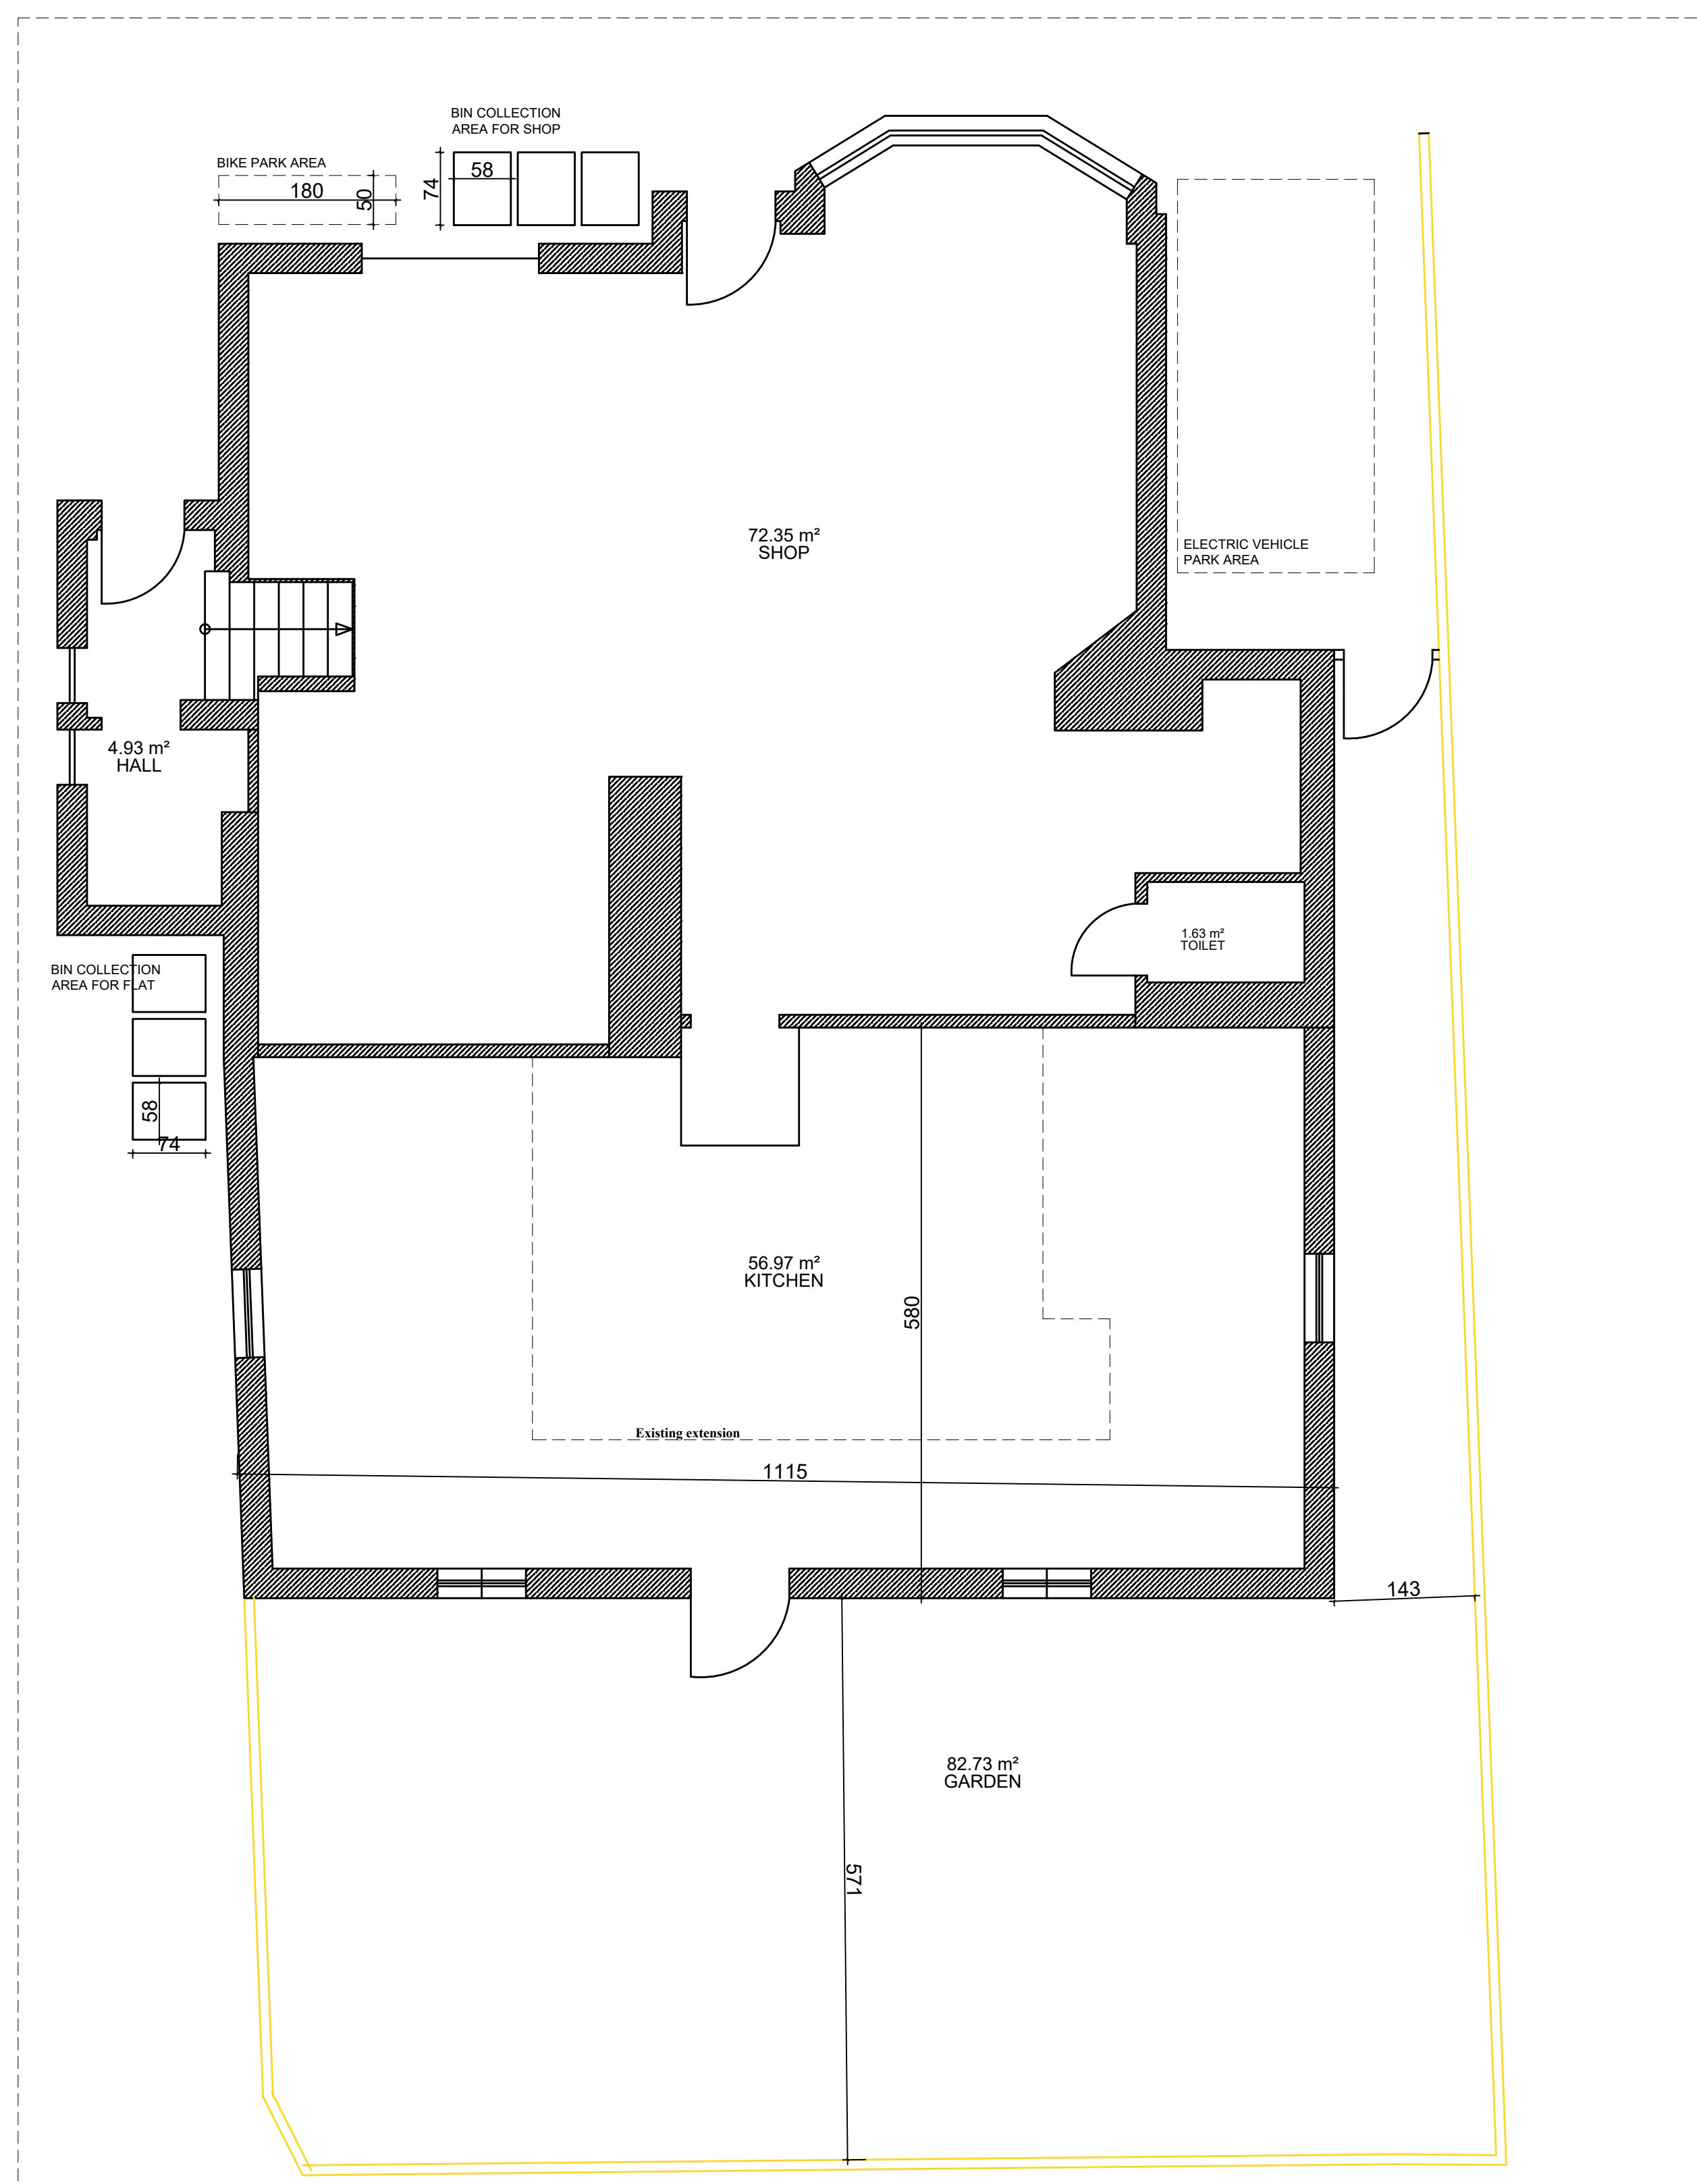

Floor plan of a residential unit showing the following rooms and their areas:

- KITCHEN: 14.30 m²
- ROOM: 17.36 m²
- HALL: 4.05 m²
- ROOM: 13.40 m²
- BATHROOM: 4.22 m²
- HALL: 1.68 m²
- ROOM: 11.34 m²

The plan includes a staircase and various doorways connecting the rooms.

BAREL
ARCHITECTURE

BASECAMP LIVERPOOL, LEVEL ONE
49 JAMAICA STREET
L1 0AH, LIVERPOOL