


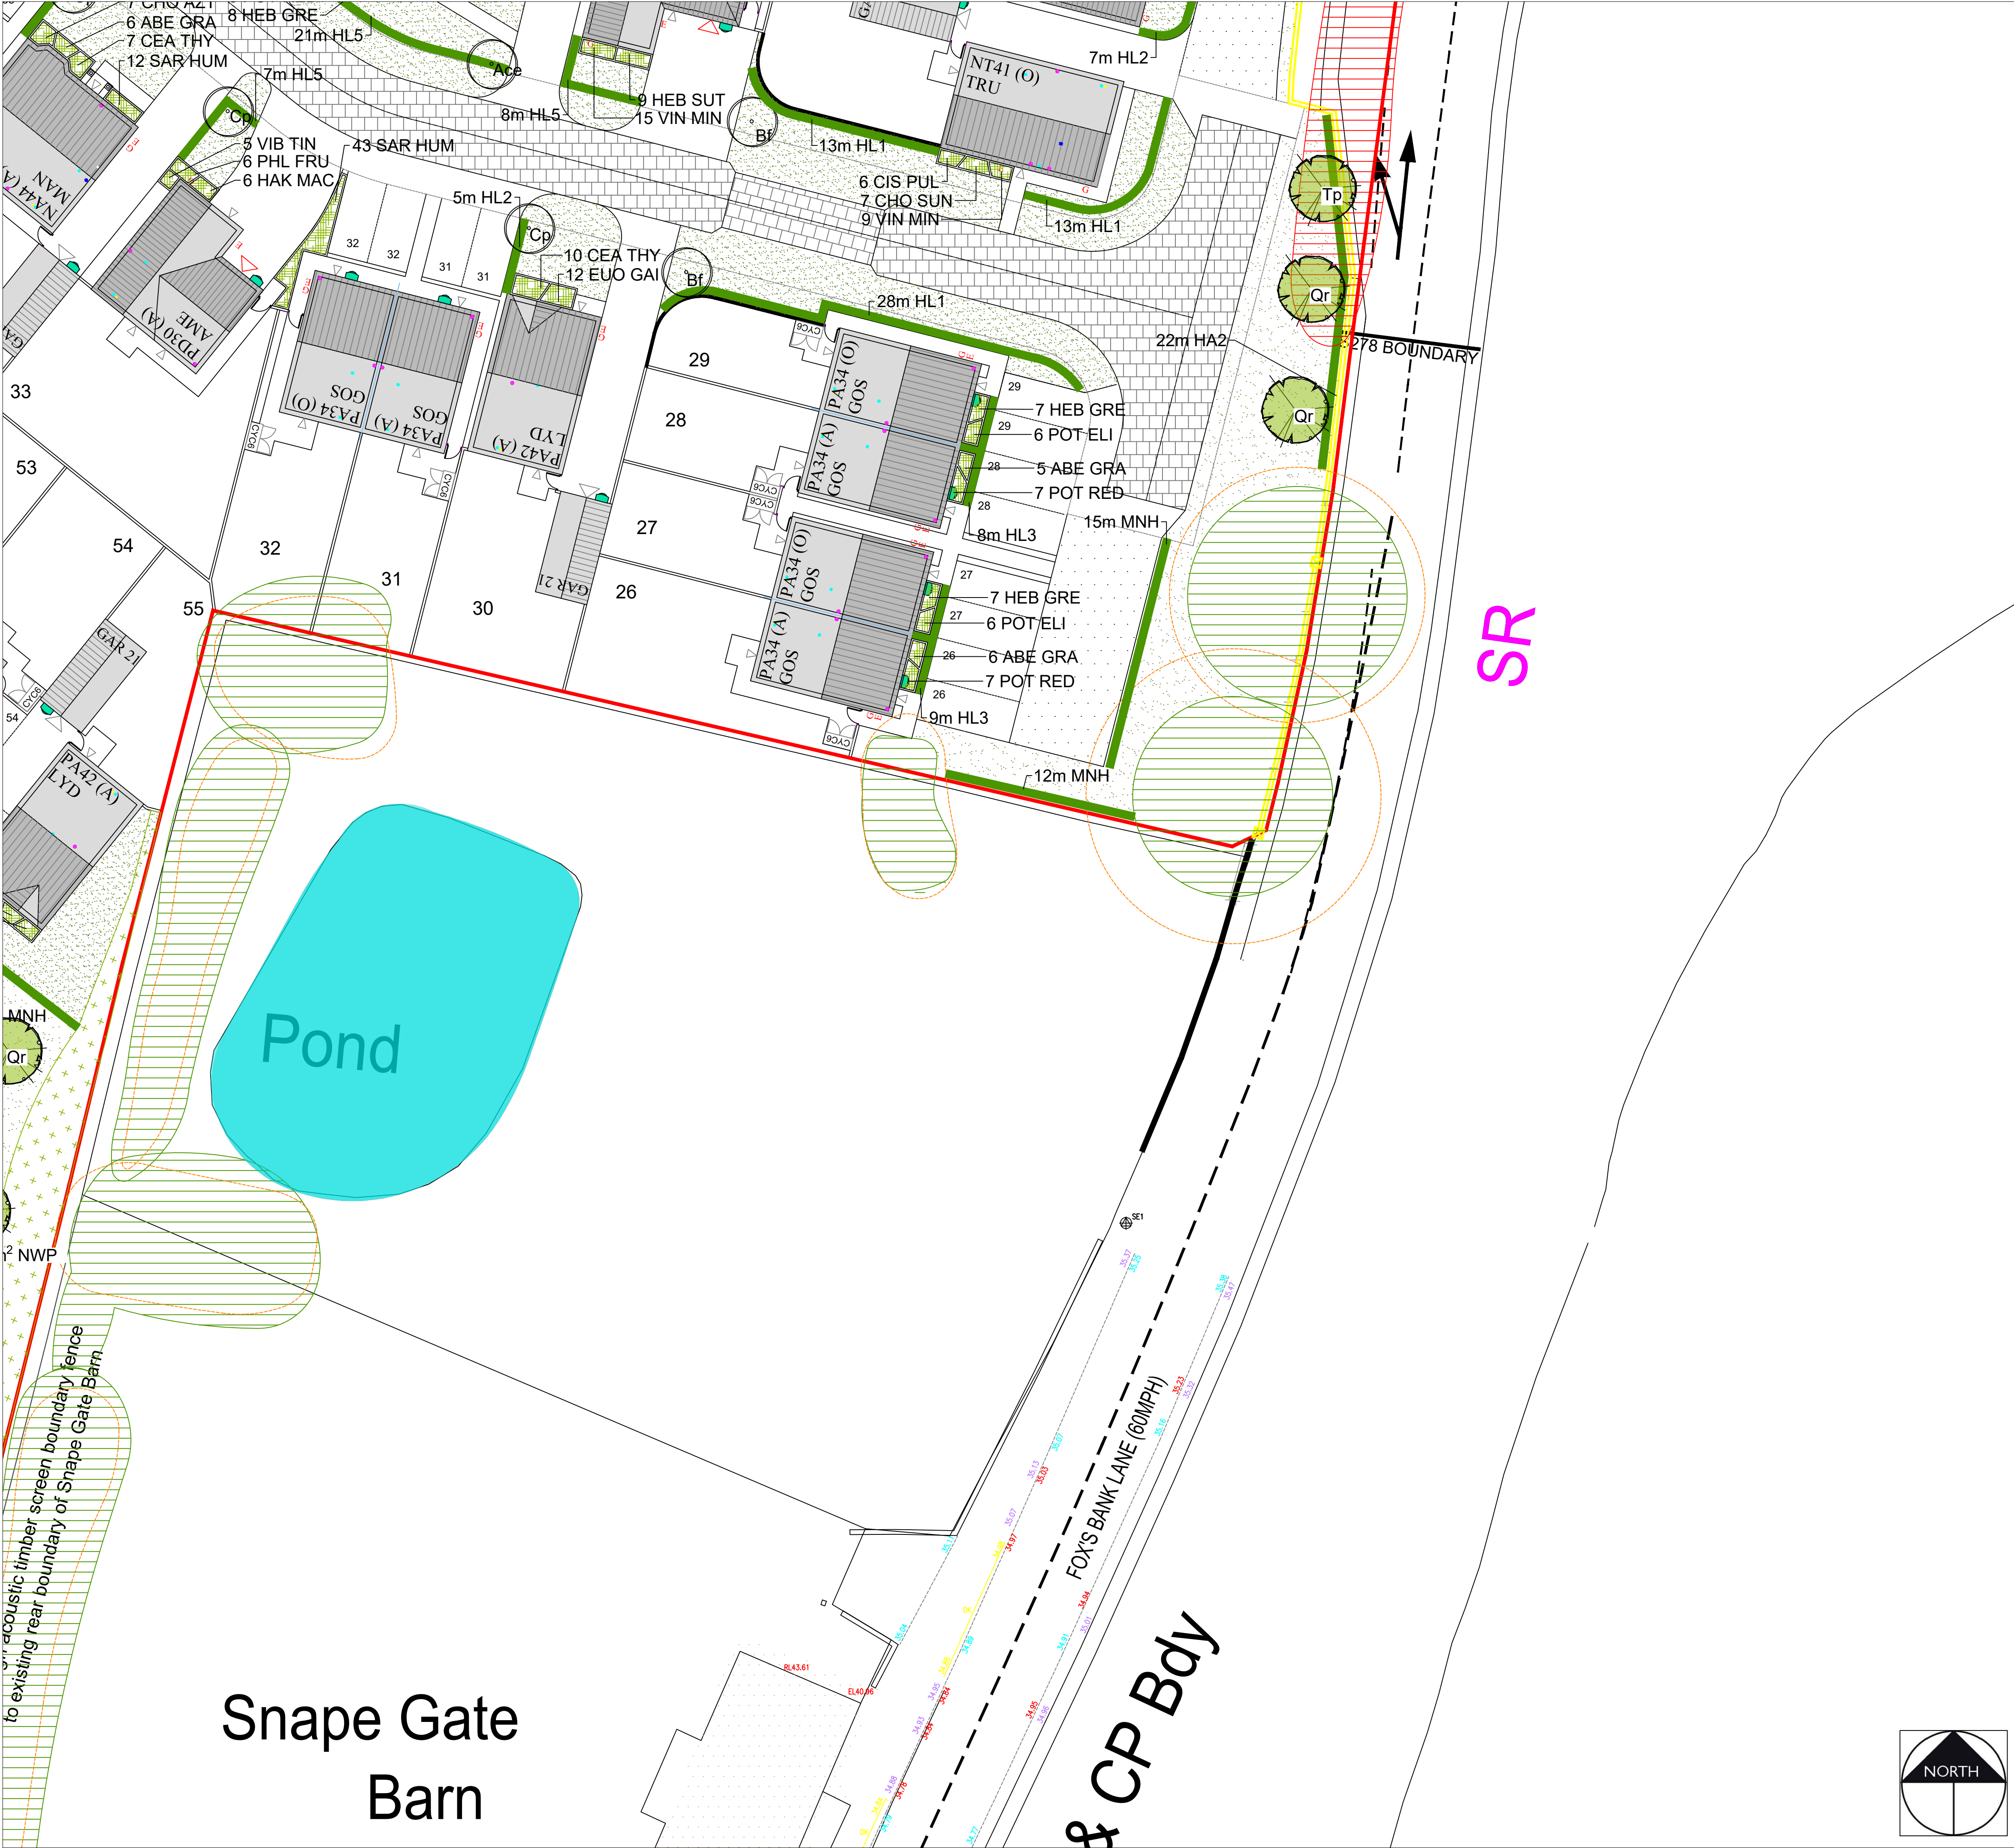

Proposed Trees in POS
See plant schedule and specification for details on species, nursery grades

Proposed Trees
See plant schedule and specification for details on species, nursery grades an quantities

Existing Retained Trees
Refer to TEP Tree Constraints Plan for further details

Root Protection Areas
Refer to TEP Arboricultural report

Proposed shrub planting
See plant schedule and specification for details on species, nursery grades and quantities

Proposed Hedgerows
See plant schedule and specification for details on species, nursery grades and quantities

Proposed Grass

Ponds

Proposed Marginal planting MP1
See plant schedule and specification for details on species, nursery grades and quantities

Proposed Marginal planting MP2
See plant schedule and specification for details on species, nursery grades and quantities

Proposed Wildflower planting
See plant schedule and specification for details on species, nursery grades and quantities

Proposed Native Whip Planting
See plant schedule and specification for details on species, nursery grades and quantities

Proposed Bulb Planting
See plant schedule and specification for details on species, nursery grades and quantities


Existing Planting to be Removed
Refer to TEP report

Resin Bound Sufacing
Buff colour, Supplier to be confirmed

Timber Picnic Bench
Springfield picnic bench
Supplier: Broxap or similar approved

Timber Bench
Hatton Rustic bench
Supplier: Broxap or similar approved

Gravel Strip
Gravel buff colour 20mm or similar approved from local supplier

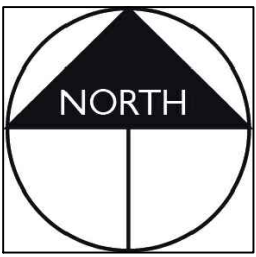

Snape Gate
Barn

& CP Bdy

to existing rear boundary of Snape Gate Barn

SR

Rev	Date	Description	Initials
P	18.06.22	Amended to reflect revised entrance wall	KLJ
O	28.07.22	Amended to reflect revised entrance wall	KLJ
N	18.01.22	Amended key to include the gravel strip	KLJ
M	07.01.22	Amended % mix on native woodland mix	KLJ
L	20.09.21	Amended to revised TW Layout, Wildflower area & bee hive enclosure added	KLJ
K	09.09.21	Amended to revised TW Layout	KLJ
J	07.09.21	General amends to account for LPA comments - Nodal point in NW corner amended, tree species and locations amended, NWP mix amended and additional planting along Snape Gate Barn boundary	KLJ
I	19.03.21	General amends to account for LPA comments	KG
H	11.02.21	Amended trees Tc and Tp35 on schedule	KG
G	14.01.21	Amended to revised site layout - removal of gas governor & relocation of substation	KLJ
F	12.01.21	Planting plans amended to revised site layout	KLJ
E	05.01.21	Planting plans amended to revised site layout	KLJ
D	23.11.20	Planting plans amended to revised site layout	KG
C	20.02.20	Planting plans amended to revised site layout	KLJ
B	18.12.19	Planting plans amended to revised site layout	KLJ
A	14.08.19	Planting plans amended to revised site layout	KLJ

PGLA Ltd
Landscape Architects
Station Hop Offices
815 Stockport Road
Manchester
M19 3BS

t: 0161 238 9138
e: info@pgla.co.uk
w: www.pgla.co.uk

Client

GINO FREDERICK FANTIN &
DAWN SARA FANTIN
CATHERINE SARAH JANE GRIFFIN

TAYLOR WIMPEY UK LIMITED

REYNARD LAND WHISTON LIMITED

Project

FOX WOOD, HALSNEAD

Description

PLANTING PLAN
SHEET 15

Status

FOR PLANNING

Scale

1:200@A1

Drawn

KLJ

Checked

PGG

Date

AUG 2019

Job number

HAL1810_

Drawing number

PP01.15

Revision

P

Original size 100mm @ A1