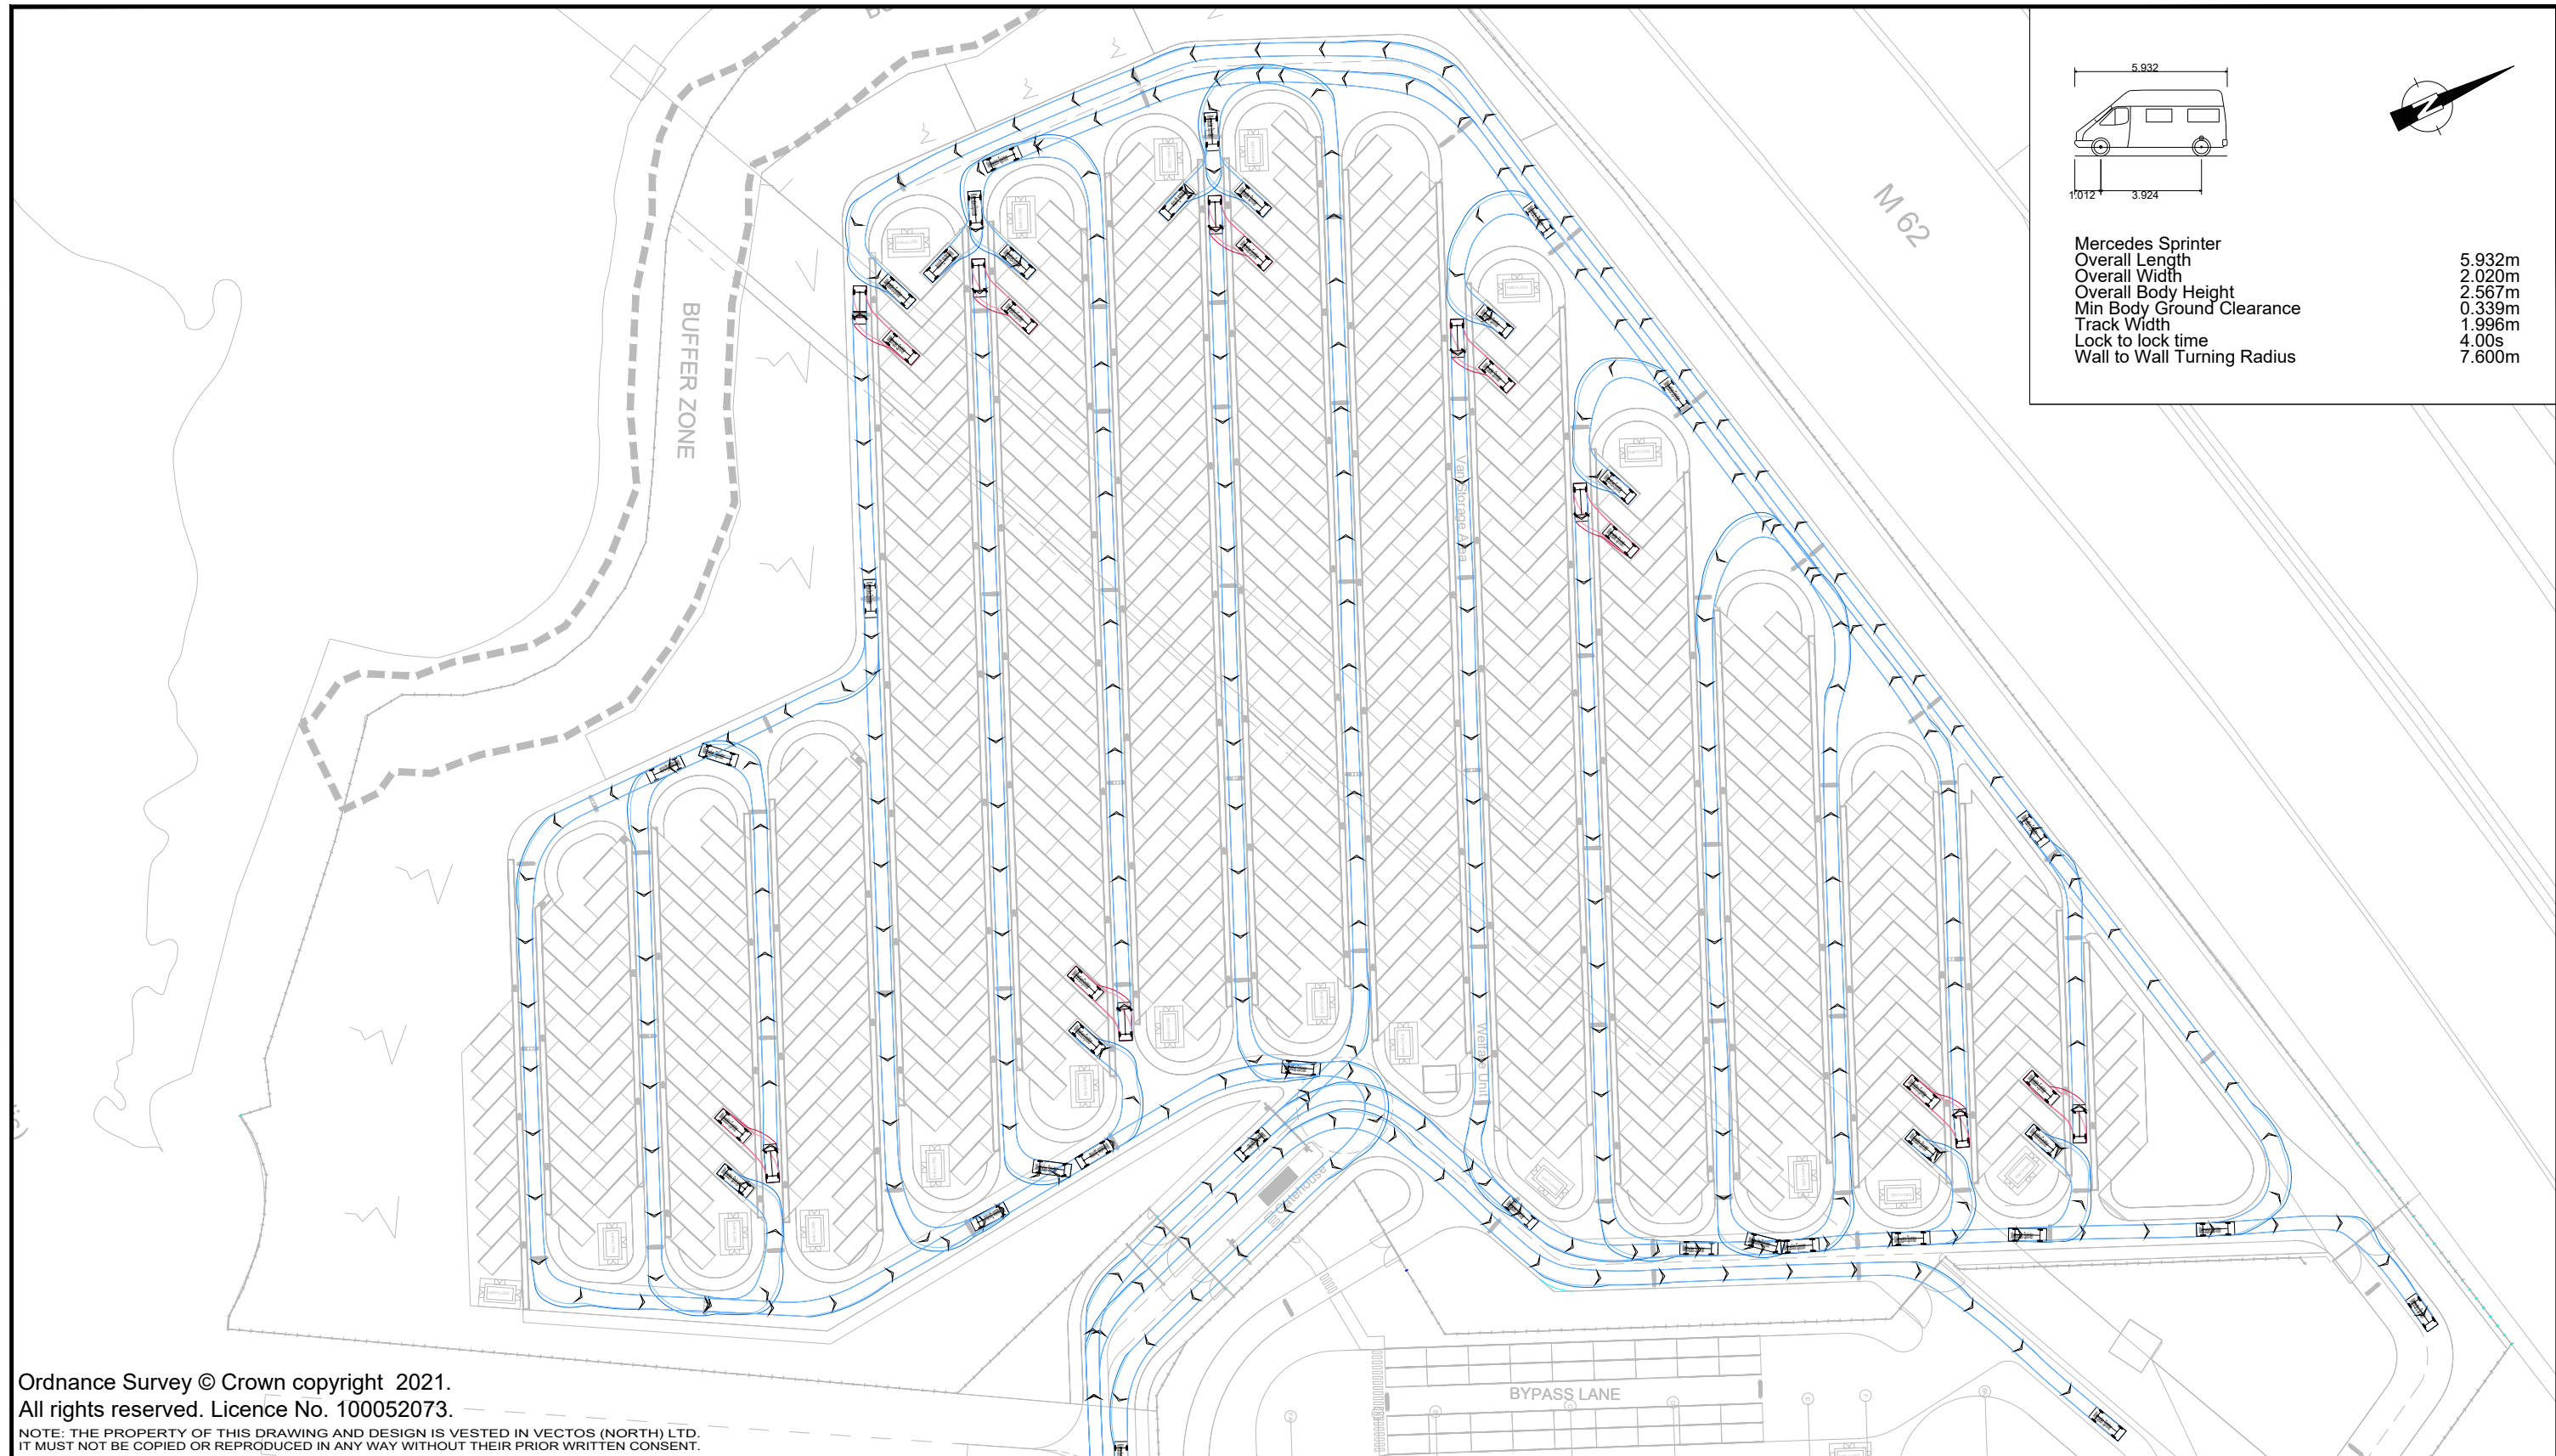


Mercedes Sprinter	
Overall Length	5.932m
Overall Width	2.020m
Overall Body Height	2.567m
Min Body Ground Clearance	0.339m
Track Width	1.996m
Lock to lock time	4.00s
Wall to Wall Turning Radius	7.600m

Ordnance Survey © Crown copyright 2021.
All rights reserved. Licence No. 100052073.
NOTE: THE PROPERTY OF THIS DRAWING AND DESIGN IS VESTED IN VECTOS (NORTH) LTD.
IT MUST NOT BE COPIED OR REPRODUCED IN ANY WAY WITHOUT THEIR PRIOR WRITTEN CONSENT.

REV.	DETAILS	DRAWN	CHECKED	DATE
A	Updated Site Layout	DJR	PT	15.11.21
B	Updated Site Layout	DJR	PT	01.12.21
C	Updated Site Layout	DJR	PT	17.12.21

Notes:

1. This is not a construction drawing and is intended for illustrative purposes only.
2. White lining is indicative only.

Cronton Colliery, Knowsley Reserved Matters 1

Proposed Unit 02 - Swept Path Analysis
Servicing - Van Storage
Mercedes Sprinter

DRAWN: DJR	CHECKED: TR	DATE: 15.10.2021	SCALES: 1:1000 at A3
---------------	----------------	---------------------	-------------------------

Tritax Symmetry

vectos.
4th Floor Oxford Place, 61 Oxford Street, Manchester, M1 6EQ
0161 228 1008 e: manchester@vectos.co.uk

DRAWING NUMBER: VN212041-TR100	REVISION: C
-----------------------------------	----------------