


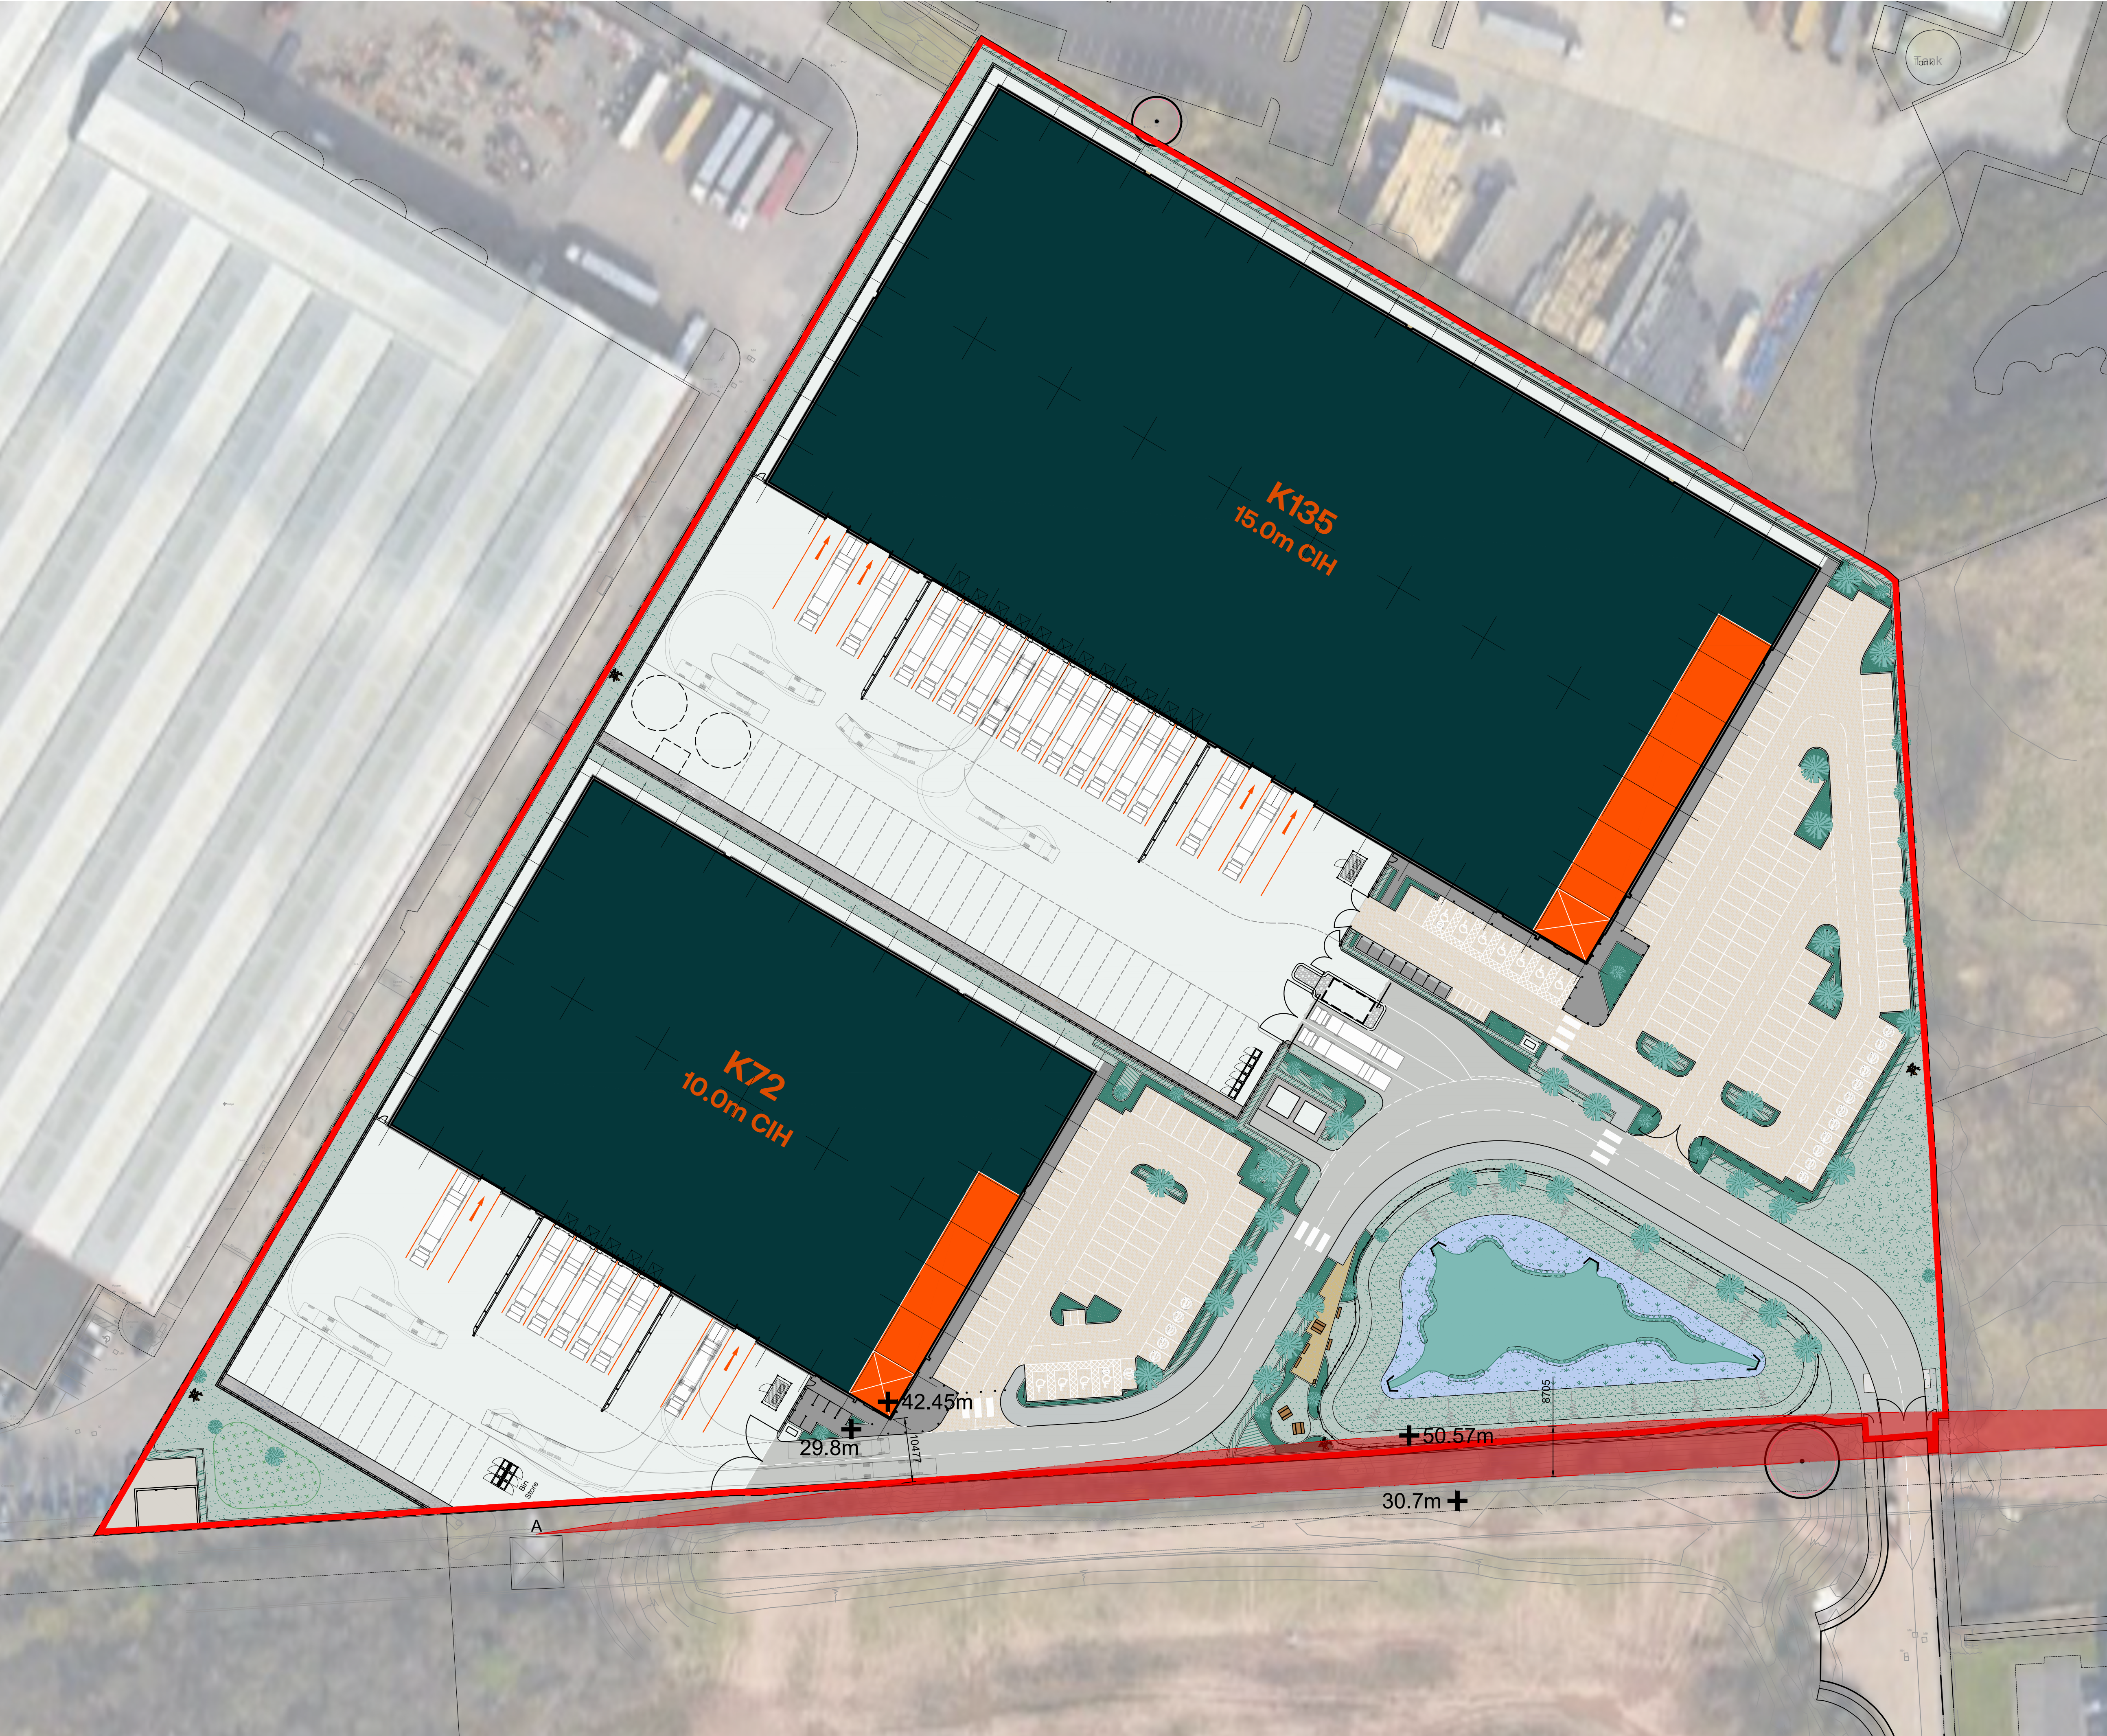

- This document is to be used for the stated purpose only and should not be used for any other.
- Dimensions are all in millimetres, unless stated otherwise.
- It is the recipient's responsibility to print this document to the correct size & scale.
- All relevant drawings and specifications should be read in conjunction with this document.
- Scaling of this document is not recommended.

North

Document Scale(s)

10m SCALE 1:500

Application Boundary
11.19 acres (4.53 Ha)

Max sway extent
8.705m

+30m Spot heights

Cable constraints

Lowest Sag 8.705m

Ground Clearance +19.860m

Max Building Height +12.650

Vertical Clearance 7.24m

Max sway 8.705m

Horizontal clearance 10.447m



Project Name

Indurent Park, Moorgate Point, Knowsley

Employer Project Address

Indurent Moorgate Point
Liverpool
L33 7XW

RIBA Workstage Suitability

4 - Technical Design S2 - Information

Drawn Checked Created Size

LBR TDA 10.11.2025 A1

UMC Project Reference Scale LOD LOI

22520 1:500 1 1

Document Title

Cable Constraints

Document Reference

22520 - UMC - ZZZZ - SI - DR - A - 0001

Revision Note

Key updated

Issue Date Status Current Revision

10.11.2025 Preliminary

P03.02