
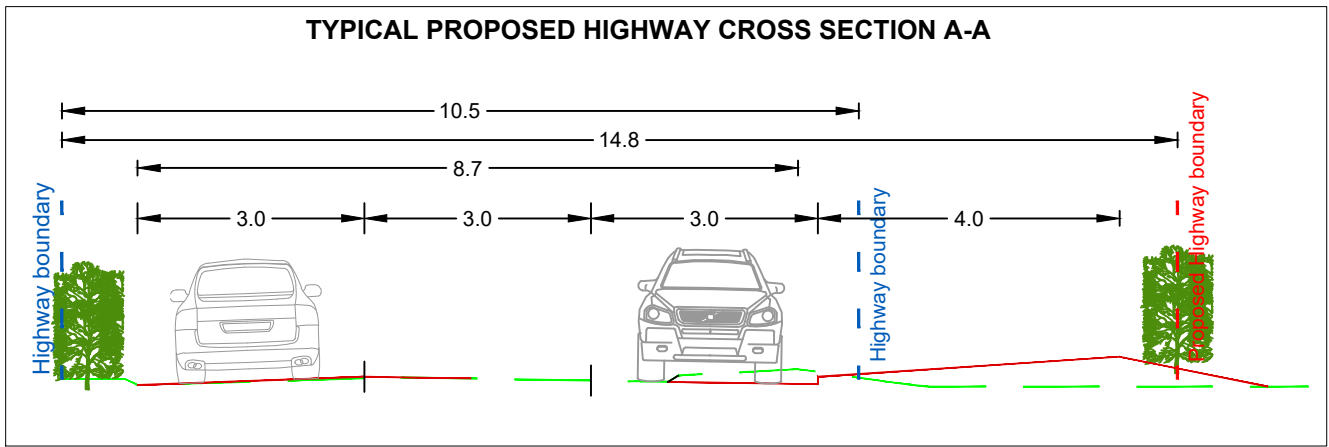


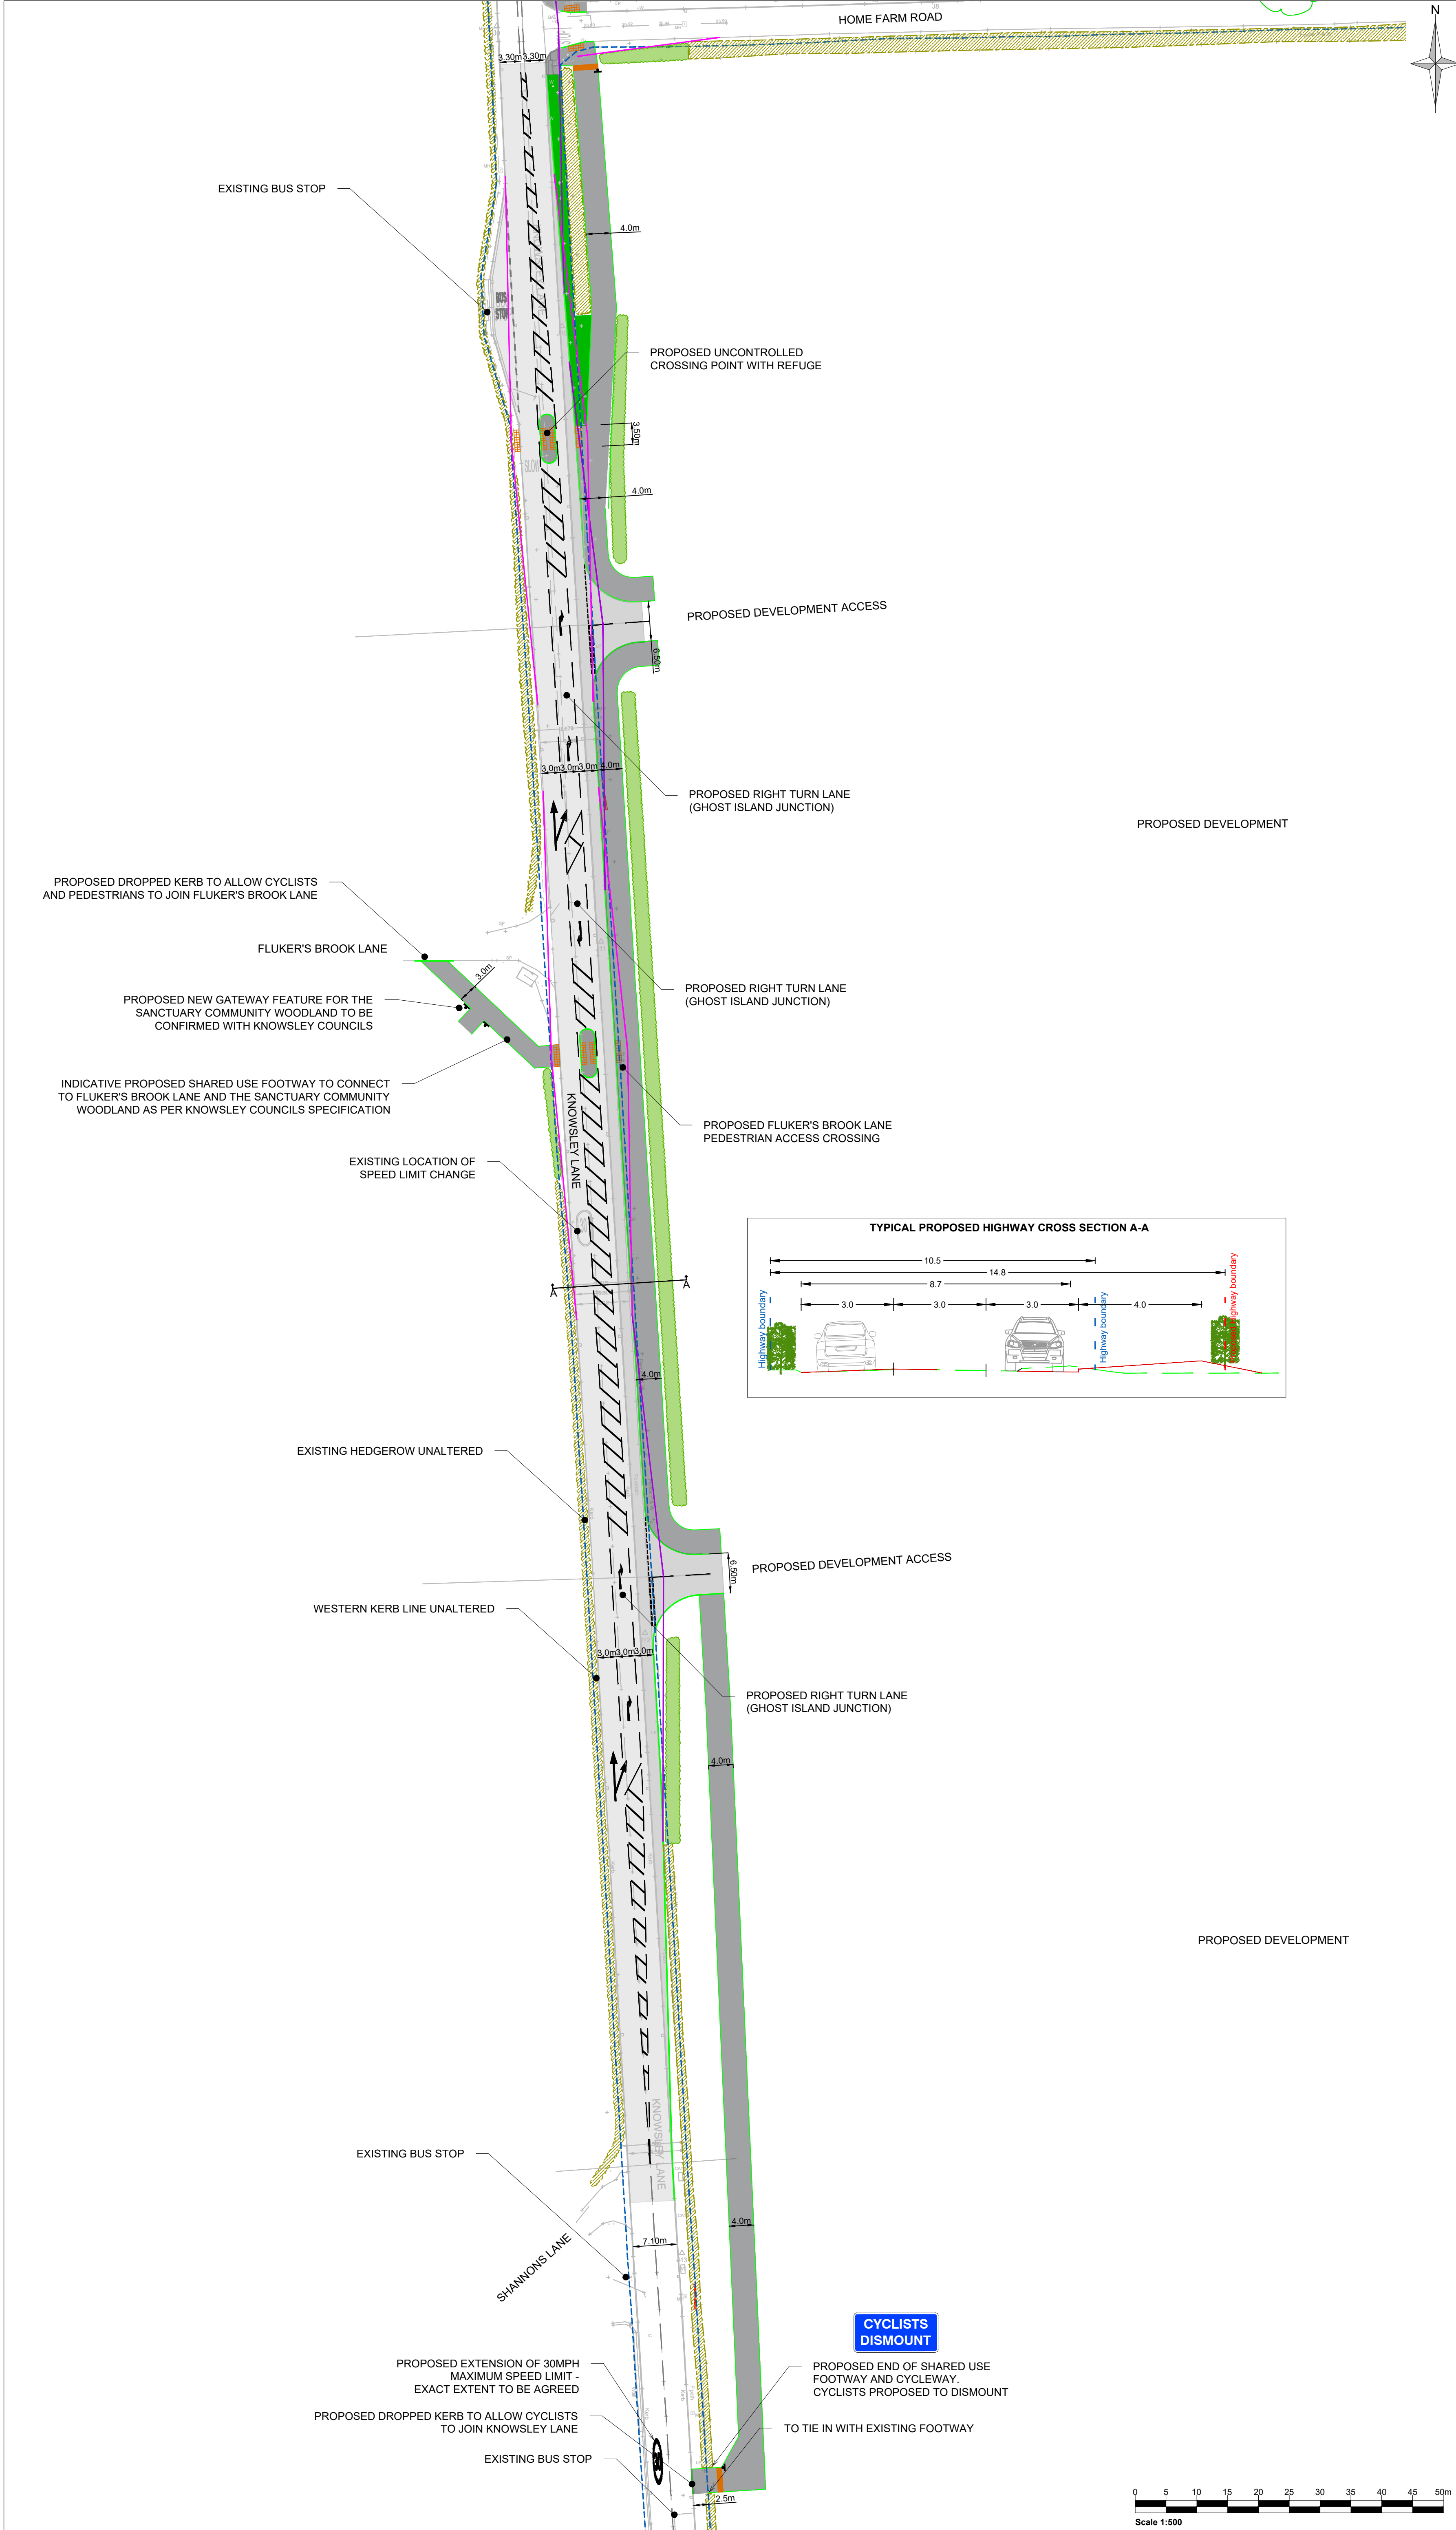

- Notes:
1. This is not a construction drawing and is intended for illustrative purposes only.
 2. While lining is indicative only.
 3. Dimensions are in meters, unless stated otherwise.
 4. The design speed is 30mph, adopting Manual for Streets standards.

- Legend:
- APPROXIMATE HIGHWAY BOUNDARY
 - EXISTING CARRIAGEWAY (APPROXIMATE AFFECTED EXTENT)
 - NEW CARRIAGEWAY
 - NEW FOOTWAY
 - EXISTING HEDGEROW RETAINED (SHALL BE CUT BACK TO THE HIGHWAY BOUNDARY)
 - NEW REPLACEMENT HEDGEROW (SET BACK FROM JUNCTION VISIBILITY SPLAYS)
 - NEW GRASS VERGE
 - JUNCTION VISIBILITY SPLAYS (2.4m X 43.0m)
 - PEDESTRIAN CROSSING VISIBILITY SPLAYS (2.0m X 43.0m) OR (2.0m X 25.0m)
 - INDICATIVE PROPOSED SHARED USE FOOTWAY TO CONNECT TO FLUKER'S BROOK LANE
 - PROPOSED TRAFFIC SIGN AND POST

P07	Updates following client comments	22.07.26	JA	LB	AS
P06	Updates following client comments	09.07.26	JA	LB	AS
P05	Shared Use Footway Widened	23.06.26	JA	LB	AS
P04	Fluker's Brook Lane Section updated	08.05.26	JA	LB	AS
P03	Crossing layout updated	23.04.26	JA	LB	AS
P02	Crossing layout updated	24.03.26	LB	OM	OM
P01	First issue.	19.03.26	LB	OM	OM
Rev	Amendments	Date	By	Chk	Auth

www.astutetransport.com

Planning

Client
HALLAM LAND MANAGEMENT LTD

Project
LAND AT HOME FARM ROAD, KNOWSLEY

Drawing Title
KNOWSLEY LANE PROPOSED ACCESS
GENERAL ARRANGEMENT
OPTION 3

Scale
1:500 @ A1

ASTUTE Project No.
A25007

Designed
LB

Drawn
LB

Checked
OM

Authorised
OM

Date
19.03.26

Date
19.03.26

Date
19.03.26

Date
19.03.26

Drawing Number
A25007-0100-004

Rev
P07