


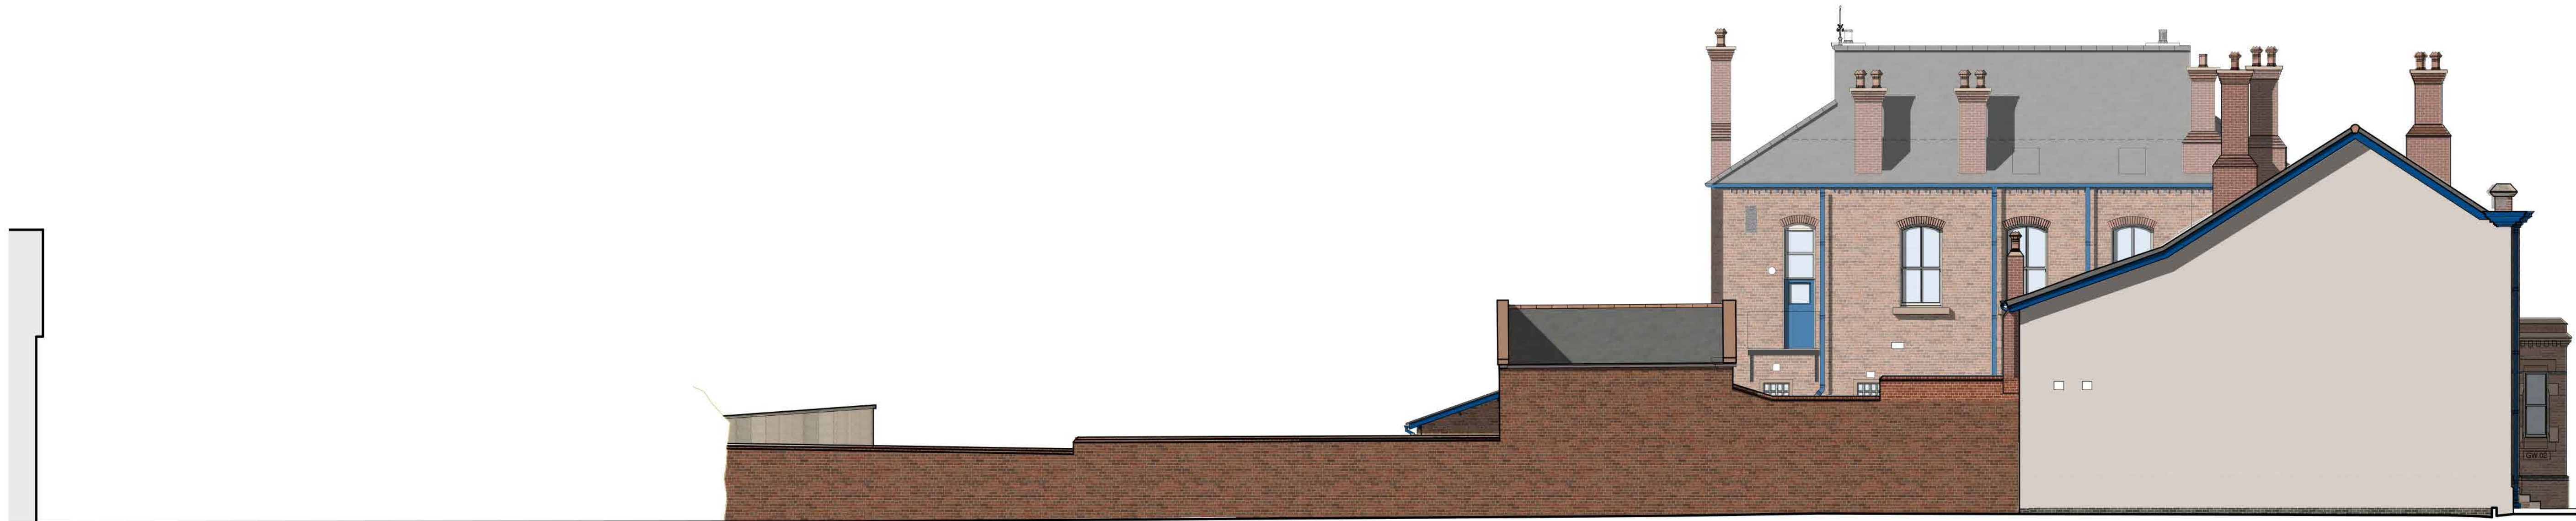

Site Elevation 1



Site Elevation 2



Site Elevation 3

Adjoining Boundary Property



Site Elevation 4

EXISTING ELEVATIONS MATERIAL SCHEDULE


Main Building Front
Brickwork - dark reddish /grey brick, English Garden Wall bond, low level plinth in 3 courses of darker chamfered brick running below the stone window cills.
Window / Door Openings - Segmental arches formed in alternate red and buff sandstone and moulded sandstone cills, matching reveals chamfered and cant brick.
Window and Doors - Timber sash windows painted white, diagonal pattern timber panel doors painted blue with cream frames and glazed fan lights.
Roof Level - Timber projecting cornice painted blue with regular red brick parapet wall above with stone coping.
Natural slate roof with plain clay angular ridge tiles.
Chimneys in regular red brick capped with 4 rows of chamfered brick and 'Bishop' style pots.
Rainwater and Drainage - Cast iron rainwater gutters, down pipes, soil and vent pipes with associated waste connections painted blue.

Main Building General
Brickwork - dark reddish /grey brick, English Garden Wall bond, low level plinth in 3 courses of darker chamfered brick running below the stone window cills on main access side elevation.
Window / Door Openings - Segmental arches formed in brickwork matching the main brick, red brick on main side access elevation and some smaller ground floor windows with moulded sandstone heads, reveals and cills.
Window and Doors - Timber sash windows painted white, timber panel doors painted blue with cream frames and glazed fan lights.
Roof Level - Brick cornice detailing at eaves level on main side access elevation, timber fascias, soffits and bargeboards painted blue.
Natural slate roof with plain clay angular ridge tiles.
Chimneys in regular red brick capped with 4 rows of chamfered brick and 'Bishop' style pots.
Rainwater and Drainage - Cast iron rainwater gutters, down pipes, soil and vent pipes with associated waste connections painted blue.

Outbuildings
Brickwork - Regular red and multi red standard brickwork with a mix of infill areas.
Window / Door Openings - Standard brick reveals, exposed concrete lintols with some segmental brick arches.
Window and Doors - Timber sash windows painted white, timber panel doors painted blue with cream frames and glazed fan lights.
Roof Level - Timber fascias, soffits and bargeboards painted blue.
Natural slate roof with plain clay angular ridge tiles.
Chimneys in regular red brick capped with 4 rows of chamfered brick as per main building.
Timber cladding, panelling and louvres all painted blue.
Rainwater and Drainage - Cast iron rainwater gutters, down pipes, soil and vent pipes with associated waste connections painted blue.

Scale 1:100
0 1 2 5 10M

Adjoining Boundary Property

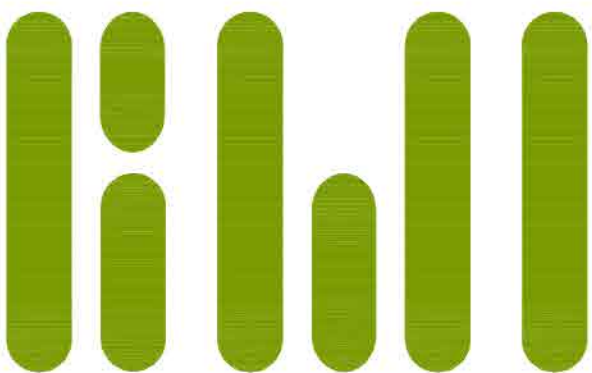

This drawing is covered by copyright which remains with KWL Architects Ltd. and must not be reproduced in any form without their express permission. This drawing should not be scaled for construction purposes, use figured dimensions only.

Revision	Date	Description	Drawn
Rev			

Client	PRIMA		
Project	FORMER PRESCOT POLICE STATION, DERBY STREET, PRESCOT		
Drawing	SITE CONTEXT- EXISTING SITE ELEVATIONS		
Scale	Date	Drawn	Checked
1:100 @ A1	15.02.2024	JT	RJS
Job No	Dwg No	Revision	Status
5388	PL07		PLANNING

