


NOTES

This drawing and design is the copyright of aja architects and must not be reproduced in part or in whole without prior written consent. Contractors must verify all dimensions on site before commencing work or preparing shop drawings. It is issued as a guide only.

Where this drawing contains any Ordnance Survey mapping material, it has been reproduced under license number: 100022716.

Ordnance Survey © Crown copyright

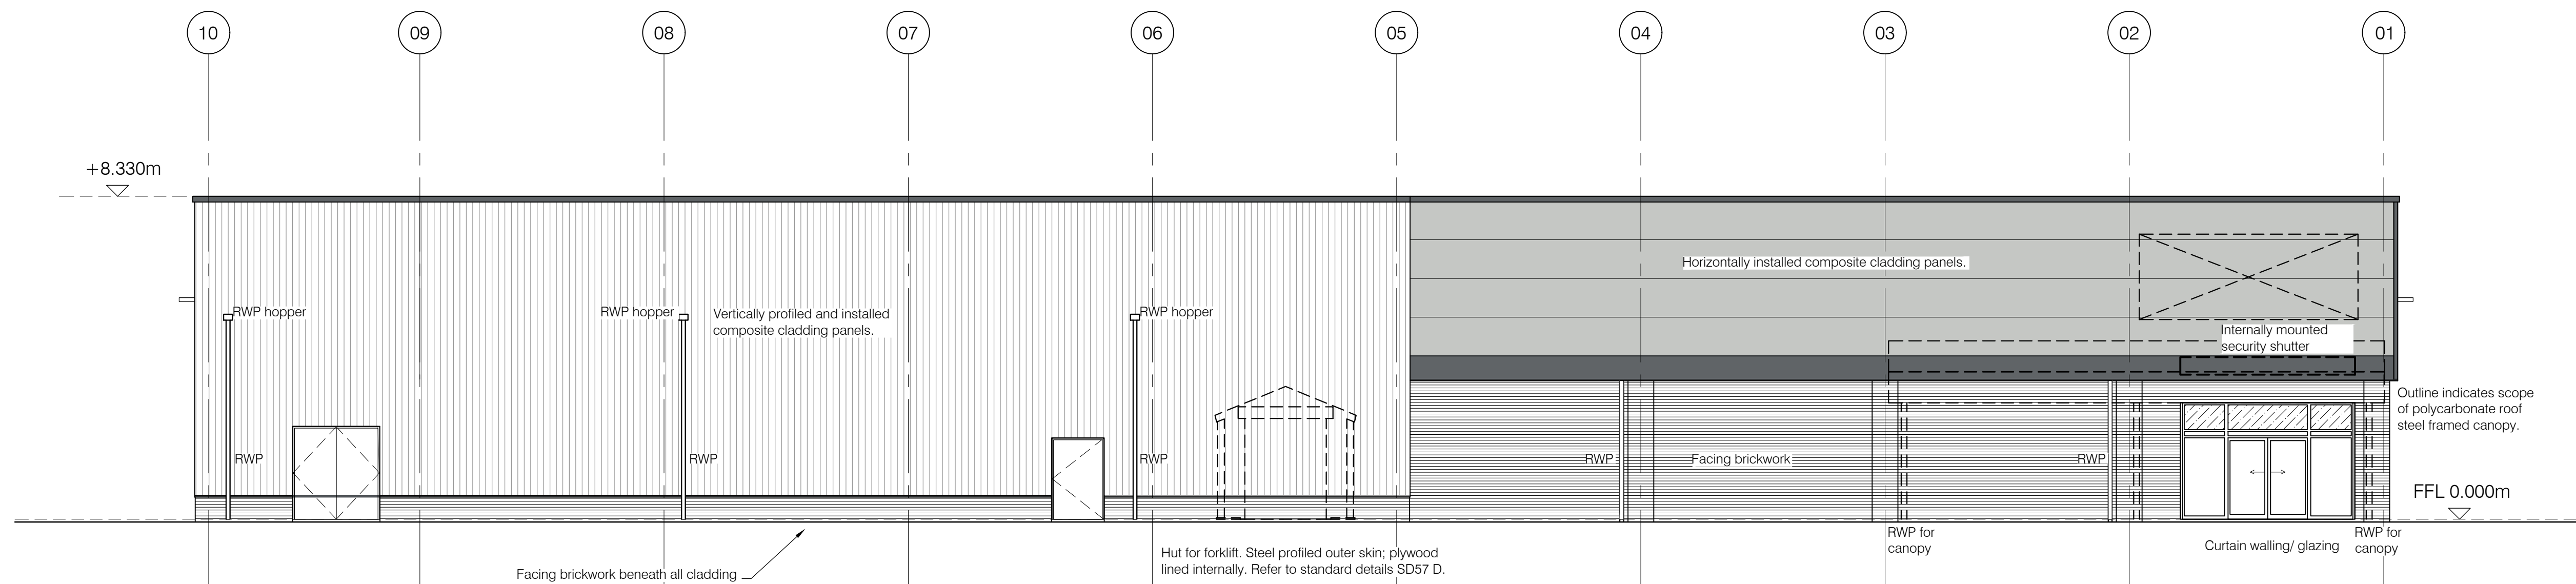

South Elevation

Schedule of Materials

Parapet flashing
Colour: Anthracite, RAL 7016

Composite cladding panels in 1000mm modules
Colour: Anthracite, RAL 7016

Composite cladding panels in 1000mm modules
Colour: Silver, RAL 9006

Composite vertical profiled cladding panels.
Colour: Silver, RAL 9006


Facing brickwork - Ibstock - Clerkenwell - Light Grey
A5147A half lap stretcher bond, light grey mortar & bucket handle pointing.

PPC Window /door frames and curtain walling with grey tinted
anti-sun glazing and grey lookalike panel spandrels where required.
Frame colour Inside & Outside: Basalt Grey, RAL 7012.

To all glazing vinyl applied silver roundels.
All glazing to have security shutters installed.
Overall U value to achieve 1.6W/m2K.
All sliding doorsets to be procured by the main contractor and free issued to the fit out contractor.

Personnel Doors
Steel coated doors
Colour: Inside & Outside: Basalt Grey, RAL 7012
Sizes: single 1360 x 2100mm, double 2360 x 2400mm.

All external fabric to comply with Home Bargains
Developers Specification Rev C.

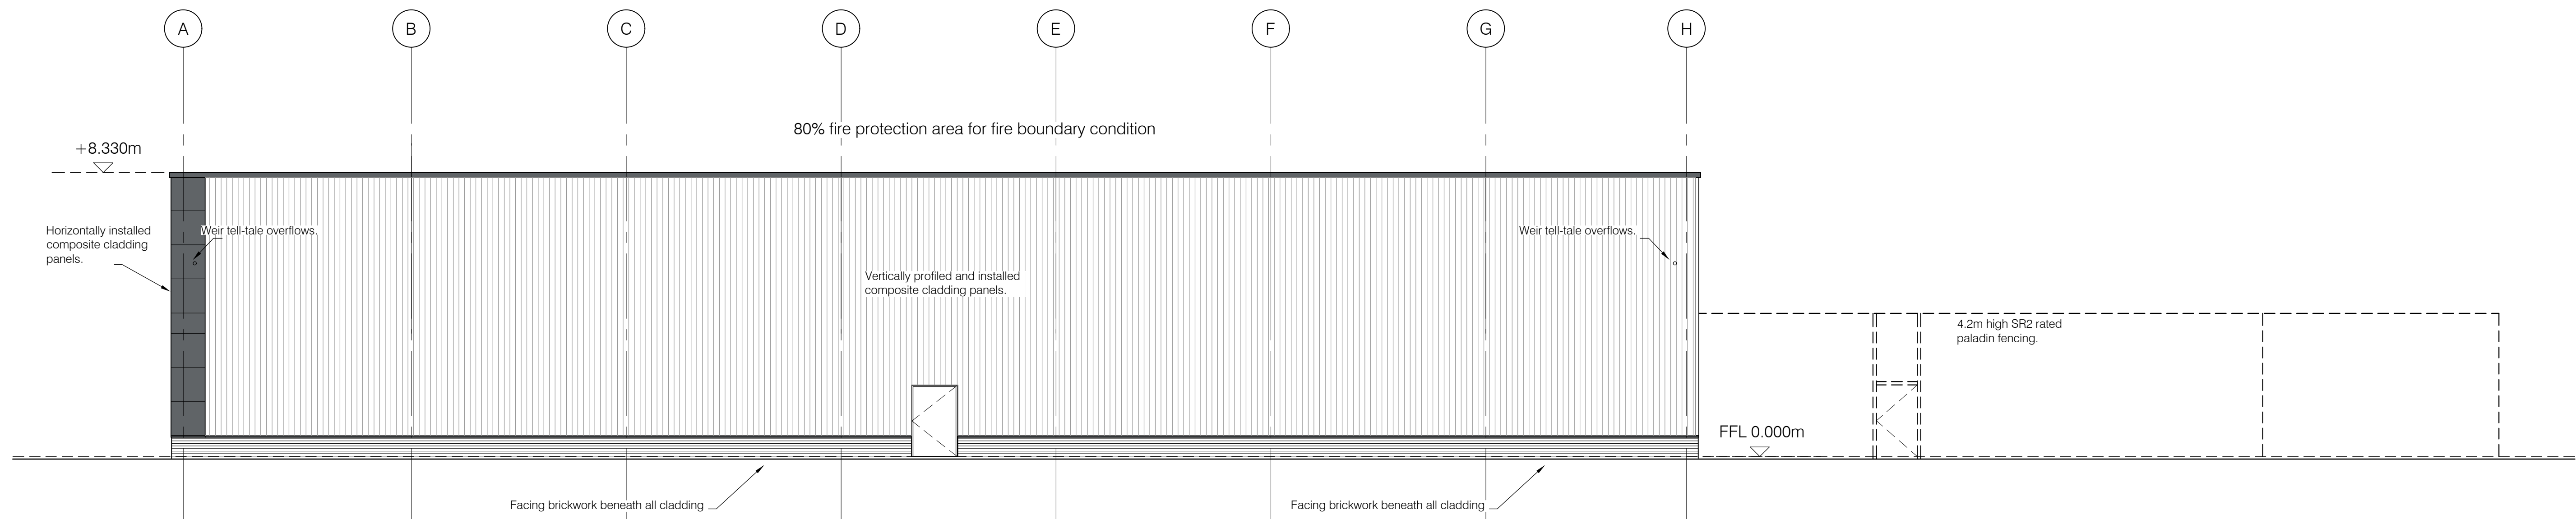

West Elevation

P03 11.07.2025 Cladding colours indicated. aro

P02 27.06.2025 Client instructions/ clarifications: aro
- 4.2m high fencing.
- forklift hut location identified.
- shutters identified as internally mounted within building.
- Weir overflows/ tell tales added to gutter ends.

P01 20.06.2025 First issue. aro

no.	date	revision	by
-----	------	----------	----



aja architects
1170 Elliott Court
Herold Avenue
Coventry Business Park
COVENTRY CV5 6UB
T: 024 7625 3200
E: aja@aja-architects.com
W: www.aja-architects.com

AJA Architects is the trading name of AJA Architects Consulting Limited (a limited company no. 1048796) and AJA Architects LLP (a limited liability partnership registered in England no. OC30672).

client



project

Wilson Road, Huyton
Liverpool

drawing

Retail Unit
Elevations 2 of 2

scale	1:100 @ A0	drawn	aro
-------	------------	-------	-----

checked	spp	date	20.06.25
---------	-----	------	----------

no

7182-514 Rev P03

TENDER

