


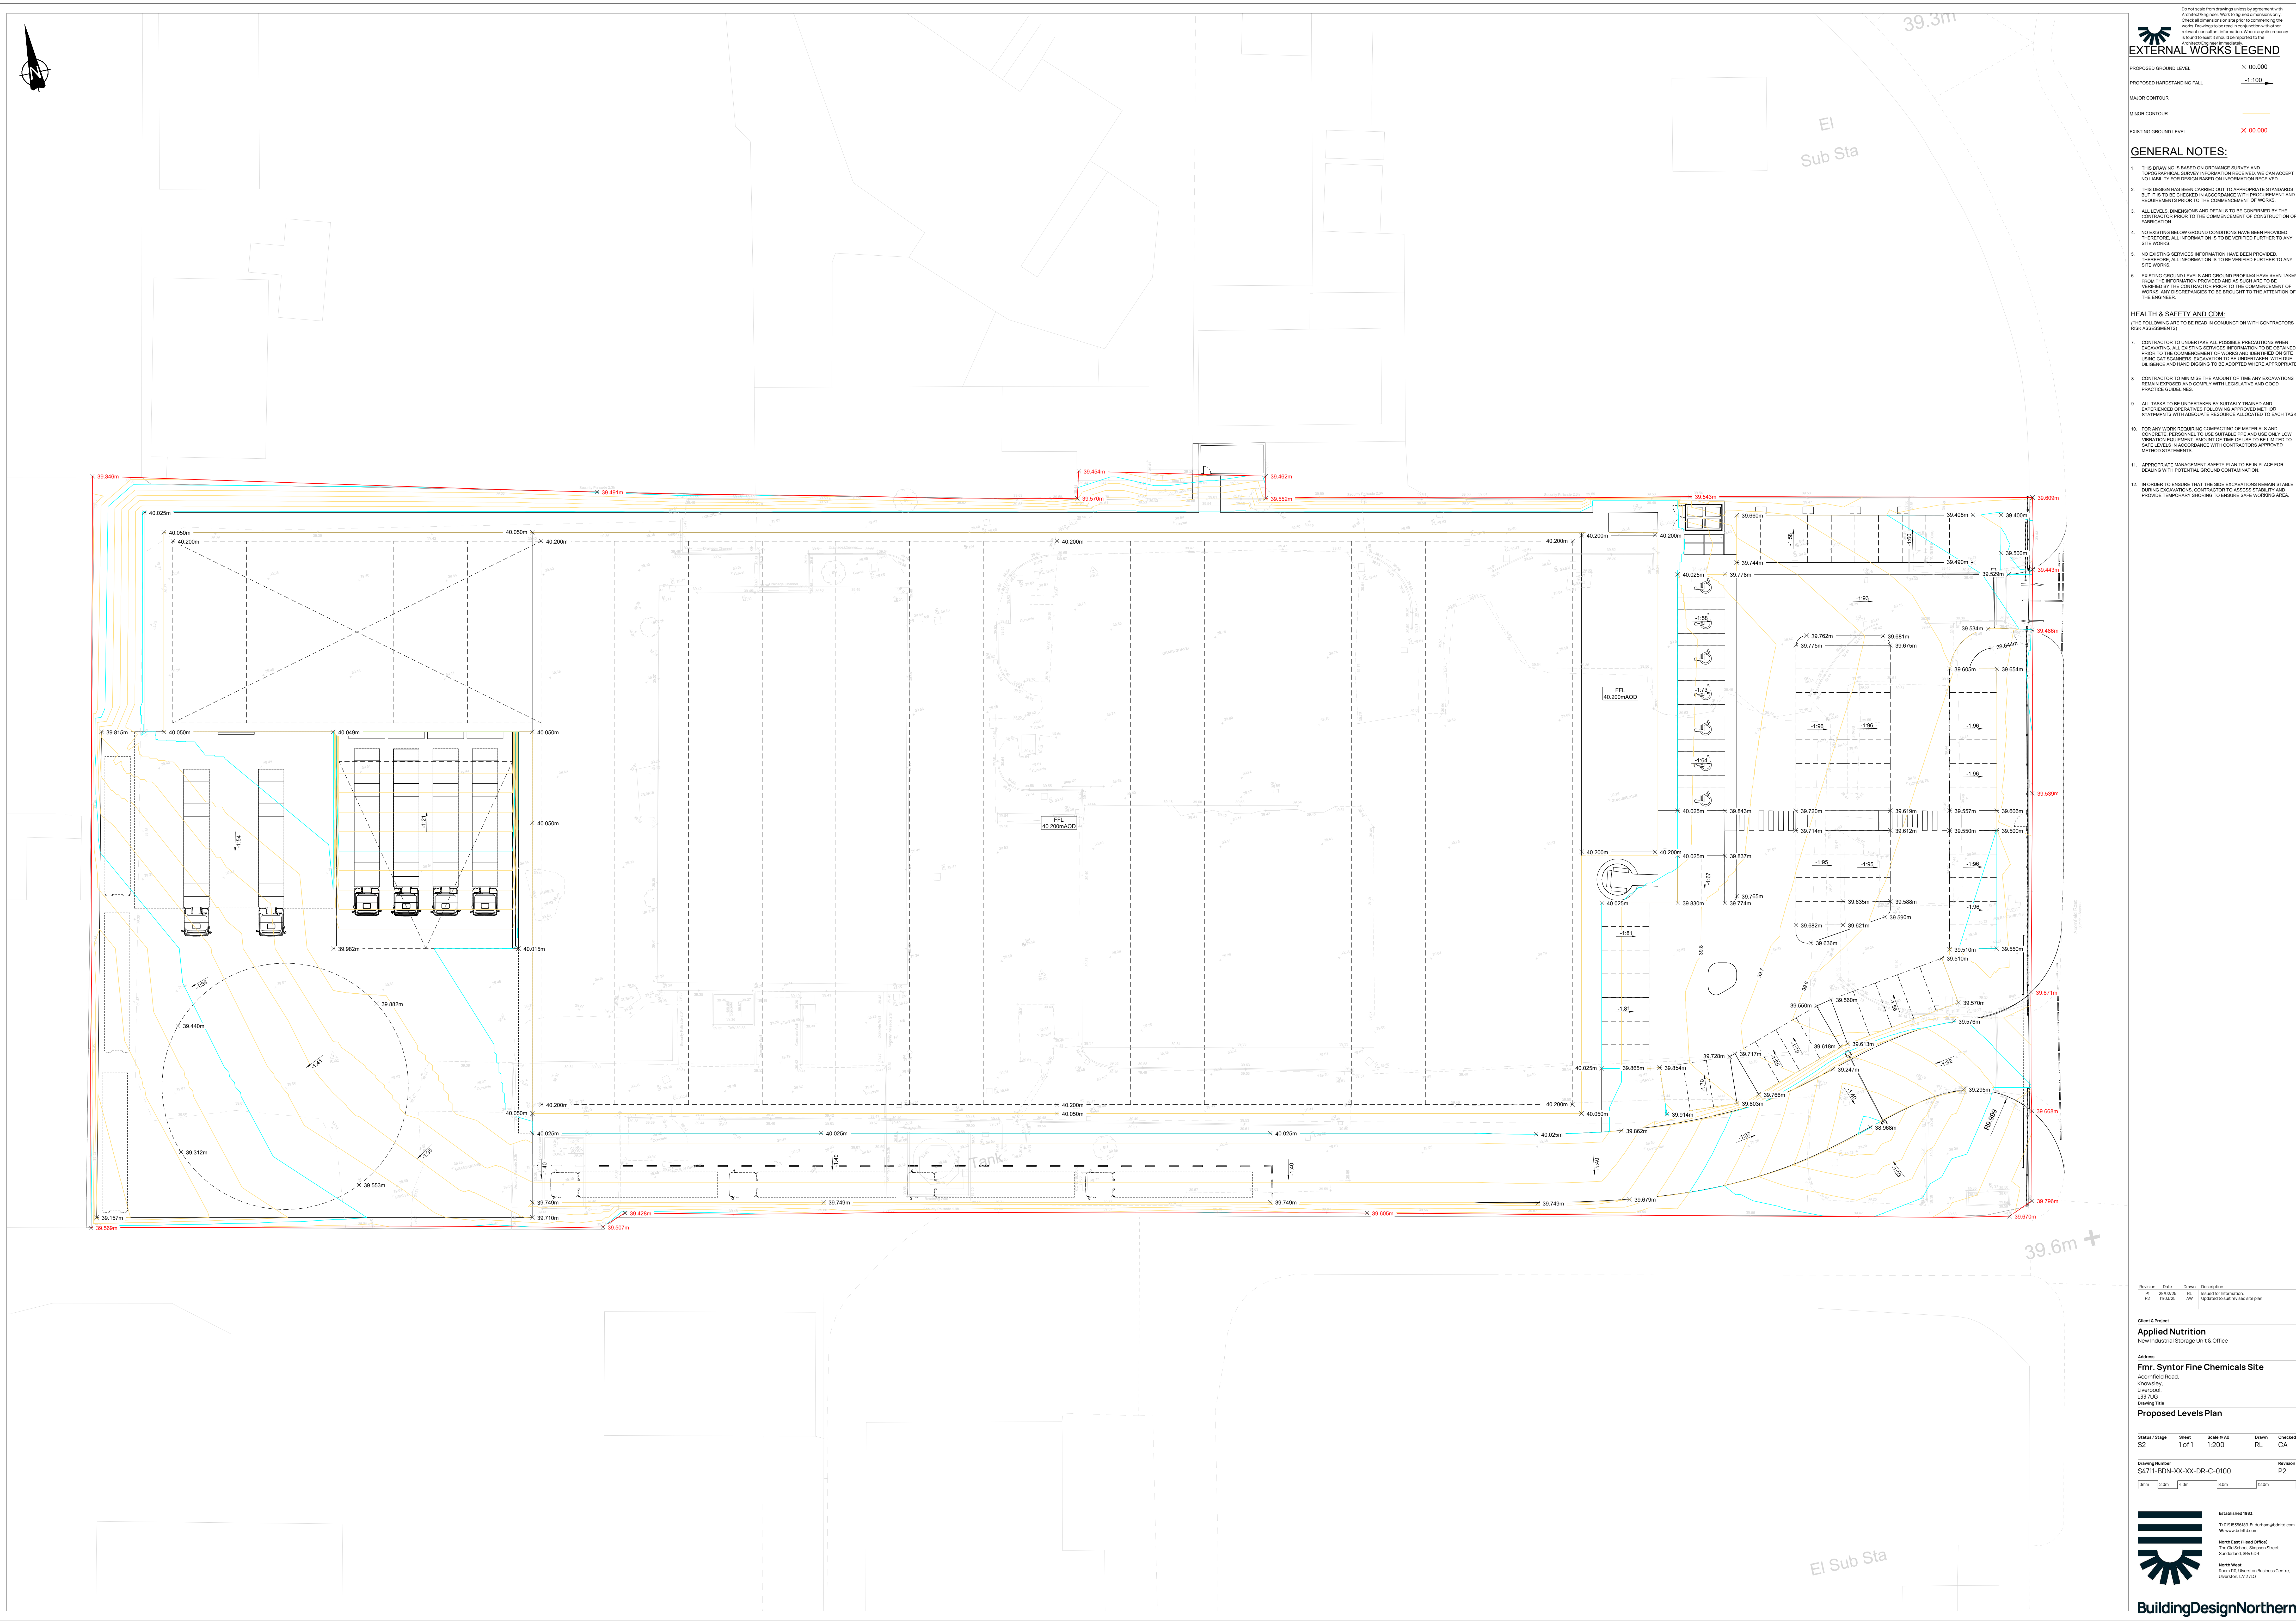

EXTERNAL WORKS LEGEND

GENERAL NOTES

1. THIS DRAWING IS BASED ON ORDINANCE SURVEY AND TOPOGRAPHICAL SURVEY INFORMATION RECEIVED. WE CAN ACCEPT

- HEALTH & SAFETY AND CDM:

7. CONTRACTOR TO UNDERTAKE ALL POSSIBLE PRECAUTIONS WHEN EXCAVATING. ALL EXISTING SERVICES INFORMATION TO BE OBTAINED

Revision	Date	Drawn	Description
01	01/01/2010	01	Initial Issue

Client & Project

Address

Accornfield Road,
Knowsley,
Liverpool.

Drawing Number	Revision
----------------	----------

0mm	2.0m	4.0m	8.0m	20m
-----	------	------	------	-----

North East (Head Office)
The Old School, Simpson Street

Room 110, Ulverston Business Centre,
Ulverston, LA12 7LG

BuildingDesignNorthern

Building Design Northern Ireland