


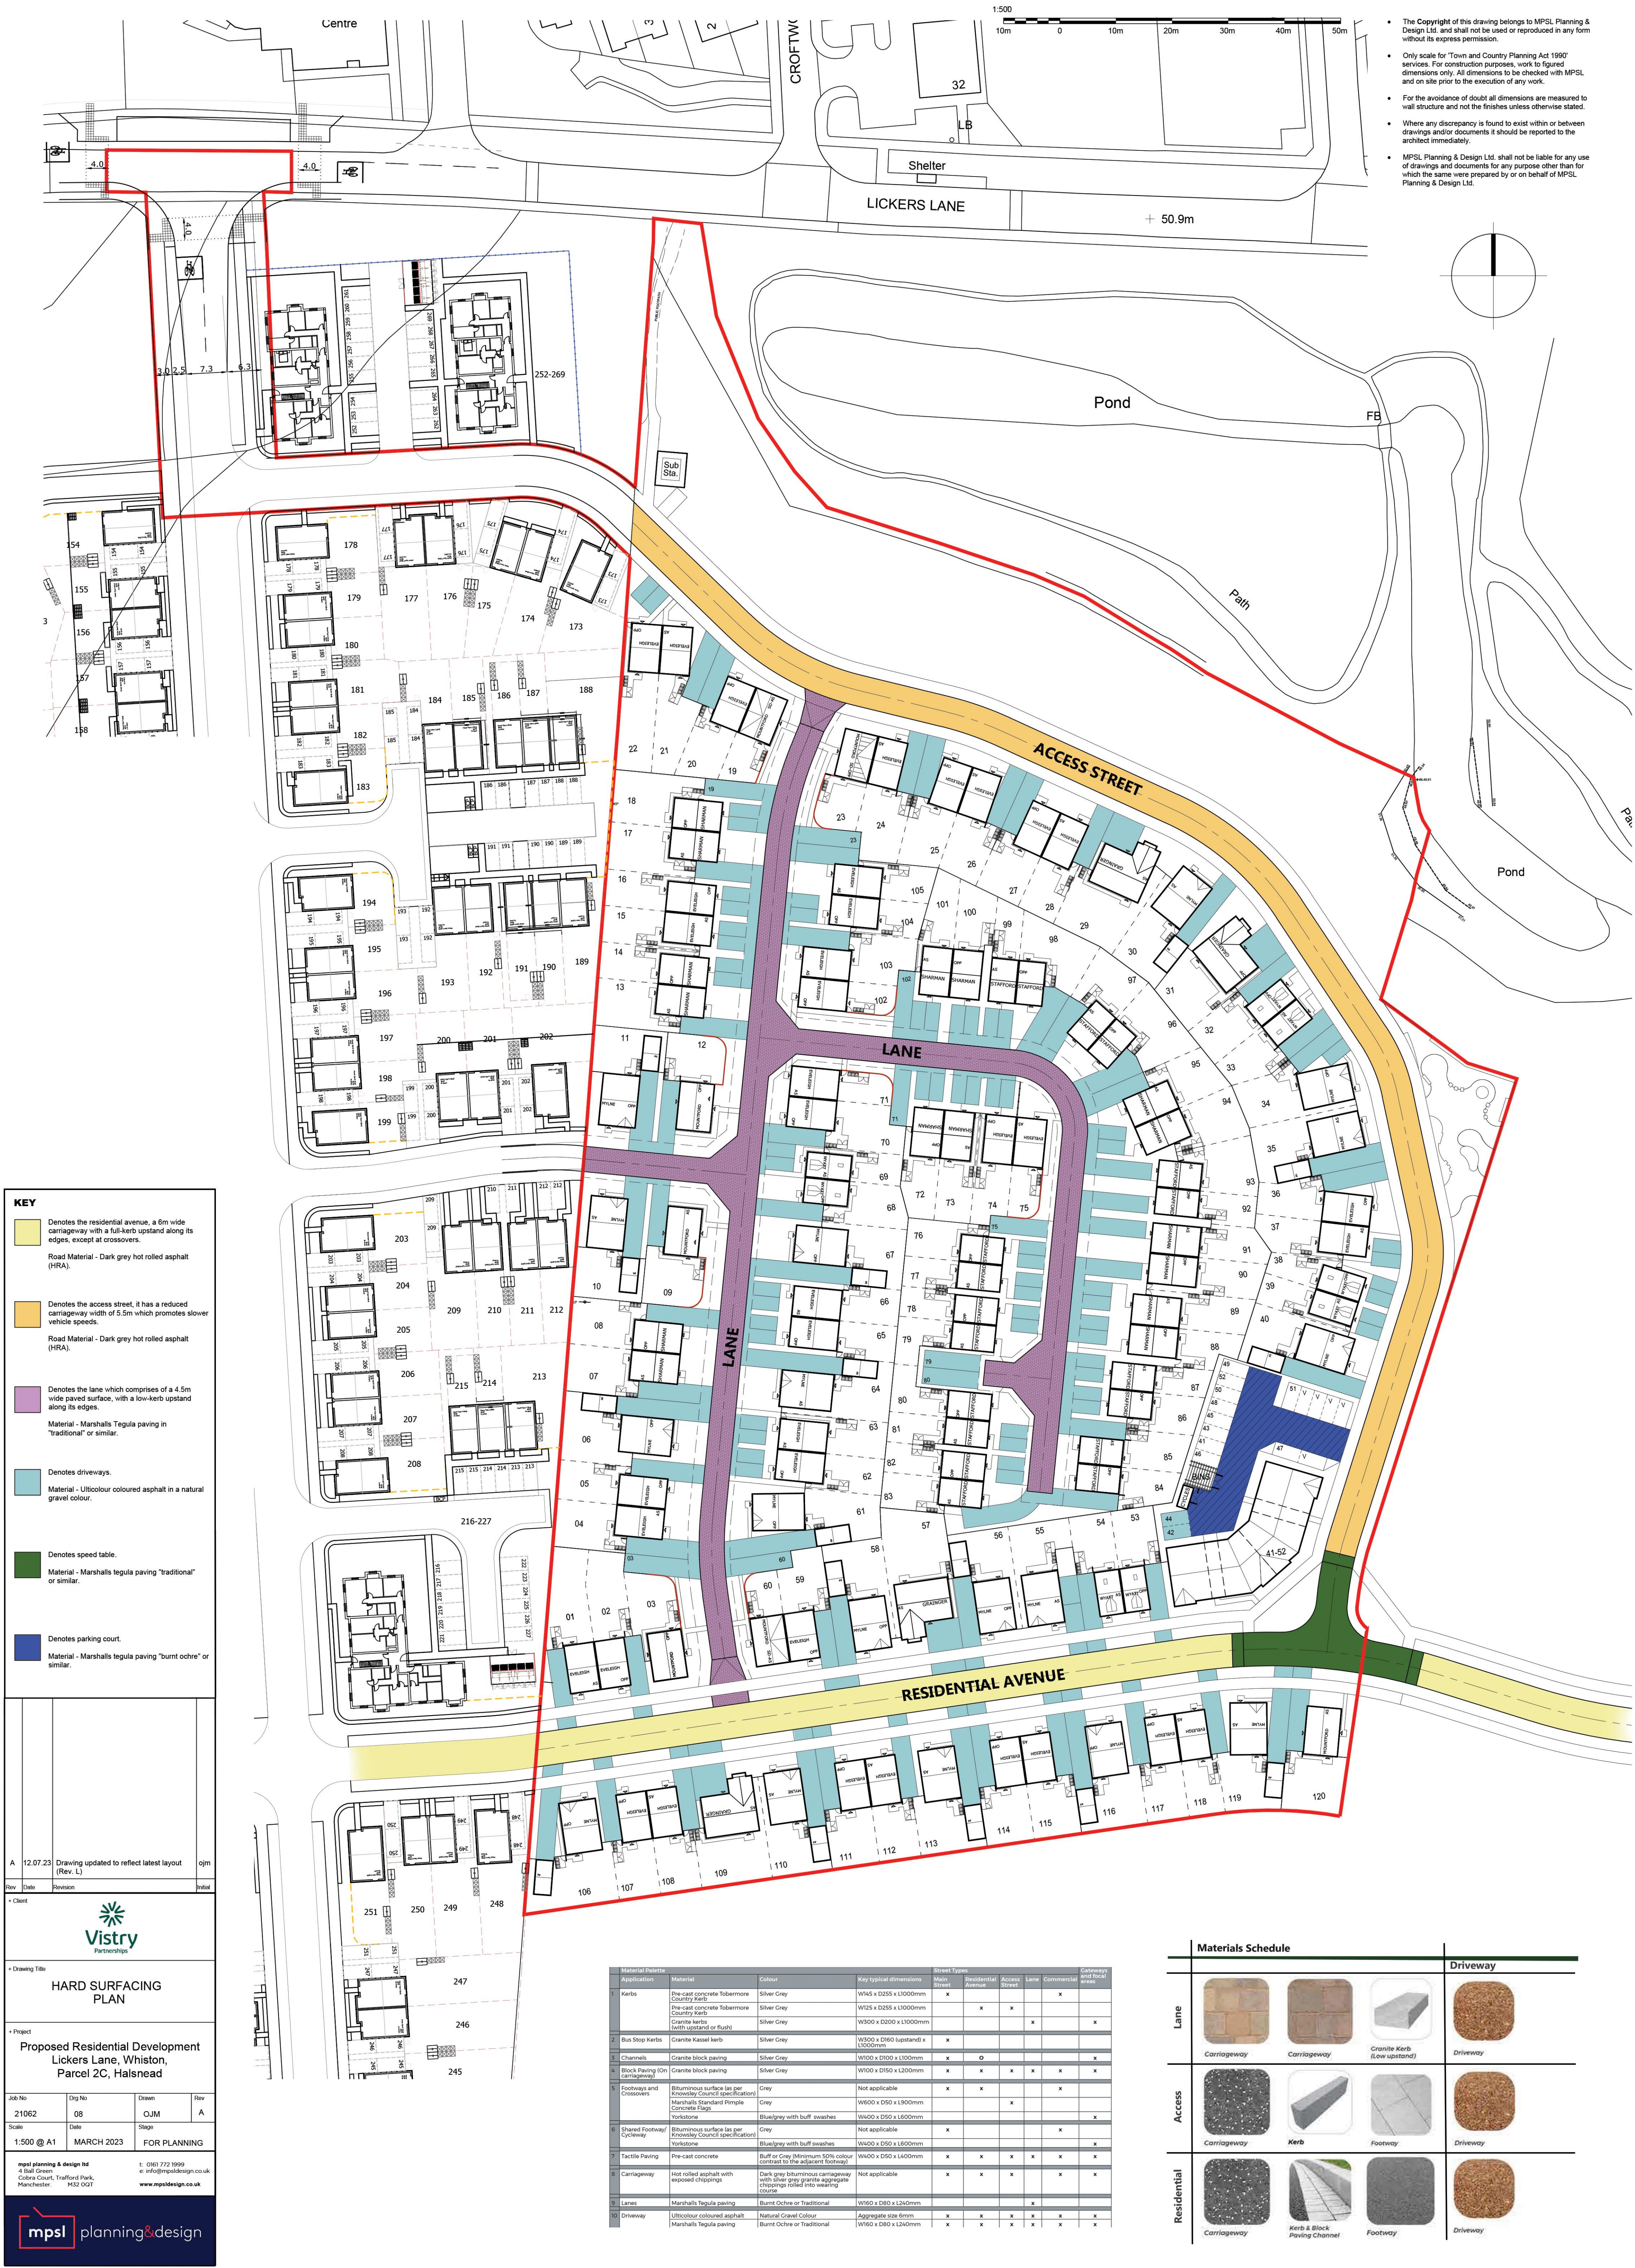

• The Copyright of this drawing belongs to MPSP, Planning & Design Ltd. and shall not be used or reproduced in any form without its express permission.

• Only scale for 'Town and Country Planning Act 1990' services. For construction purposes, work to figured dimensions only. All dimensions to be checked with MPSP and on site prior to the execution of any work.

• For the avoidance of doubt all dimensions are measured to wall structure and not the finishes unless otherwise stated.

• Where any discrepancy is found to exist within or between drawings and/or documents it should be reported to the architect immediately.

• MPSP, Planning & Design Ltd. shall not be liable for any use of drawings and documents for any purpose other than for which the same were prepared by or on behalf of MPSP, Planning & Design Ltd.

KEY

Denotes the residential avenue, a 6m wide carriageway with a full-kerb upstand along its edges, except at crossovers.

Road Material - Dark grey hot rolled asphalt (HRA).

Denotes the access street, it has a reduced carriageway width of 5.5m which promotes slower vehicle speeds.

Road Material - Dark grey hot rolled asphalt (HRA).

Denotes the lane which comprises of a 4.5m wide paved surface, with a low-kerb upstand along its edges.

Material - Marshalls Tegula paving in "traditional" or similar.

Denotes driveways.

Material - Ultracolor coloured asphalt in a natural gravel colour.

Denotes speed table.

Material - Marshalls tegula paving "traditional" or similar.

Denotes parking court.

Material - Marshalls tegula paving "burnt ochre" or similar.

A12.07.23Drawing updated to reflect latest layout (Rev. L)ojm

RevDateRevisionInitial

* Client

* Drawing Title

HARD SURFACING PLAN

* Project

Proposed Residential Development
Lickers Lane, Whiston,
Parcel 2C, Halshead

Job No

21062

Dwg No

08

Drawn

OJM

Rev

A

Scale

1:500 @ A1

Date

MARCH 2023

Stage

FOR PLANNING

mpsl planning & design ltd

4 Ball Green

Coburn Court, Trafford Park,

Manchester, M15 6JL

t: 0161 772 3999

e: info@mpspdesign.co.uk

www.mpsdesign.co.uk

Material Palette		Key typical dimensions		Street Types					Gateways and Focal areas	
Application	Material	Colour		Main Street	Residential Avenue	Access Street	Lane	Commercial		
1 Kerbs	Pre-cast concrete Tobermore County Kerb	Silver Grey	W145 x D255 x L1000mm	x					x	
	Pre-cast concrete Tobermore County Kerb	Silver Grey	W125 x D255 x L1000mm		x	x				
	Granite kerbs (with upstand or flush)	Silver Grey	W300 x D200 x L1000mm				x		x	
2 Bus Stop Kerbs	Granite Kassel kerb	Silver Grey	W300 x D100 (upstand) x L1500mm	x						
3 Channels	Granite block paving	Silver Grey	W100 x D100 x L1000mm		x				x	
4 Block Paving (on Carriageway)	Granite block paving	Silver Grey	W100 x D150 x L2000mm	x	x	x	x	x	x	
5 Footways and Crossovers	Bituminous surface (as per Knowsley Council specification)	Grey	Not applicable	x	x			x		
	Marshalls Standard Pimple Concrete Flags	Grey	W600 x D50 x L900mm			x				
	Yorkstone	Blue/gray with buff swashes	W400 x D50 x L600mm						x	
6 Shared Footway Cycleway	Bituminous surface (as per Knowsley Council specification)	Grey	Not applicable	x				x		
	Yorkstone	Blue/gray with buff swashes	W400 x D50 x L600mm						x	
7 Tactile Paving	Pre-cast concrete	Buff or Grey (minimum 50% colour contrast to the adjacent footway)	W400 x D50 x L400mm	x	x	x	x	x	x	
8 Carriageway	Hot rolled asphalt with exposed chippings	Dark grey bituminous carriageway with silver grey granite aggregate chippings rolled into wearing course	Not applicable	x	x	x	x		x	
9 Lanes	Marshalls Tegula paving	Burnt Ochre or Traditional	W150 x D80 x L240mm							x
10 Driveway	Ultracolor coloured asphalt	Natural Gravel Colour	Aggregate size 8mm							x
	Marshalls Tegula paving	Burnt Ochre or Traditional	W150 x D80 x L240mm	x	x	x	x	x	x	

Materials Schedule					Driveway	
Lane						
	Carriageway	Carriageway	Granite Kerb (Low upstand)		Driveway	
Access						
	Carriageway	Kerb	Footway		Driveway	
Residential						
	Carriageway	Kerb & Block Paving Channel	Footway		Driveway	