



187 WARRINGTON ROAD
WHISTON
PRESCOT
L35 5AF

PROPOSED FLOORPLANS WITH ALL
CHANGES / ADDITIONS SHOWN IN BLUE
SCALE: 1:100 @ A4

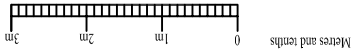

GROUND FLOOR LAYOUT

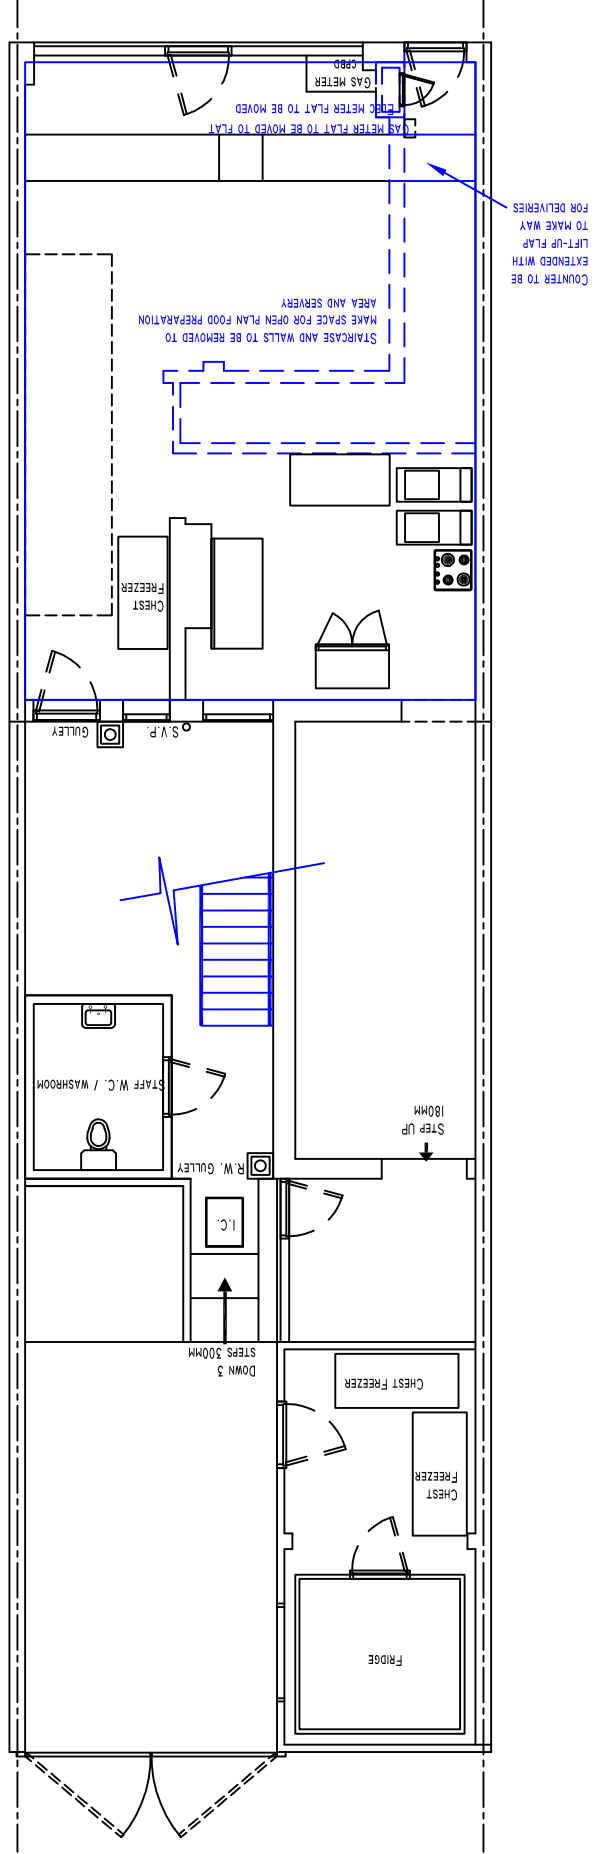

FIRST FLOOR LAYOUT

