




- Notes:
- This drawing is the copyright Paddock Johnson Partnership Limited and may not be used without their prior written consent.
Written dimensions to be taken in preference to scaled dimensions.
Due to the inaccuracies of scanning, scanned images should not be scaled.
- | REV: | DATE: | DESCRIPTION: | BY: |
|------|----------|--|-----|
| A | 09.05.25 | Blockwork wall types updated to timber frame construction | CR |
| B | 02.07.25 | Updated following meeting between Tyson, AJP and PJA on 17th June 2025 | CR |
| C | 04.07.25 | Style of external door EX-DR-A updated. | CR |
| D | 30.10.25 | Window type EX-WW-F height reduced from 1800mm to 1500mm | CR |
| E | 11.03.26 | Brickwork around soldier course corner amended | CR |

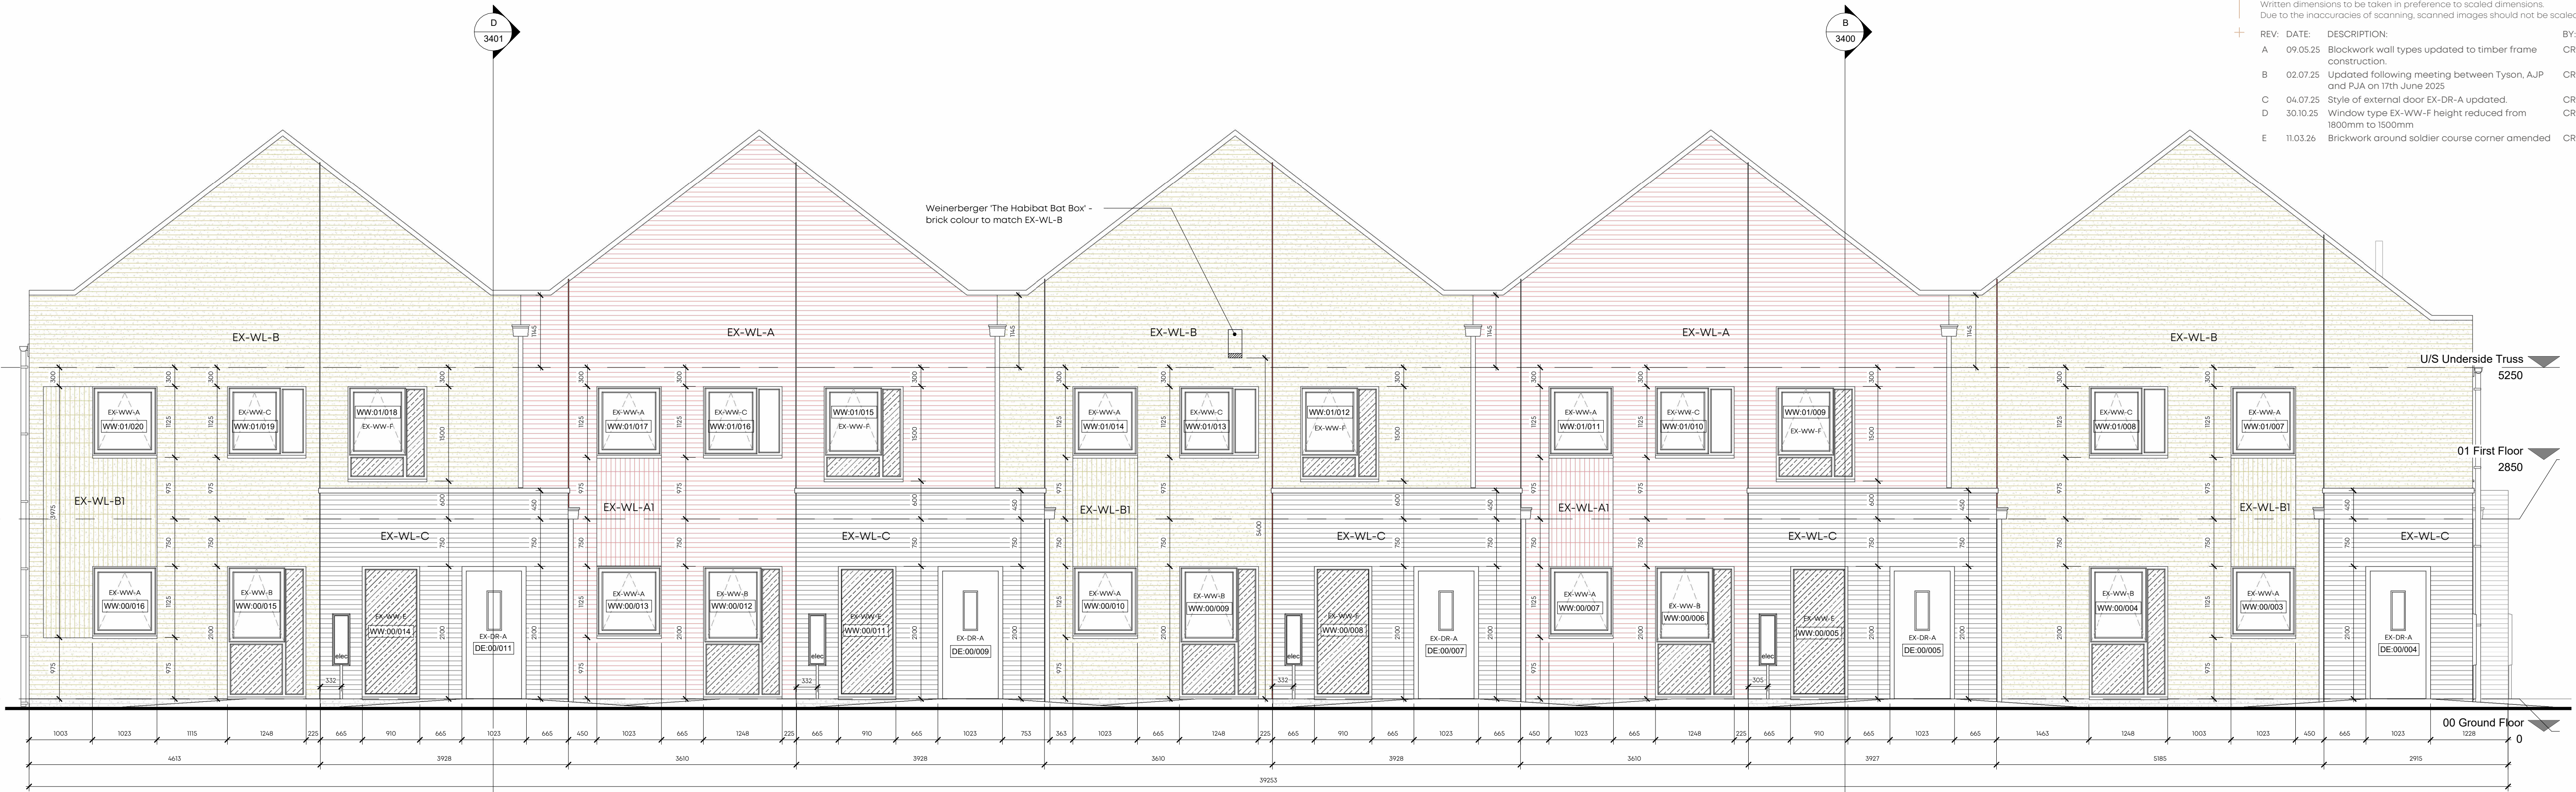

1 Proposed East Facing Elevation (Bigdale Drive)
Scale: 1 : 50

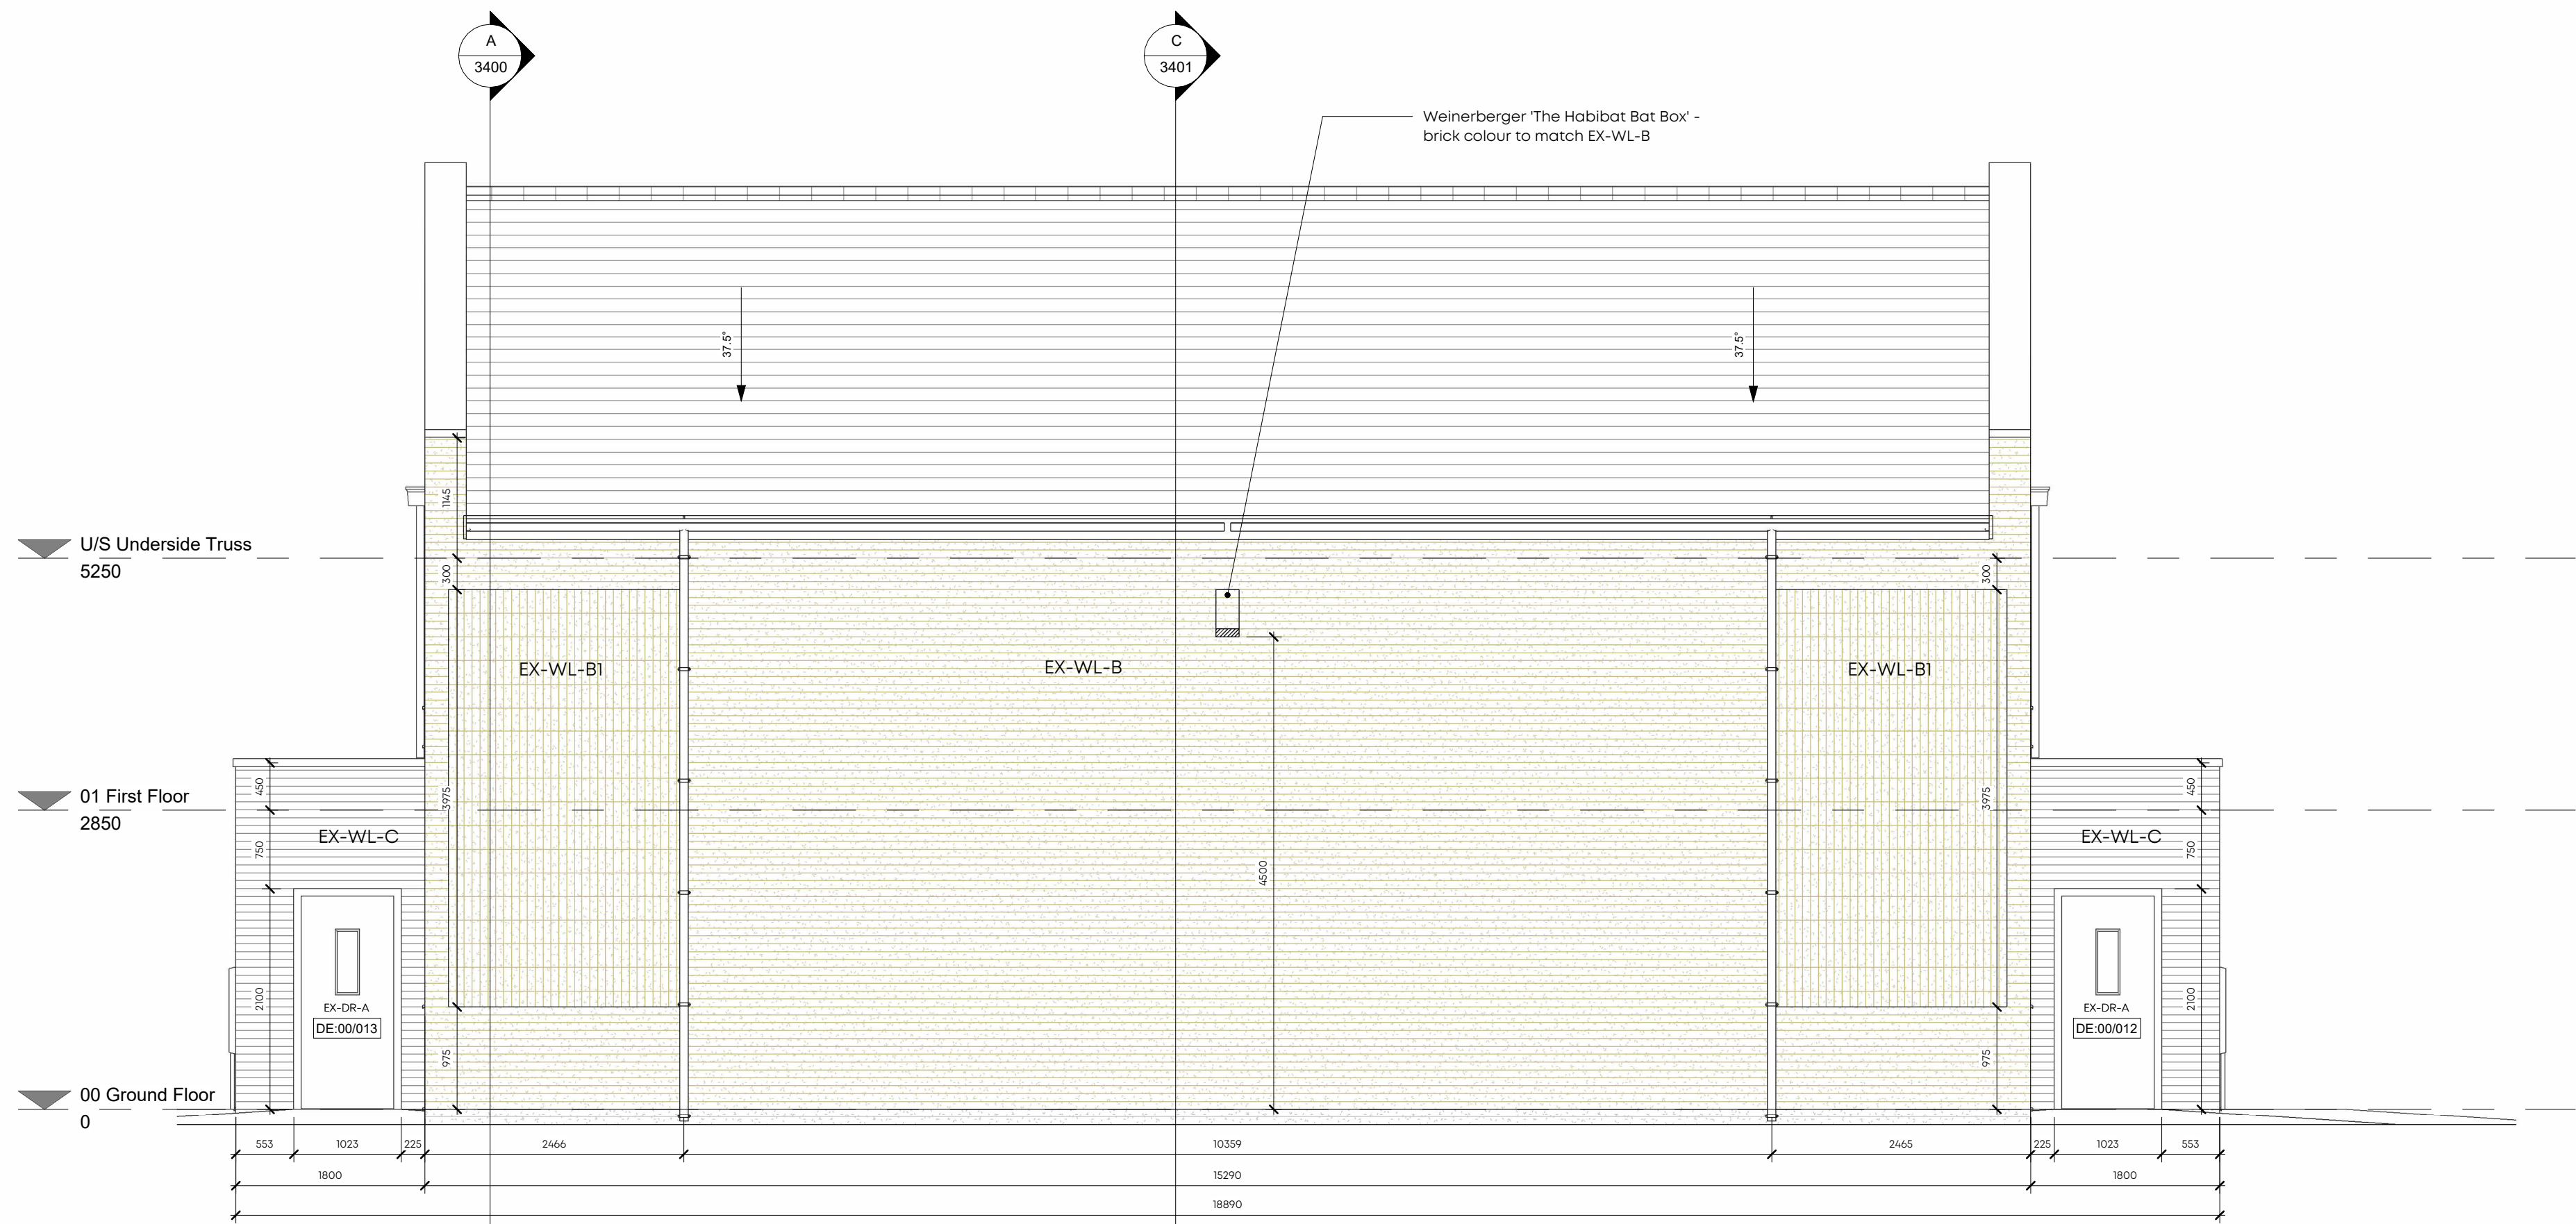

2 Proposed South Facing Elevation
Scale: 1 : 50

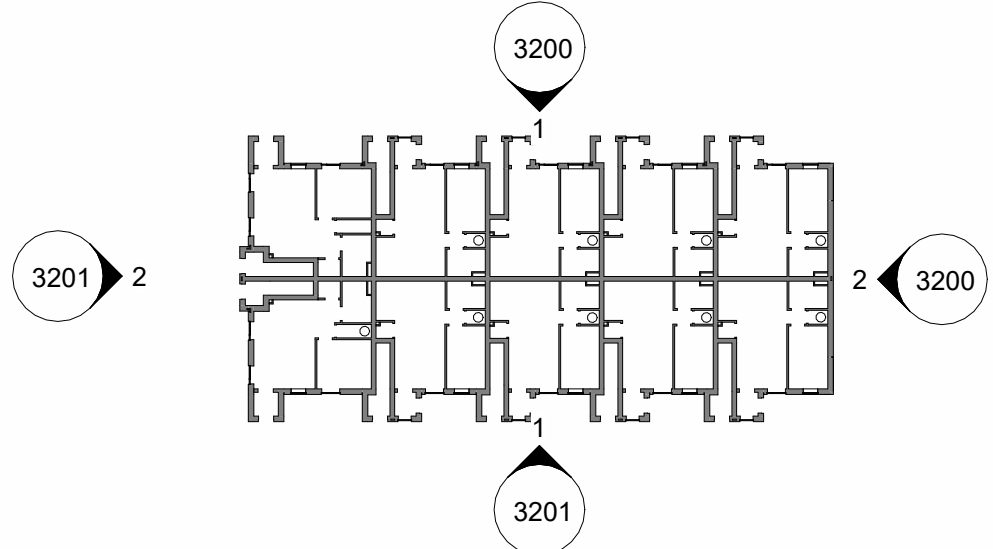

3 KeyPlan_00Ground_Elevations_01
Scale: 1 : 500

- Notes:
- Drawing to be read in conjunction with all other setting out plans, sections and elevations
- Any use of quantification from drawing is done so at the users own risk and PJA do not take any responsibility of the risk
- Refer to 4000 series drawings for details
- Report any dimension discrepancies to the architect prior to starting on site
- Refer to SE design and details for substructure and movement joints
- Contractor to allow for moisture resistant plasterboard to appropriate areas
- Drainage pop up locations are indicative, refer to appointed drainage consultant's drawings
- Bat bricks to match proposed external wall bricks where indicated
- Electrical meter box colours to match proposed brick colours where shown
- Gutters, fascia & soffit to be black colour

CLIENT:
Tyson Construction Ltd

PROJECT:
Residential Development
Bigdale Drive, Kirkby

DRAWING NUMBER:
22017-PJA-BA-ZZ-DR-A-3200-E

DRAWING TITLE:
SettingOut_Elevations_East & South

STATUS:

CONSTRUCTION

SCALE: As indicated@A1 DATE: 06/21/23 BY: EG CHECKED: EG

PADDOCK
JOHNSON

Studio 2, The Lyceum,
Bath Street, Port Sunlight,
Merseyside, CH62 4UJ
0151 643 1234
admin@paddockjohnson.com
www.paddockjohnson.com
Paddock Johnson Partnership
Limited. Registered in England
and Wales No. 06684275