
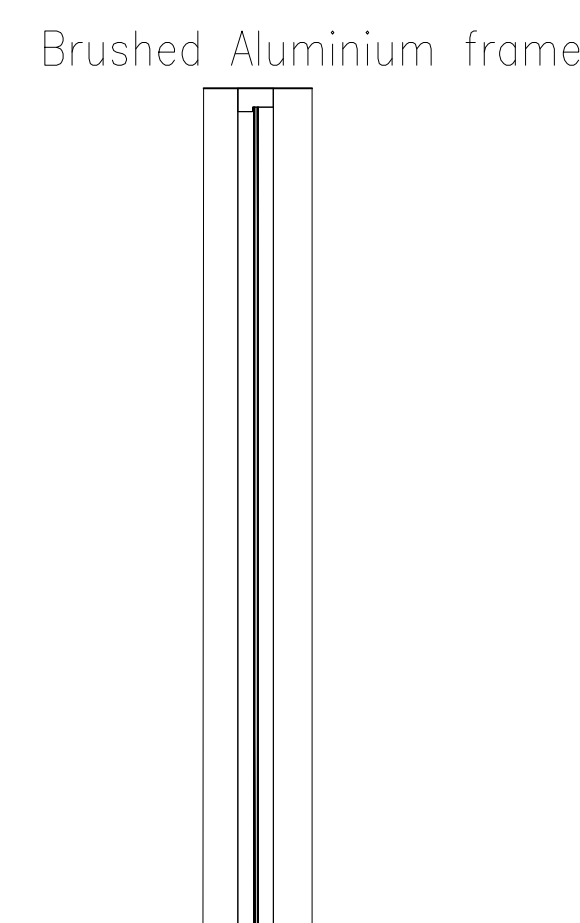
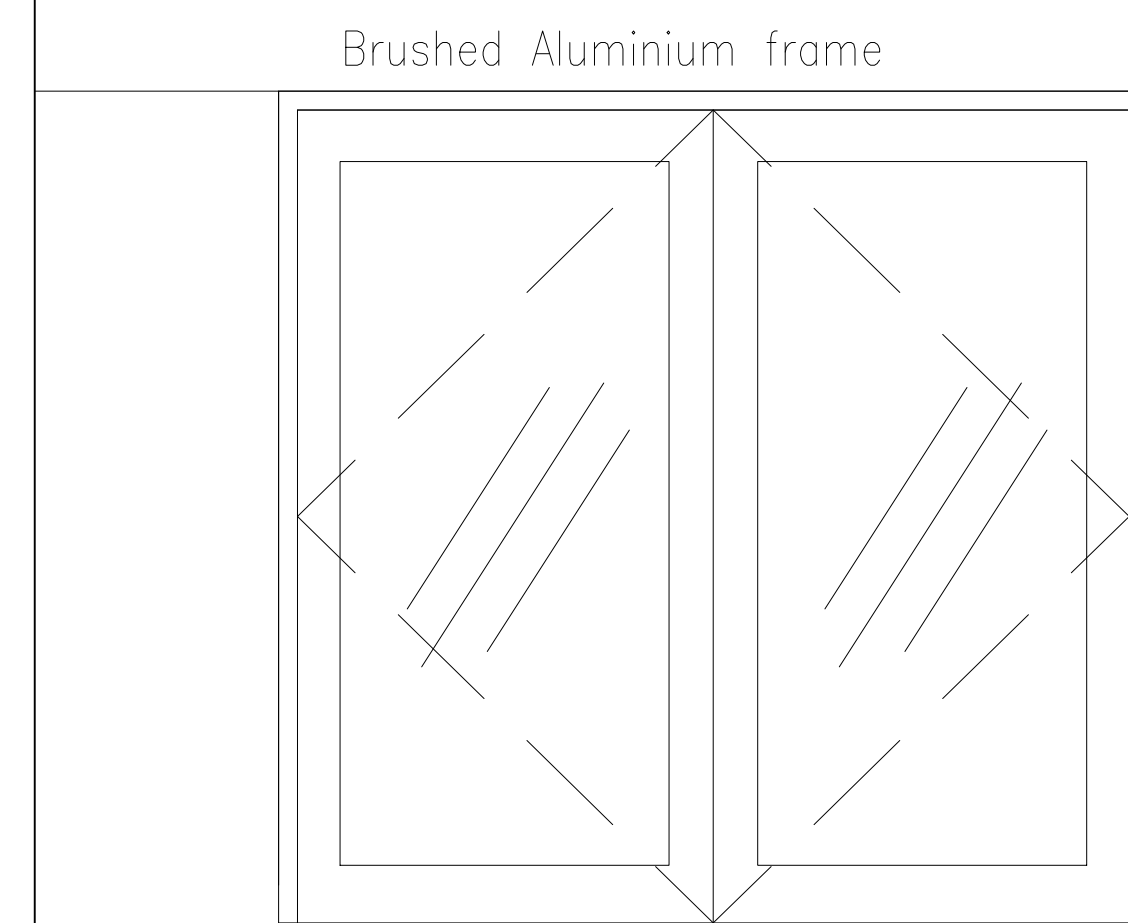
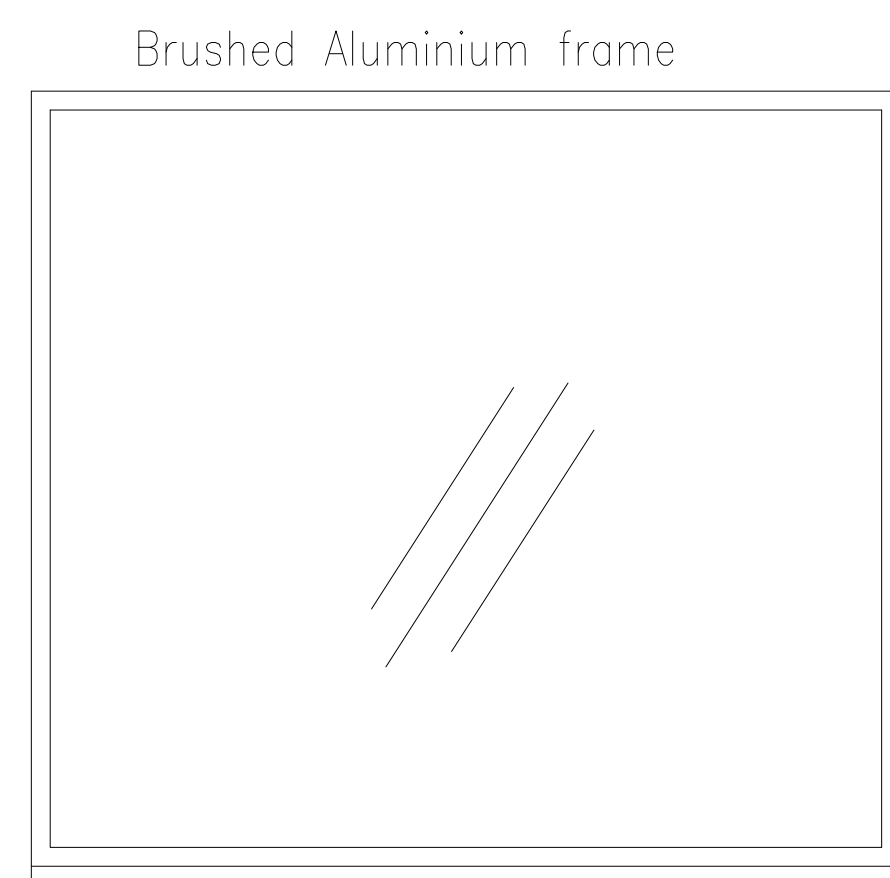
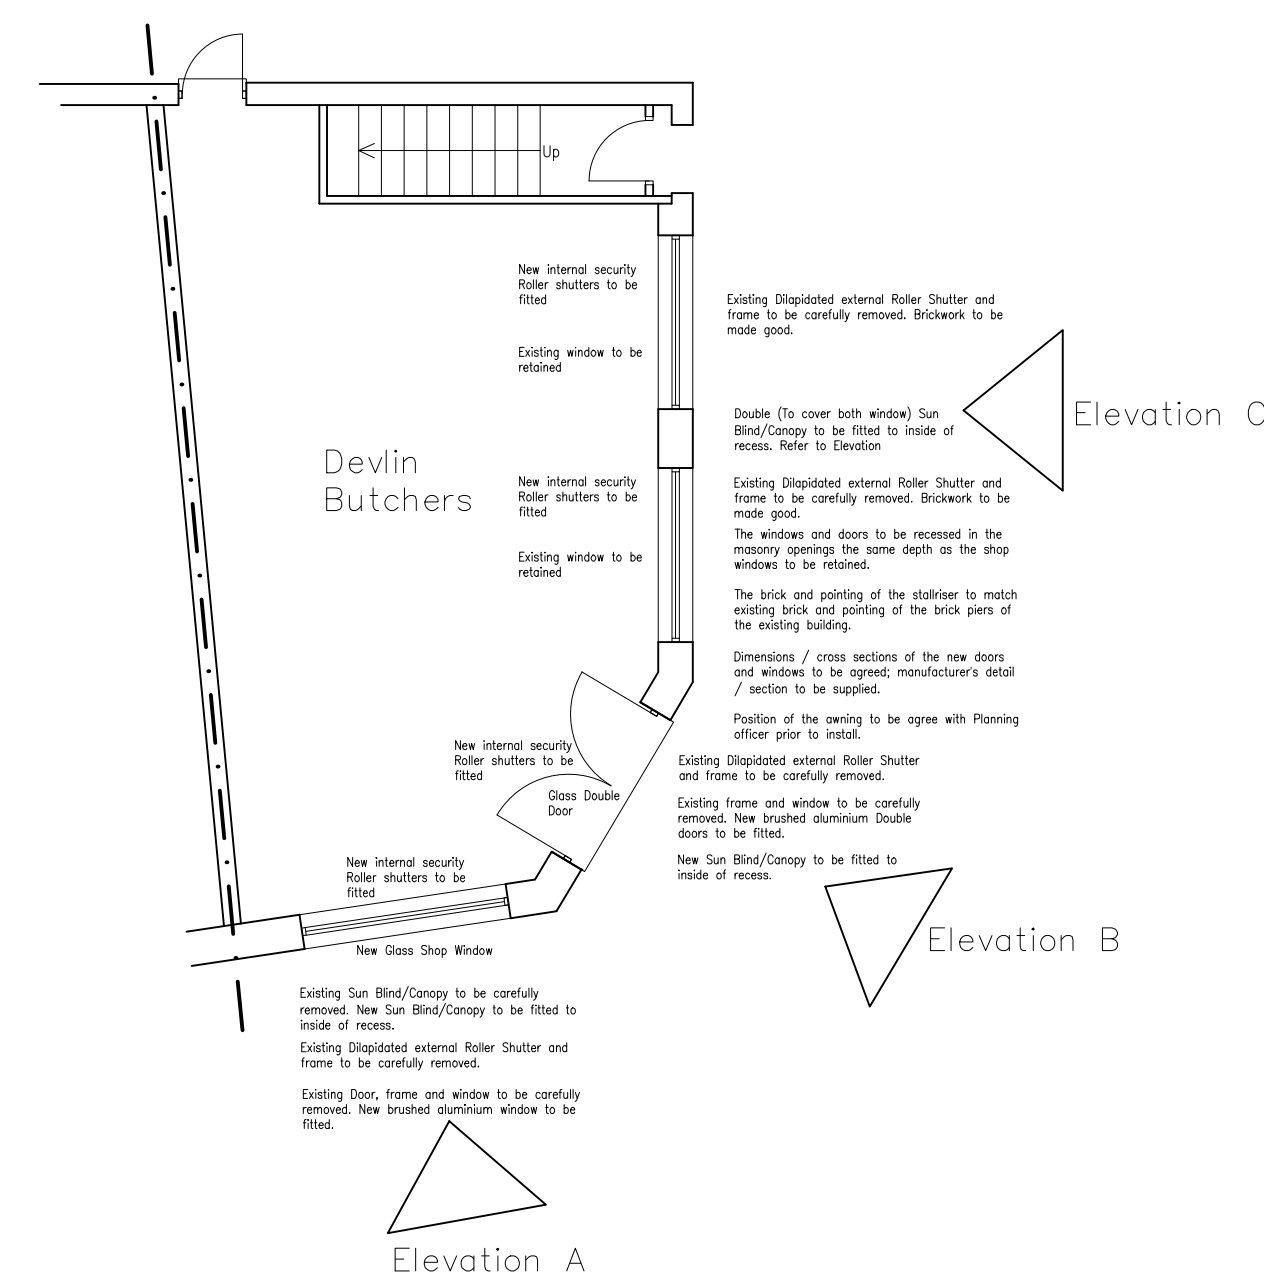
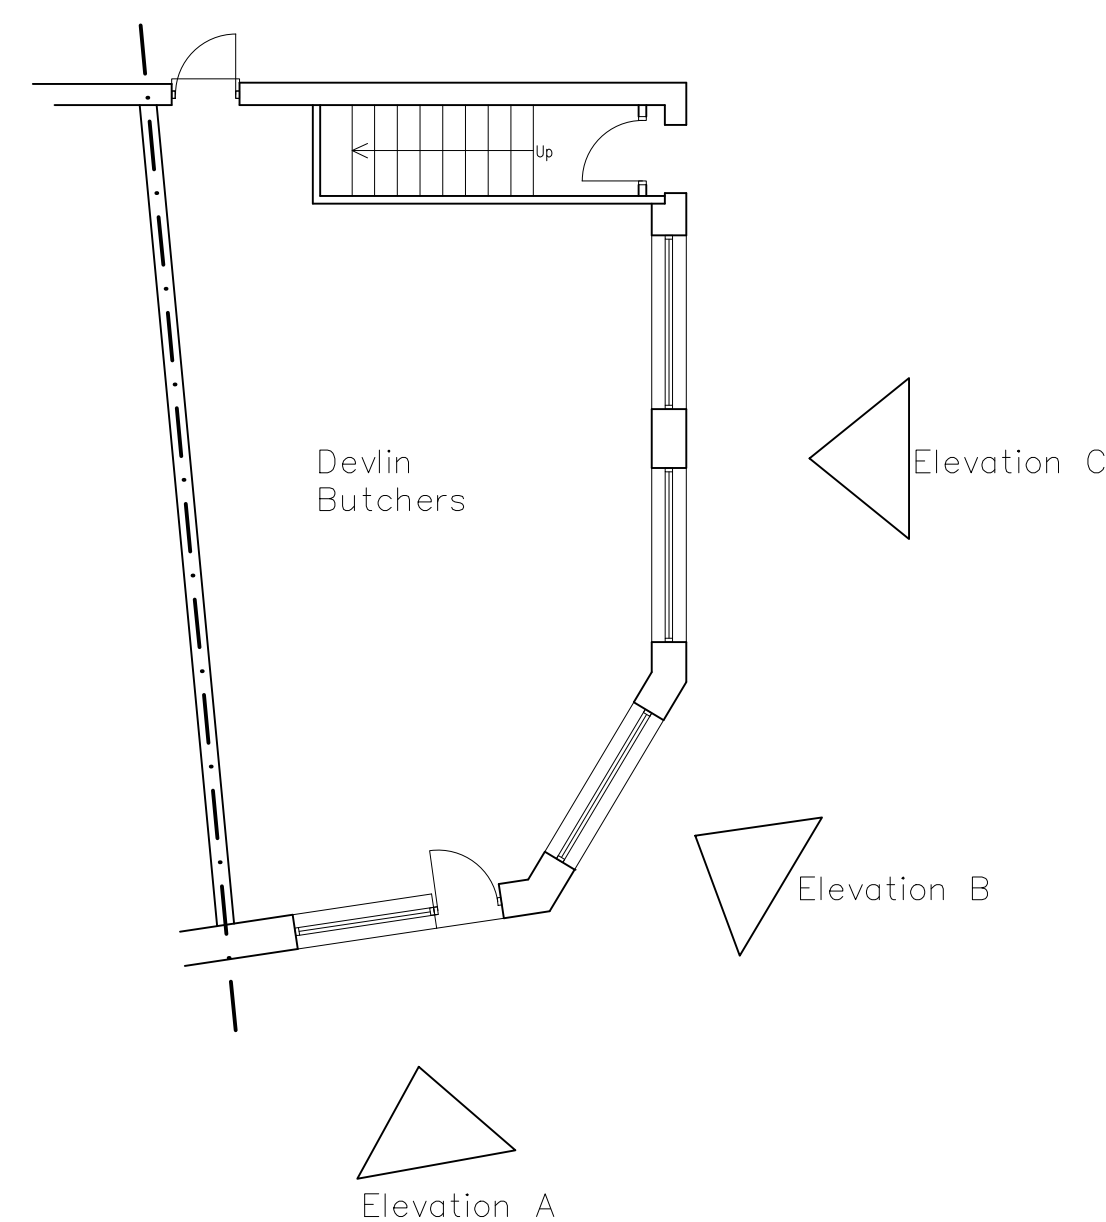
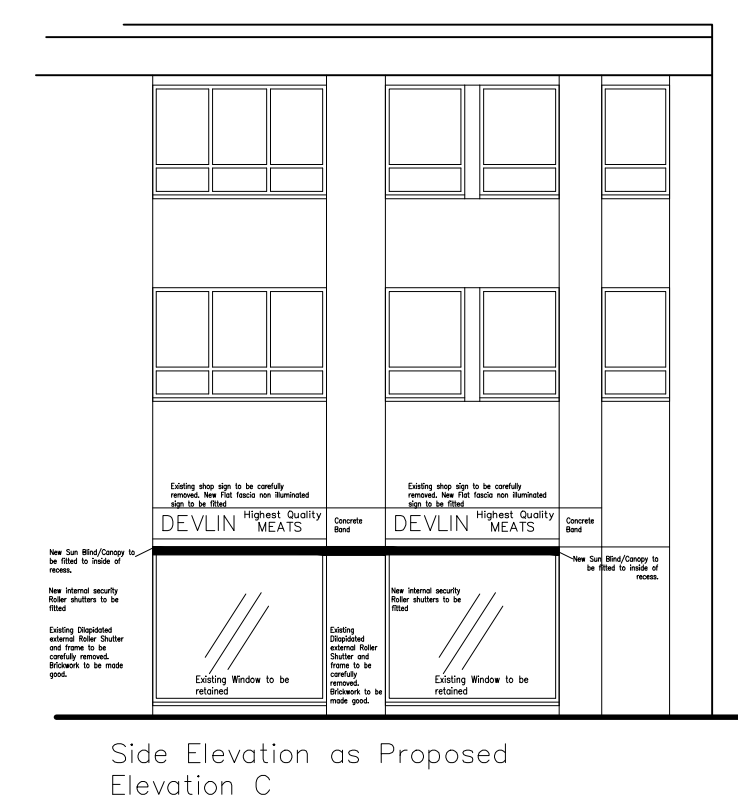
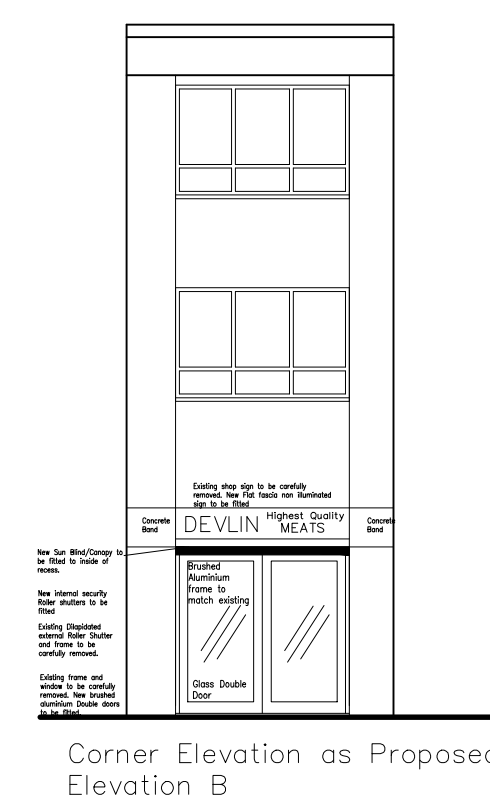
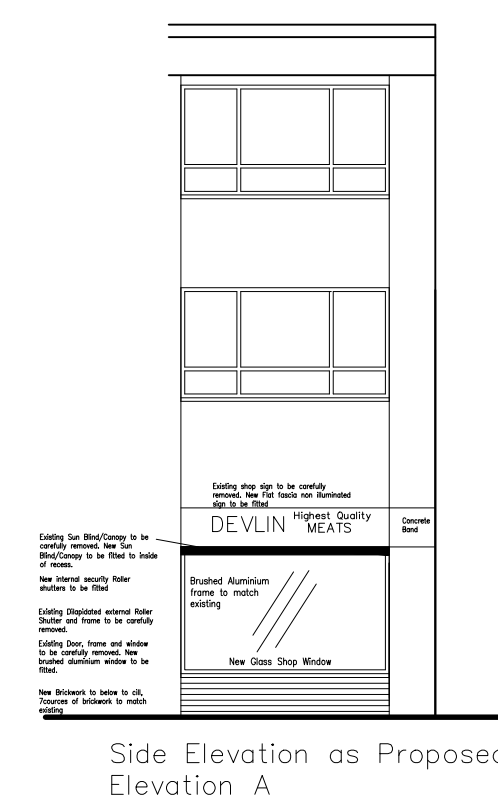
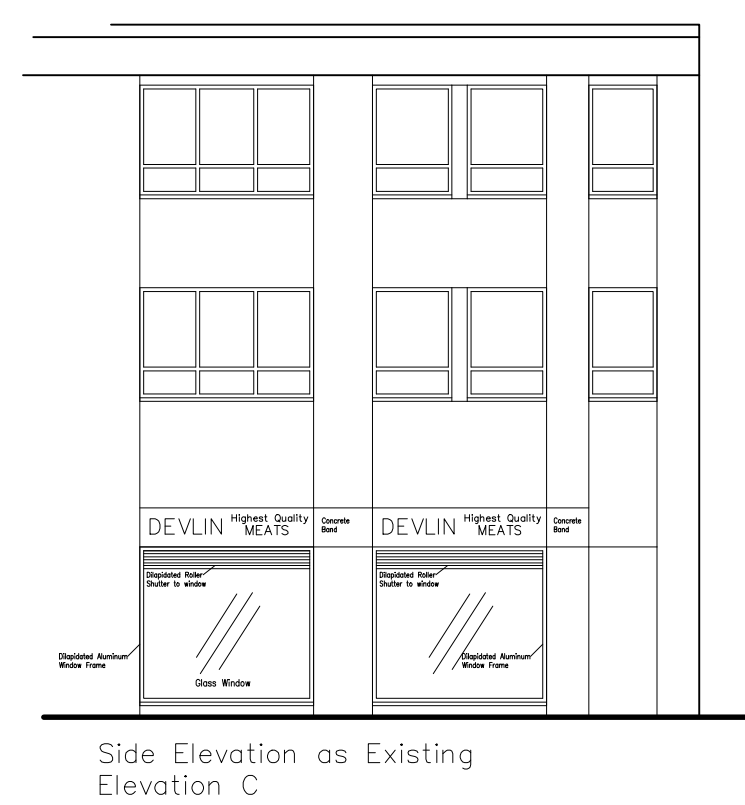


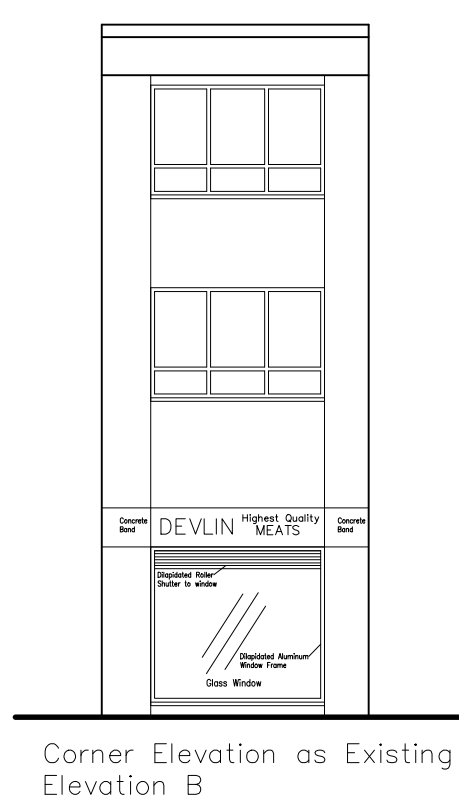

C	31.10.21	Canopy revised. Door/window details added
B	31.5.21	General Revisions
A	13.3.21	Scale Bar added
REV.	DATE	DESCRIPTION

Proposed Shop Front Refurbishment at Devlin Butchers 73 Eccleston St, Prescott for Mr Devlin

PLANS AND ELEVATIONS AS EXISTING AND PROPOSED

PLANNING DRAWING	
SCALE 1:100	DATE 28.01.21
DRAWN J.B	

DRAWING NO.	REV.
2021/0018/0001	C