

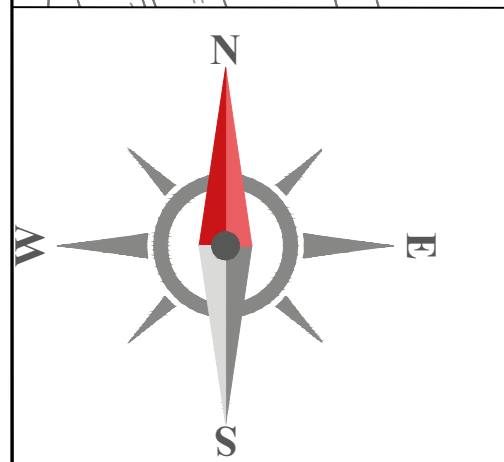


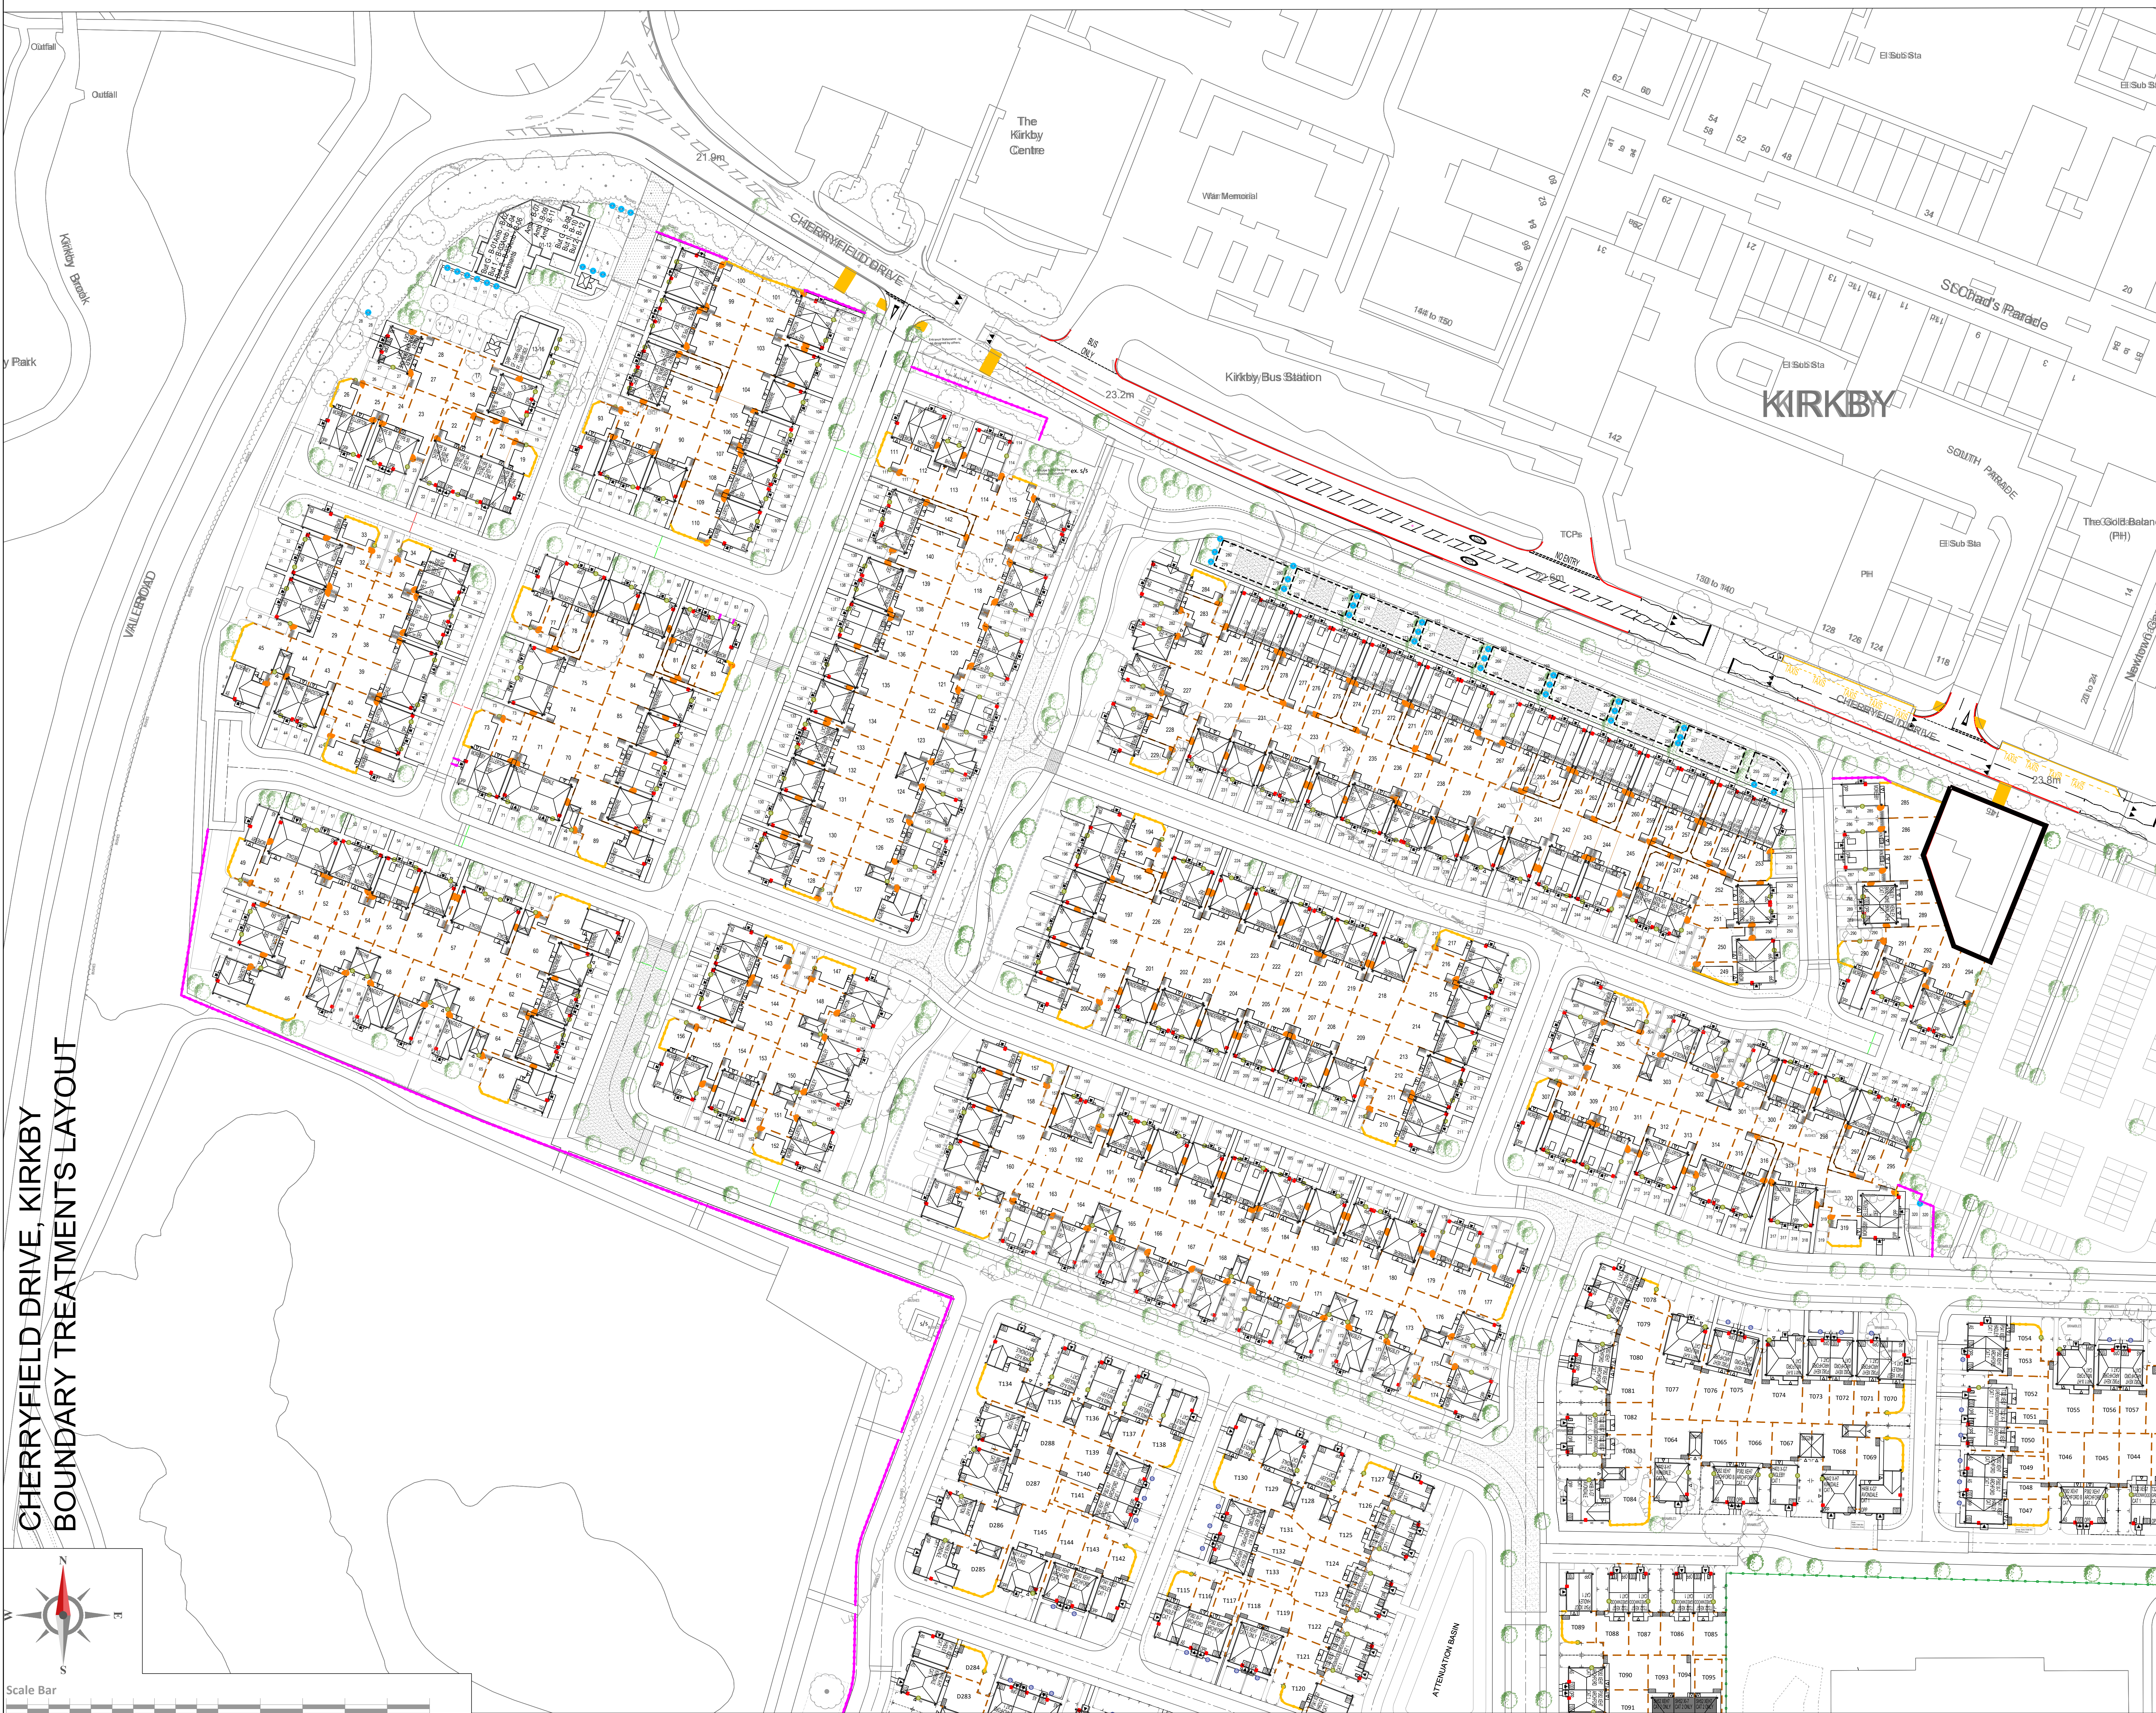

CHERRYFIELD DRIVE, KIRKBY BOUNDARY TREATMENTS LAYOUT

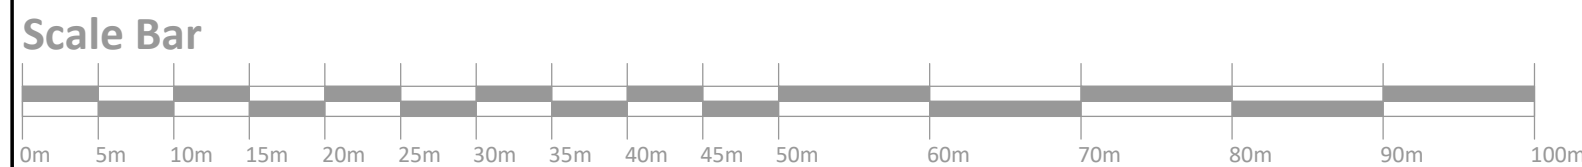

Key:

- 1800mm close boarded fences
- 1800mm Brick Screen Wall
- 450mm high timber knee rail
- 1m high acoustic fence
- 1800mm High Timber Gate

02	Updated layout to latest revision 21	10.10.24	CL
01	Updated layout to latest revision	13.03.24	JSM
Revision	Description	Date	Design By
Project: Cherryfield Drive, Kirkby			
Boundary Treatments Layout			
Sheet 2 of 3 (Barratt)			
GUD	09.10.23	1:500 @ A0	02
XXXX - BAH -	XX	- XX - DR - UD -	203250
Do not scale from this drawing. Work to given dimensions only. Any discrepancies are to be reported to Originator.			
© Barratt Homes Ltd.			