


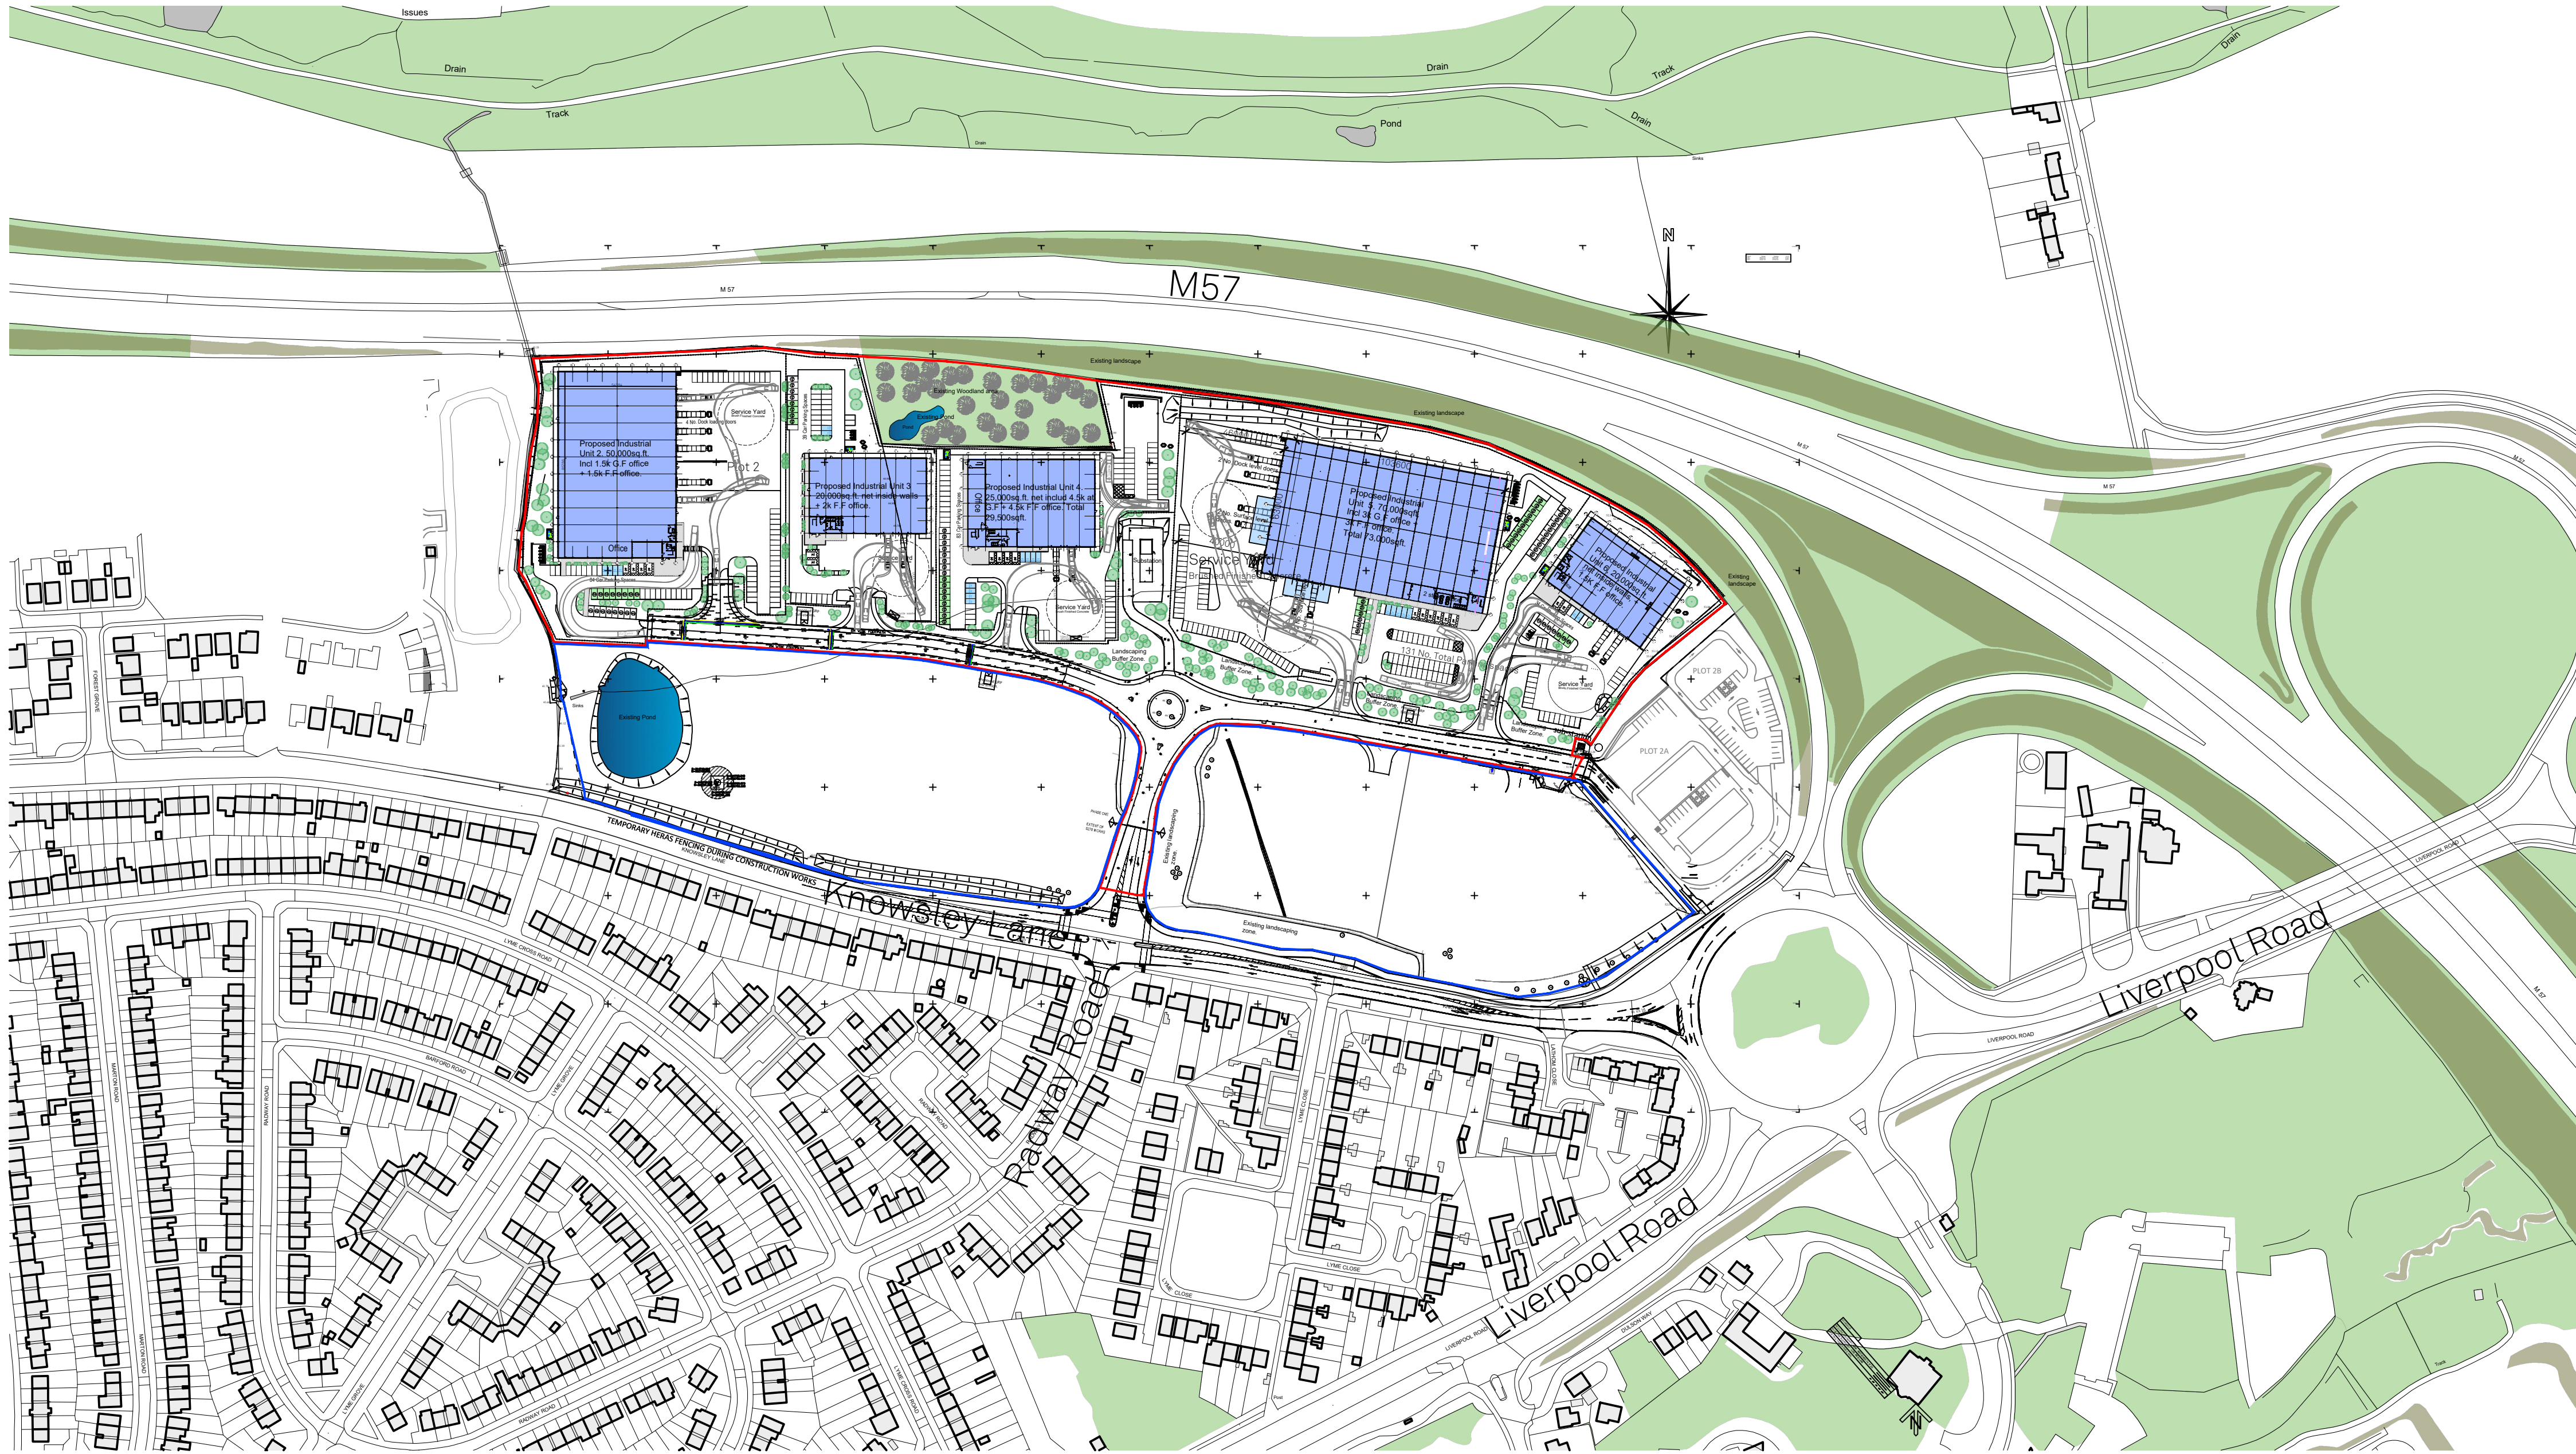

Ordnance Survey. © Crown Copyright 2021. All rights reserved. Licence number 100022402

COPYRIGHT RESERVED

Notes

Revisions

Rev	Date	Description
A	16.6.23	Updated with latest site layout plan.

BUILDING MANAGEMENT SERVICES LTD

Huddersfield Road
Elland, West Yorkshire
HX5 9BW
TELEPHONE : ELLAND (01422) 371616
FAX No : (01422) 376717
email : mail@bmselland.com

**Building
Management
Services**

Client

CDP Limited

Project

Proposed mixed use site,
Knowsley Lane.
Earlsfield.

Sheet

Location plan

Drawn	DCH	Date	15.6.23
Scale	1:2000 @ A1.		
Status	Planning		
Drawing No.	M3167-108	Revision	Rev A