


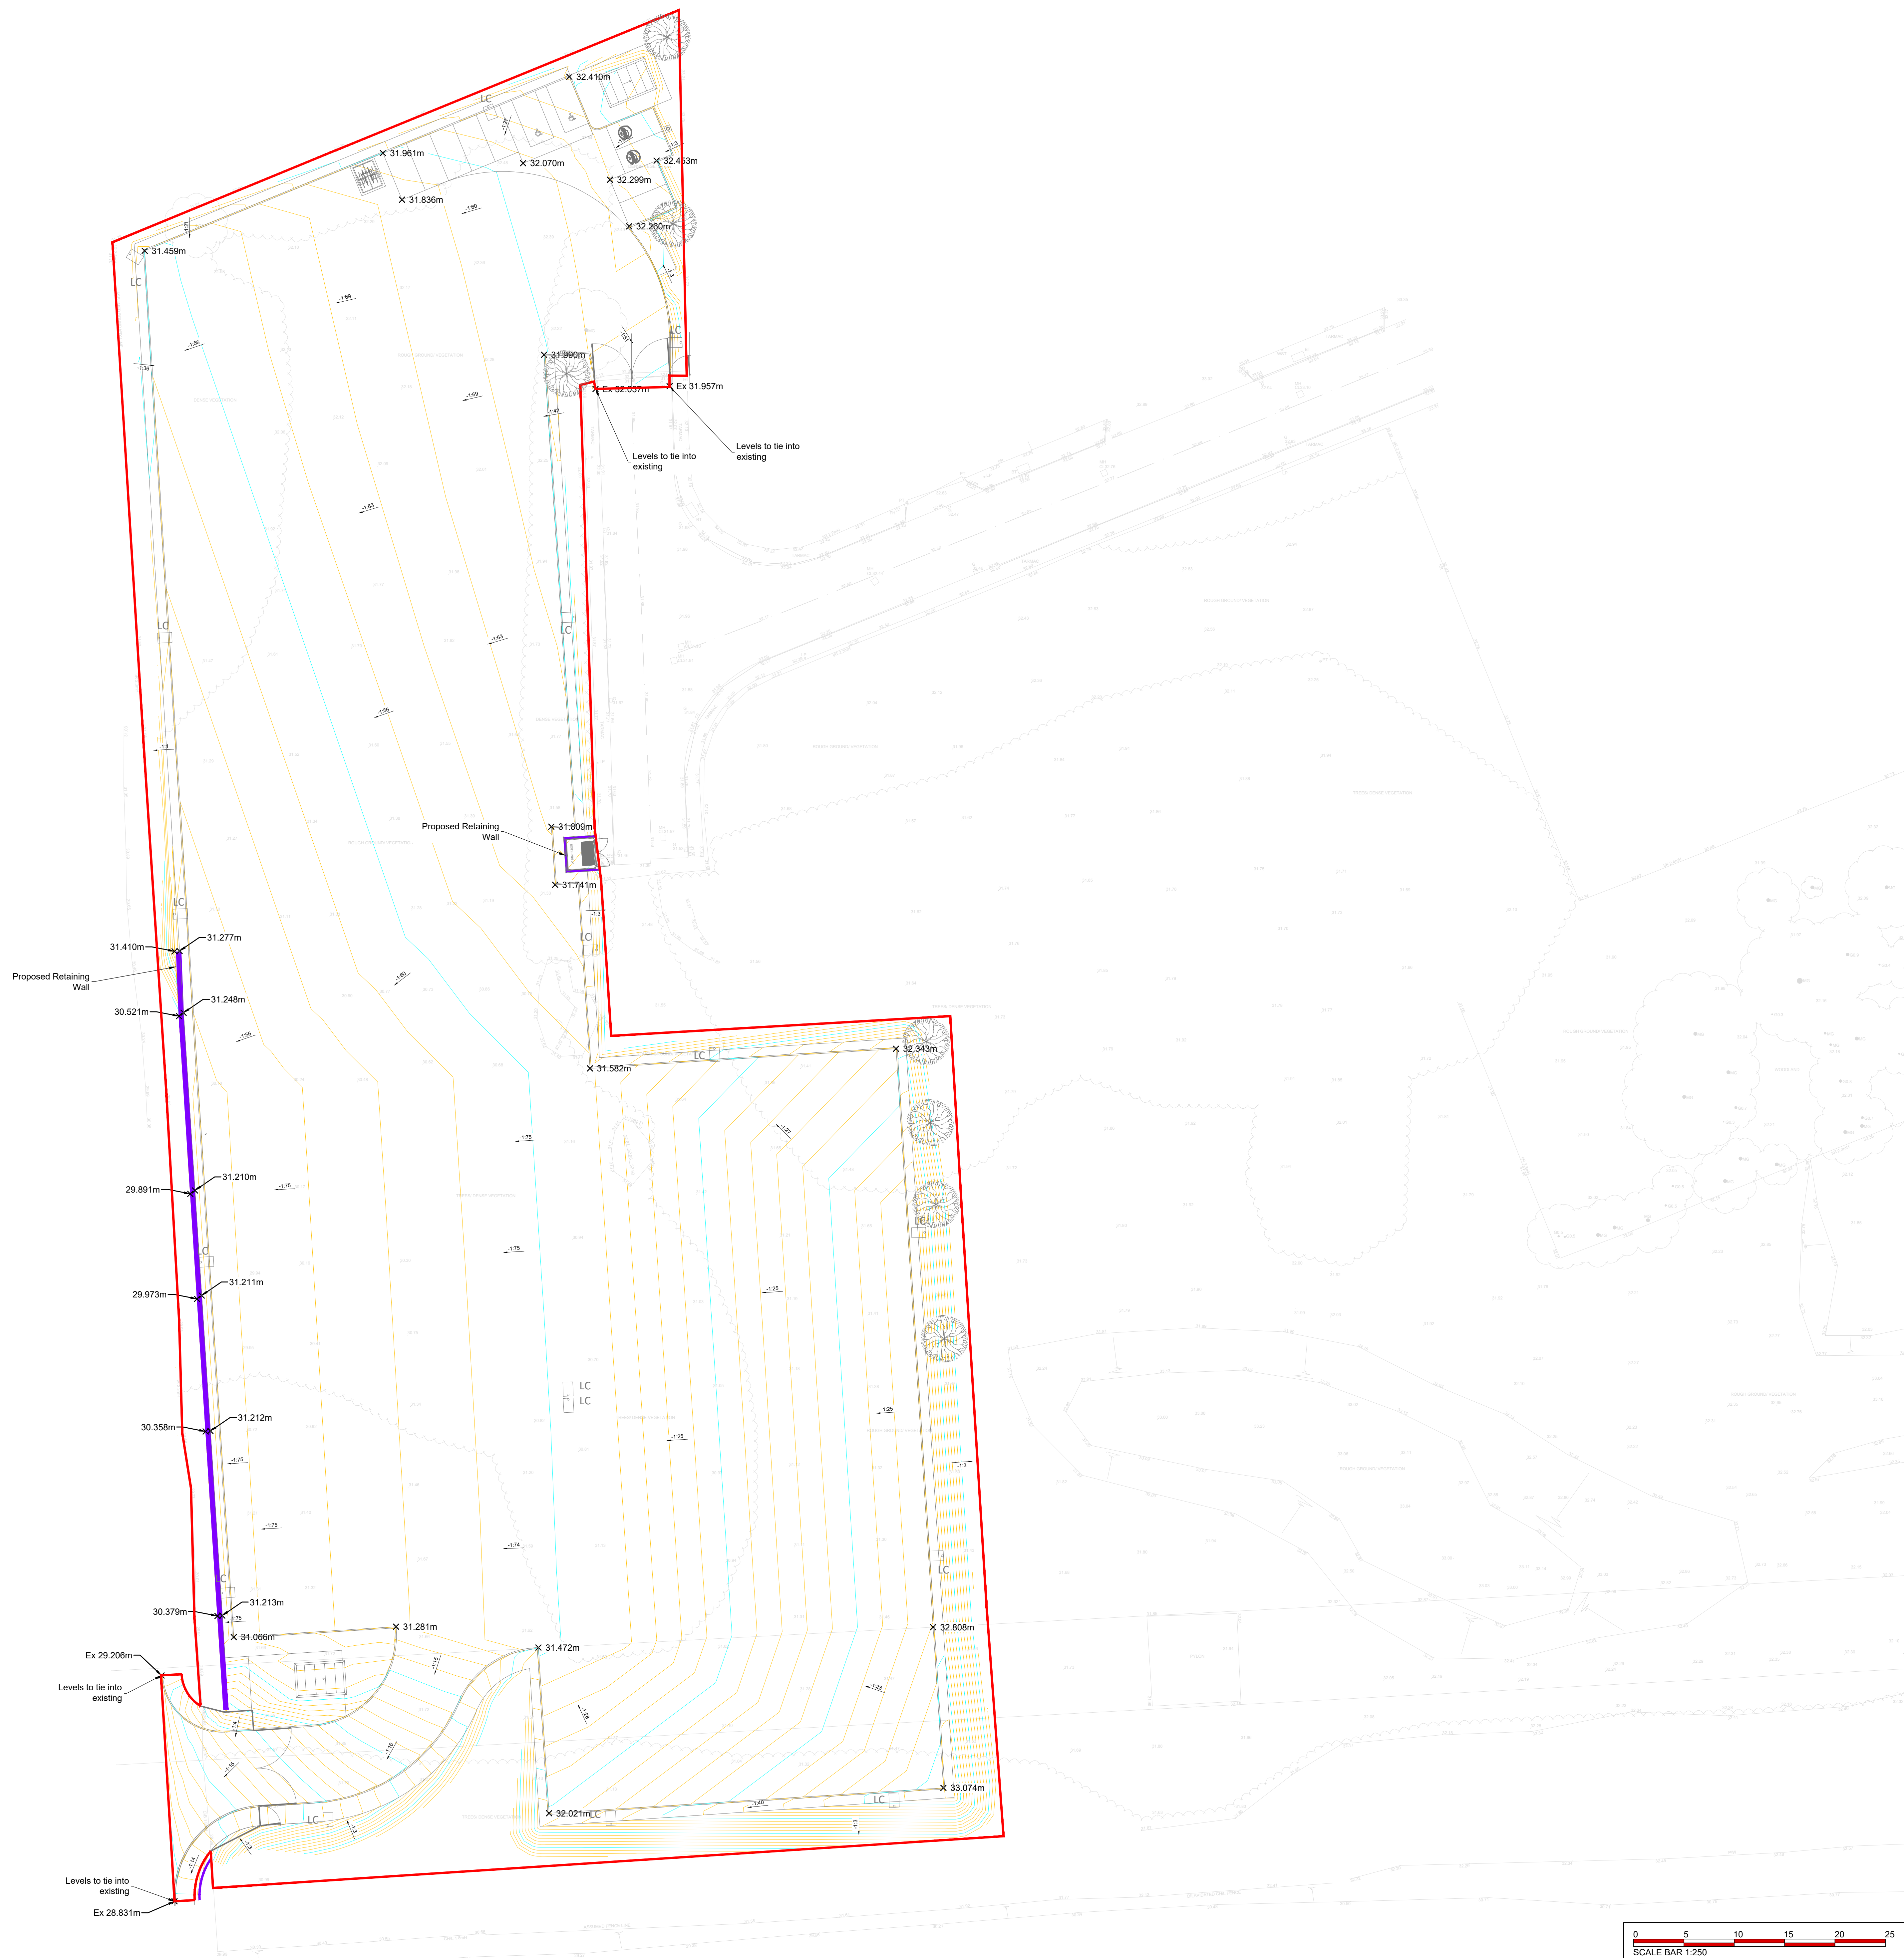

Retaining Wall

--	--