


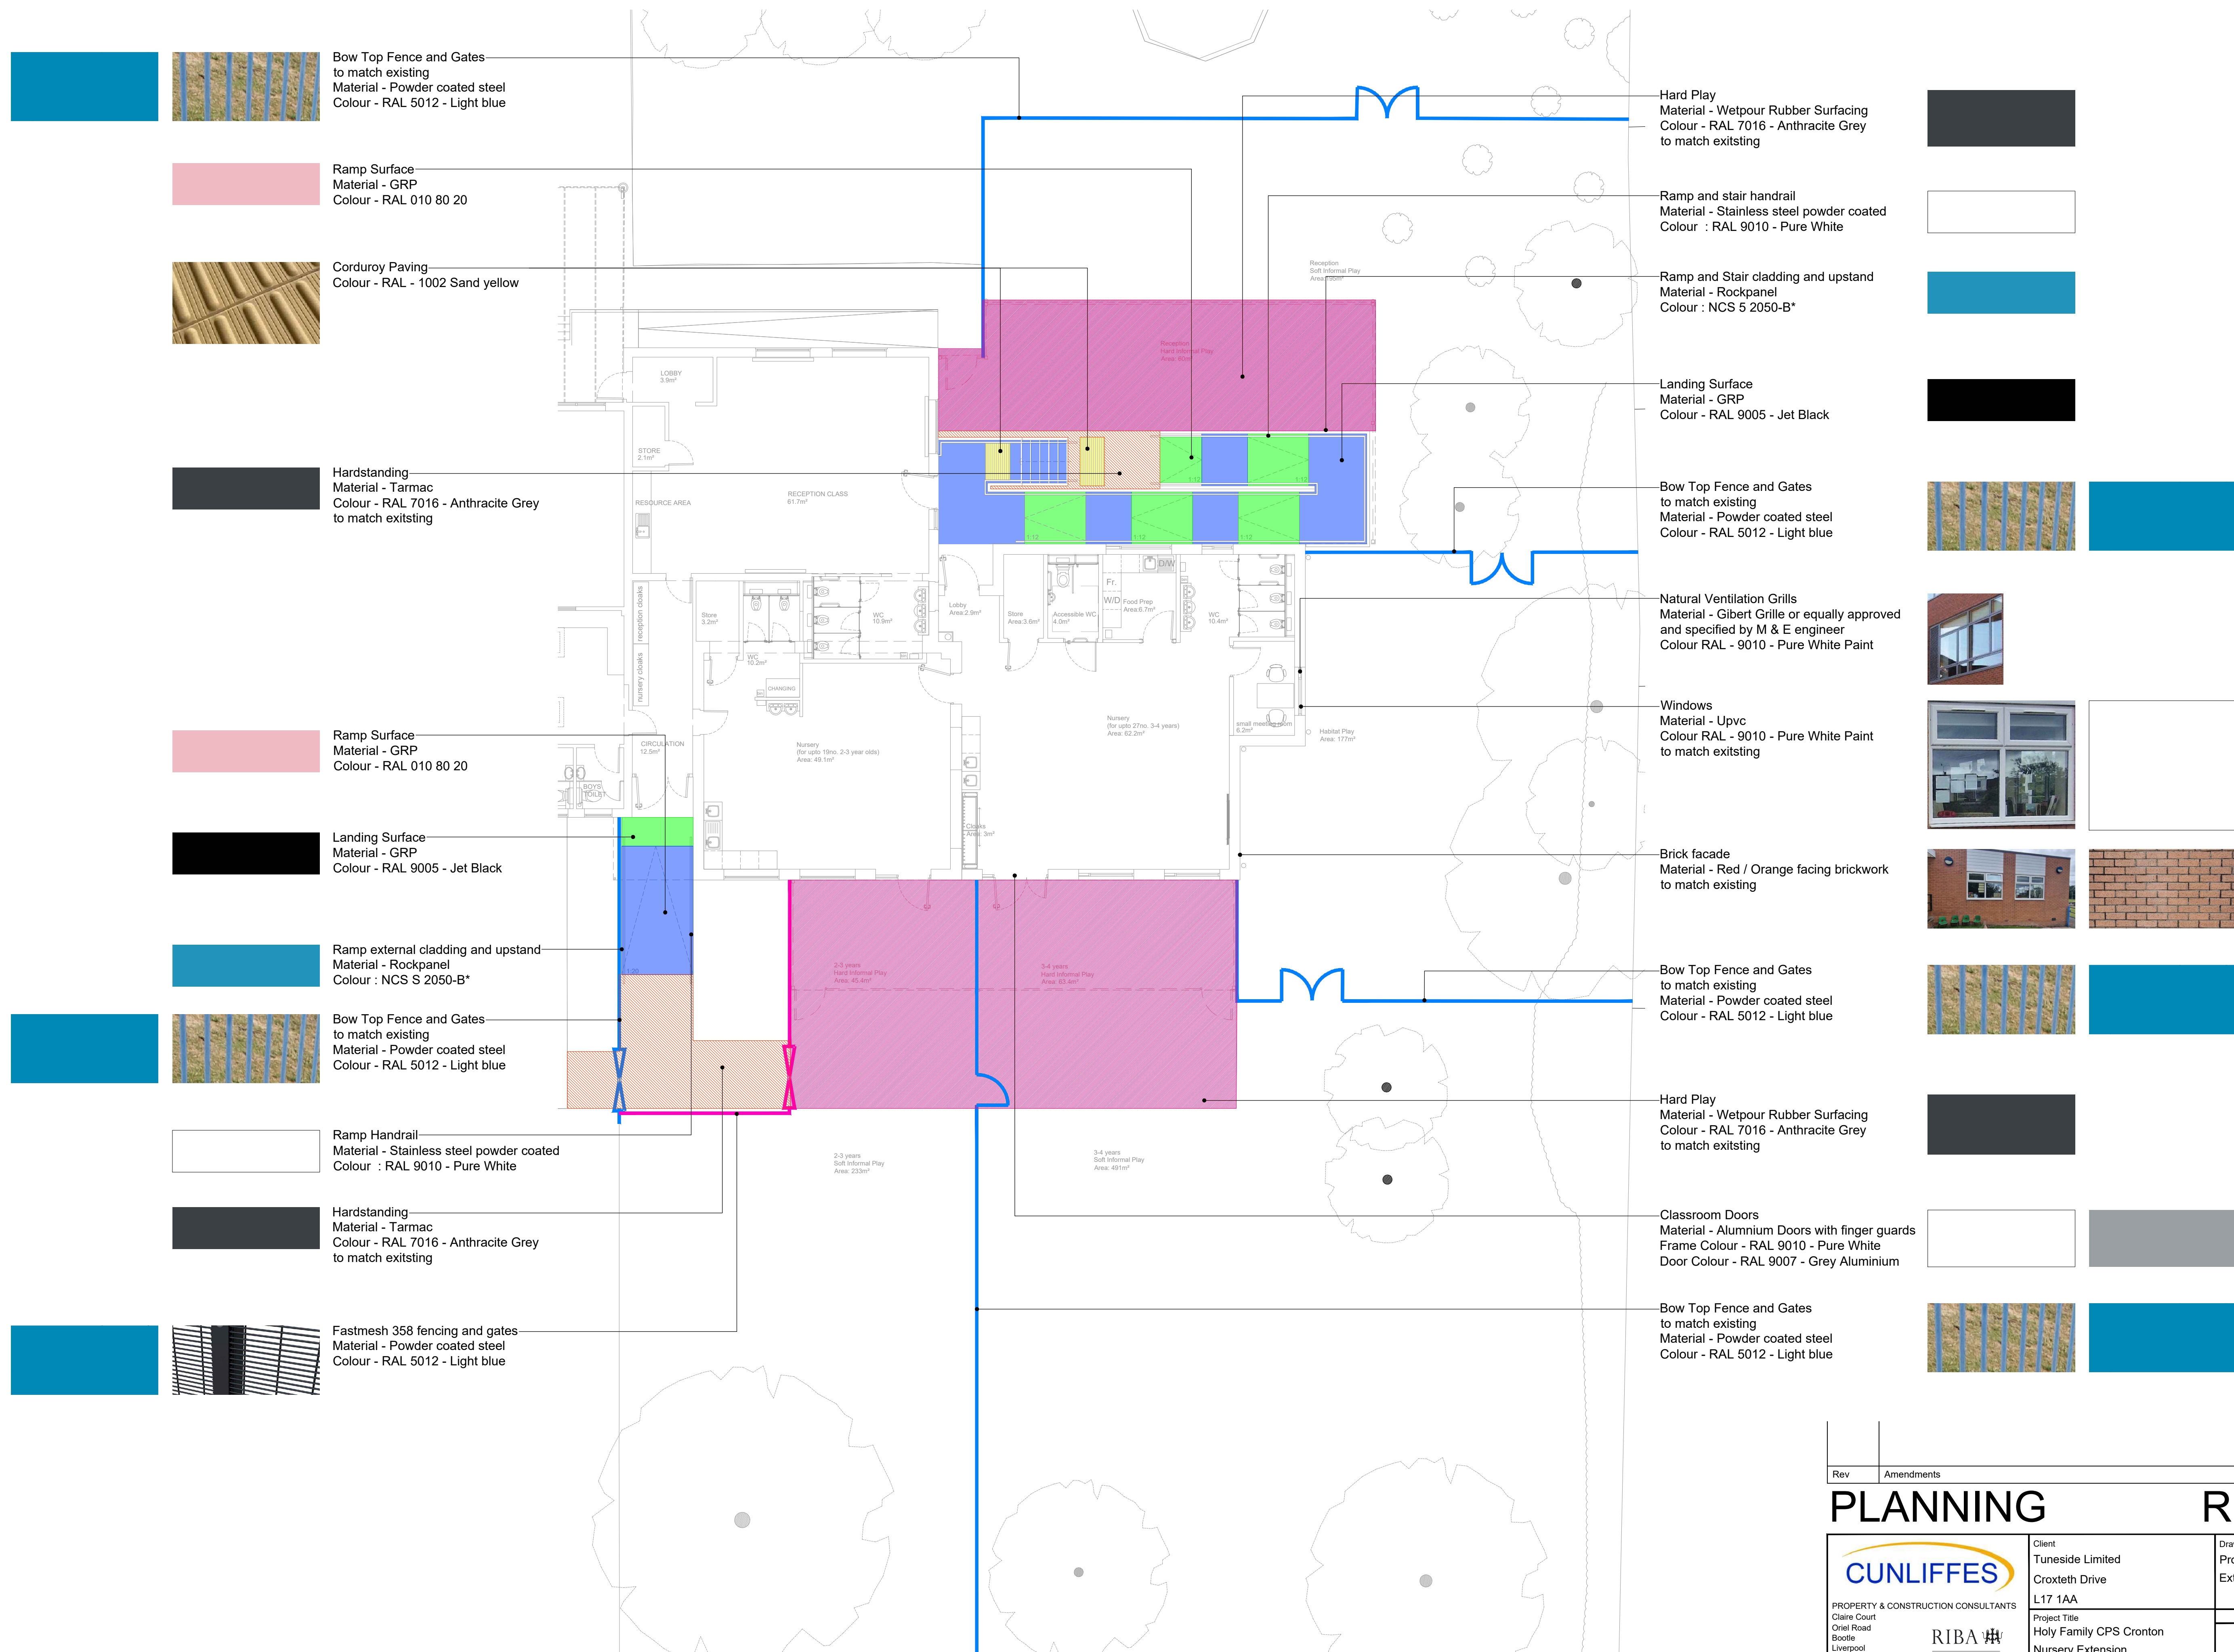

Proposed Materials Ground Floor Layout Plan

Scale 1:100

[illegible]