


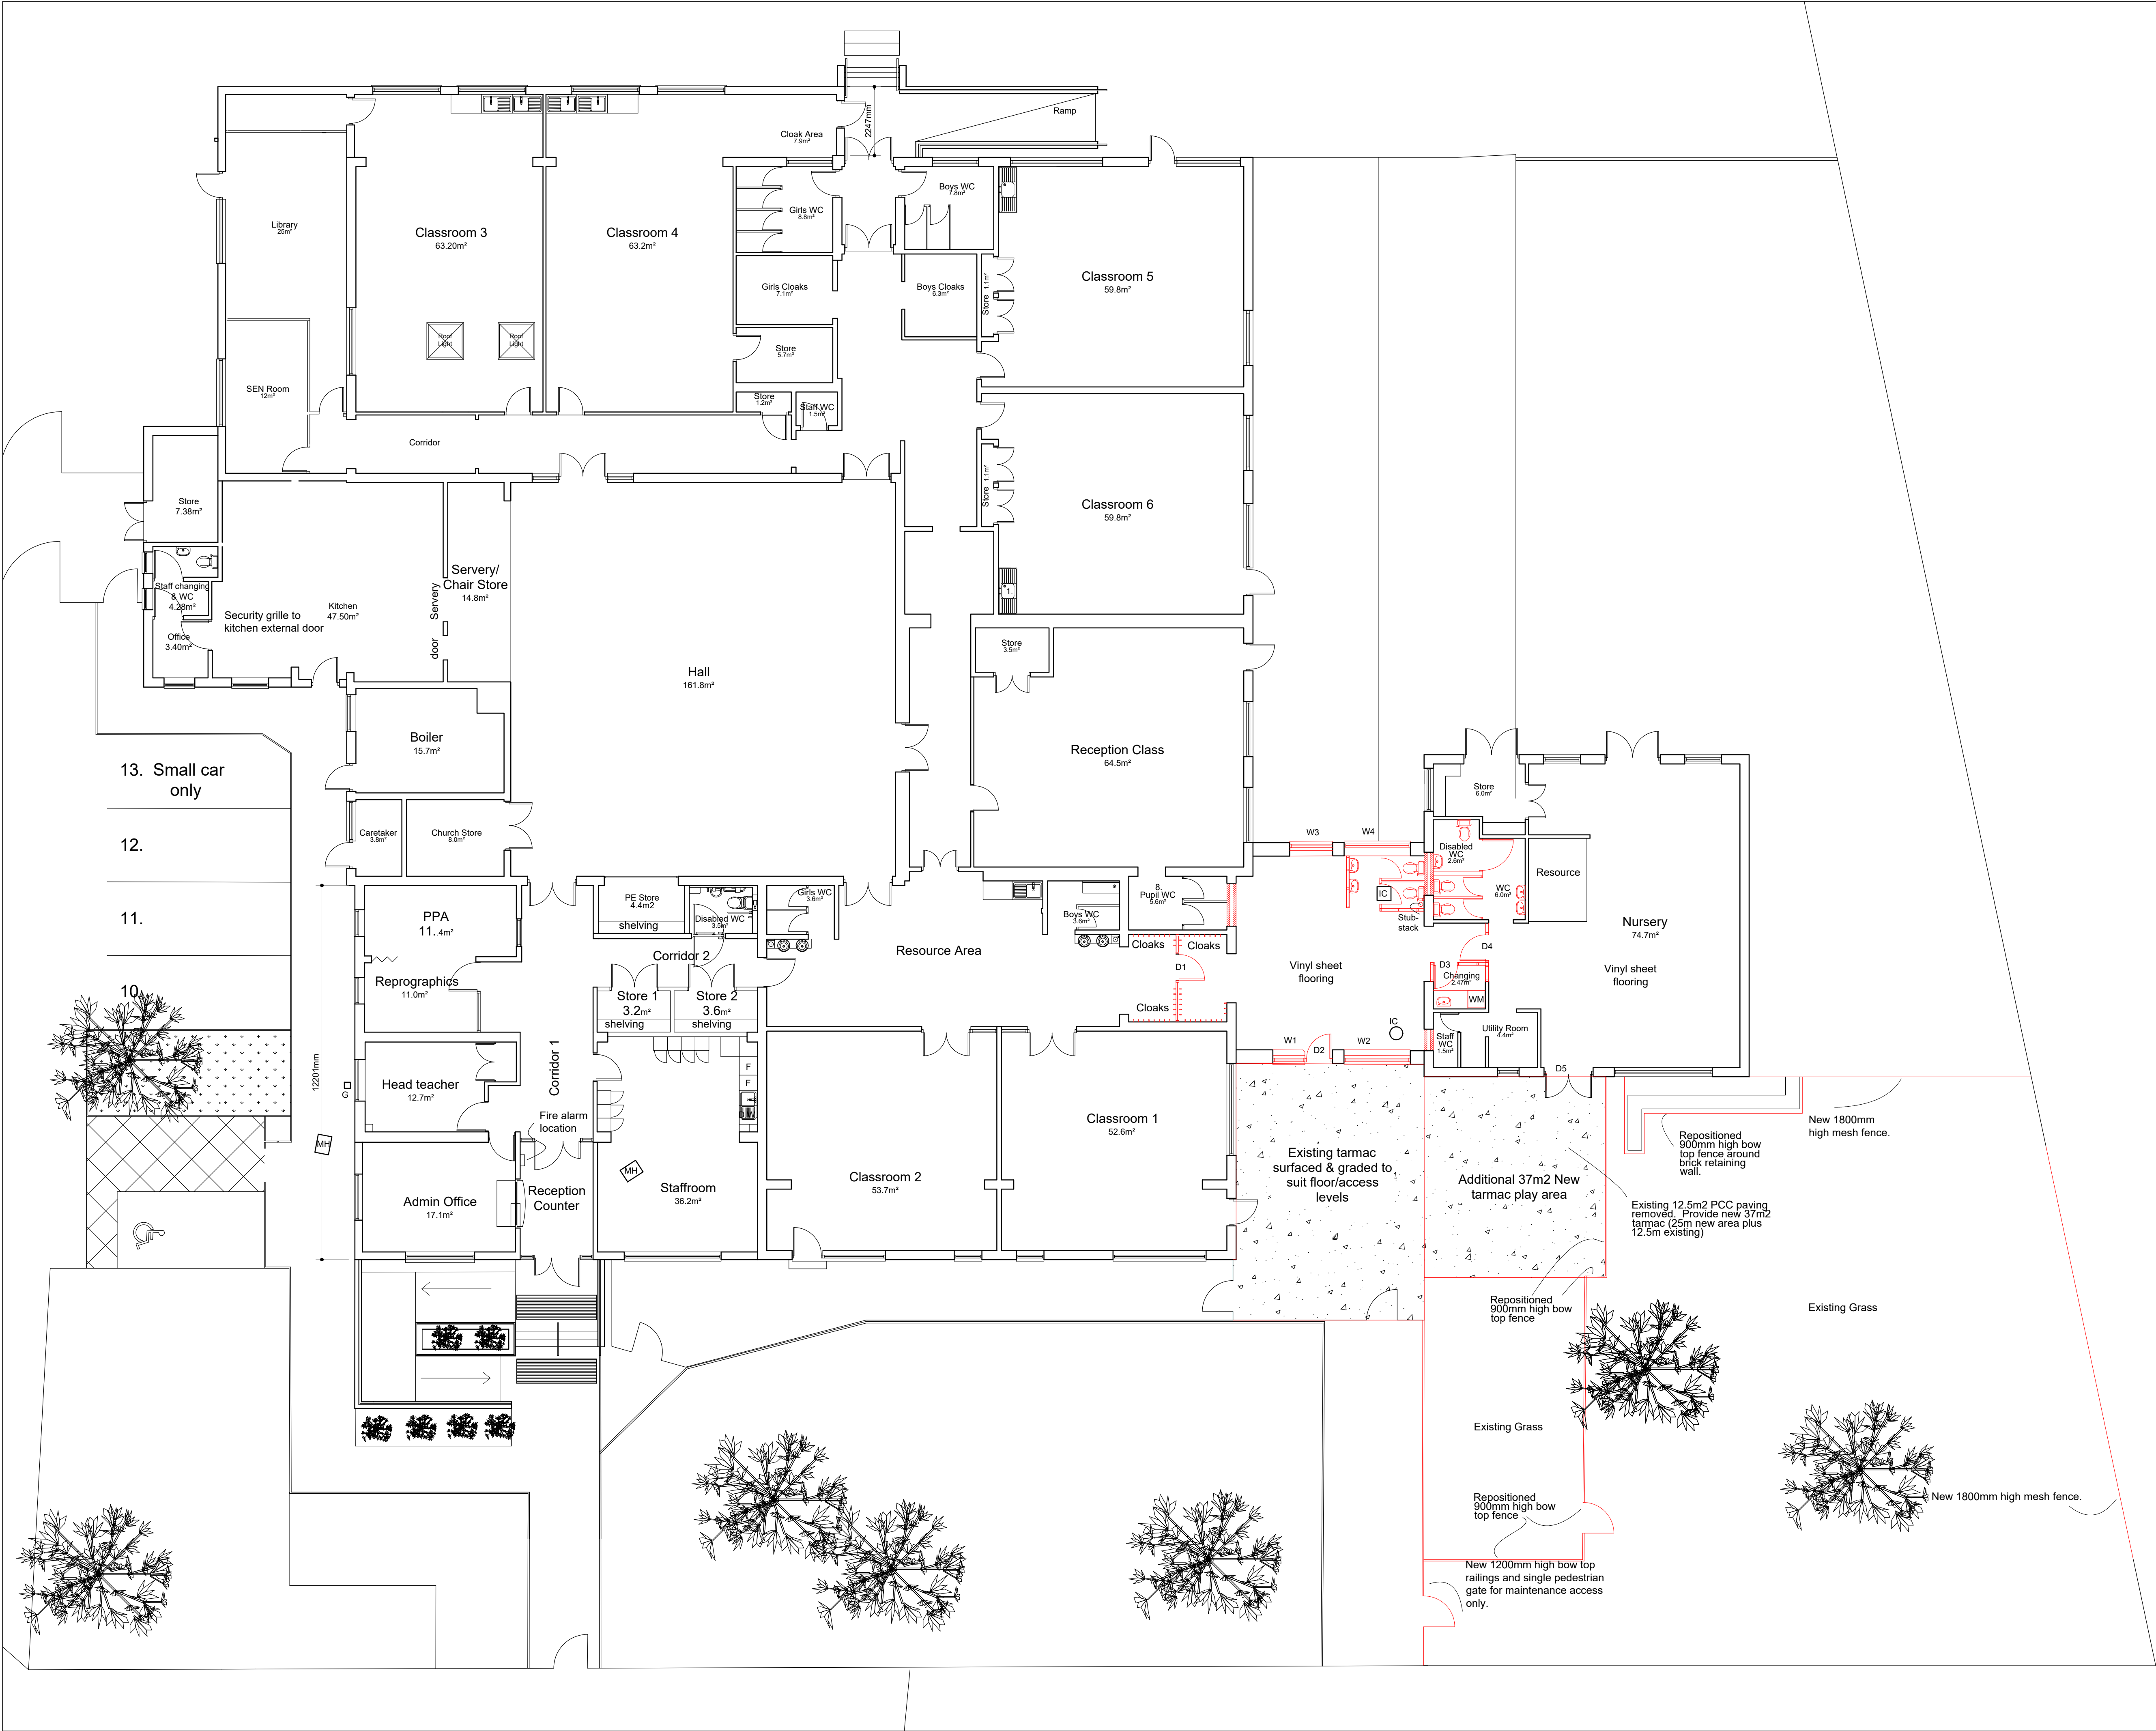

NOTES:

LEGEND:

Rev	Date	Description	Drawn	Check	Approv
B	12-5-25	Tarmac area amended to suit PP	gw	gw	gw
A	28-4-25	Internal Alterations to "Extension"	gw	gw	gw

Client
The Board of Governors
Cronton C of E Primary School

PROJECT:
Nursery Extension

Site
Cronton C of E Primary School
Smithy Lane, Cronton, Widnes,
Cheshire. WA8 5DF
0151 424 3881
0151 420 5398
crontonc.de@knowsley.gov.uk
www.cronton.wordpress.com

Client
The Board of Governors
Cronton C of E Primary School
Smithy Lane, Cronton, Widnes,
Cheshire. WA8 5DF
0151 424 3881
0151 420 5398
crontonc.de@knowsley.gov.uk
www.cronton.wordpress.com

ARCADIS Design & Consultancy
for natural and
built assets

Registered office:
ARCADIS House
34 York Way
London
N1 9AB

Coordinating office:
10th Floor
Three Piccadilly Place
Manchester
M1 3BN
Tel: 44 (0)161 245 8700

www.arcadis.com

TITLE:
Proposed Plans

Designed		Signed	Date
Drawn	GW	Signed	Apr '25
Checked	GW	Signed	Apr '25
Approved		Signed	
Scale:	1:100	Datum:	
Original Size:	A1	Grid:	
Suitability Code:		Project Number:	30278811-222

Suitability Description:

Drawing Number: 30278811-222 - 02	Revision: B
--------------------------------------	----------------