




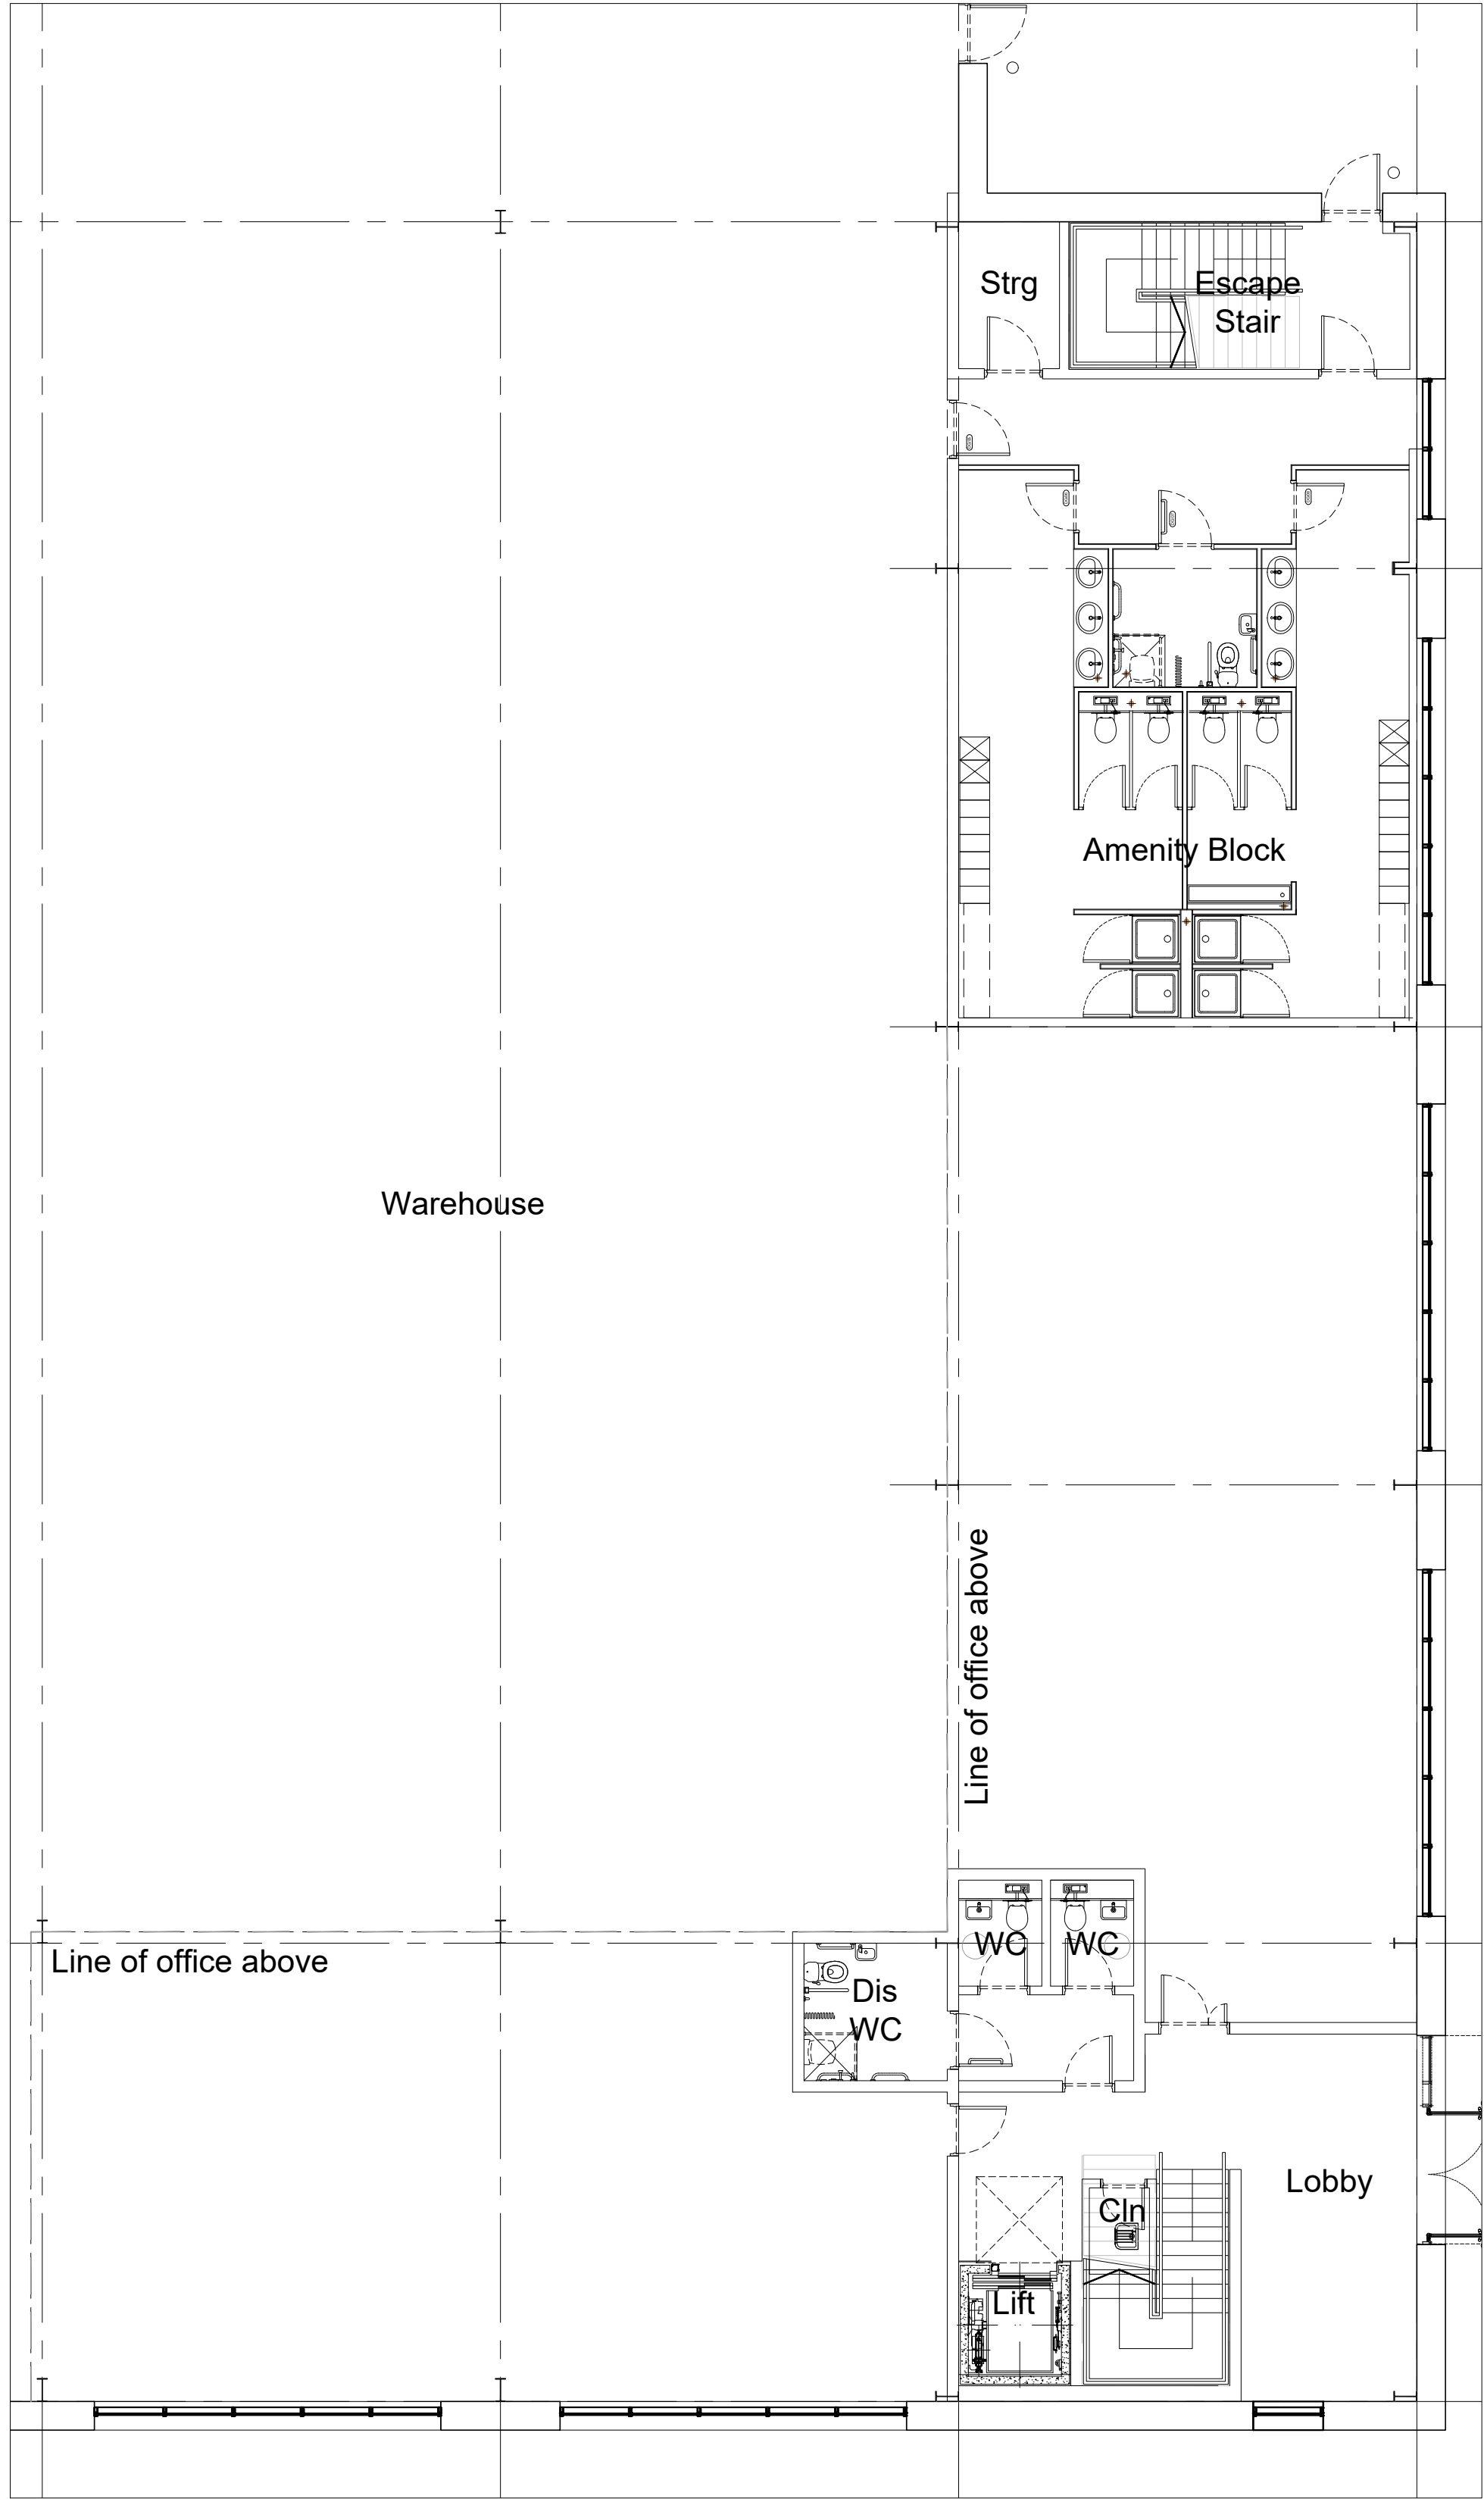

01 Unit 03 GA GF Main Entrance Plan
1:100@A1 / 1:200@A3

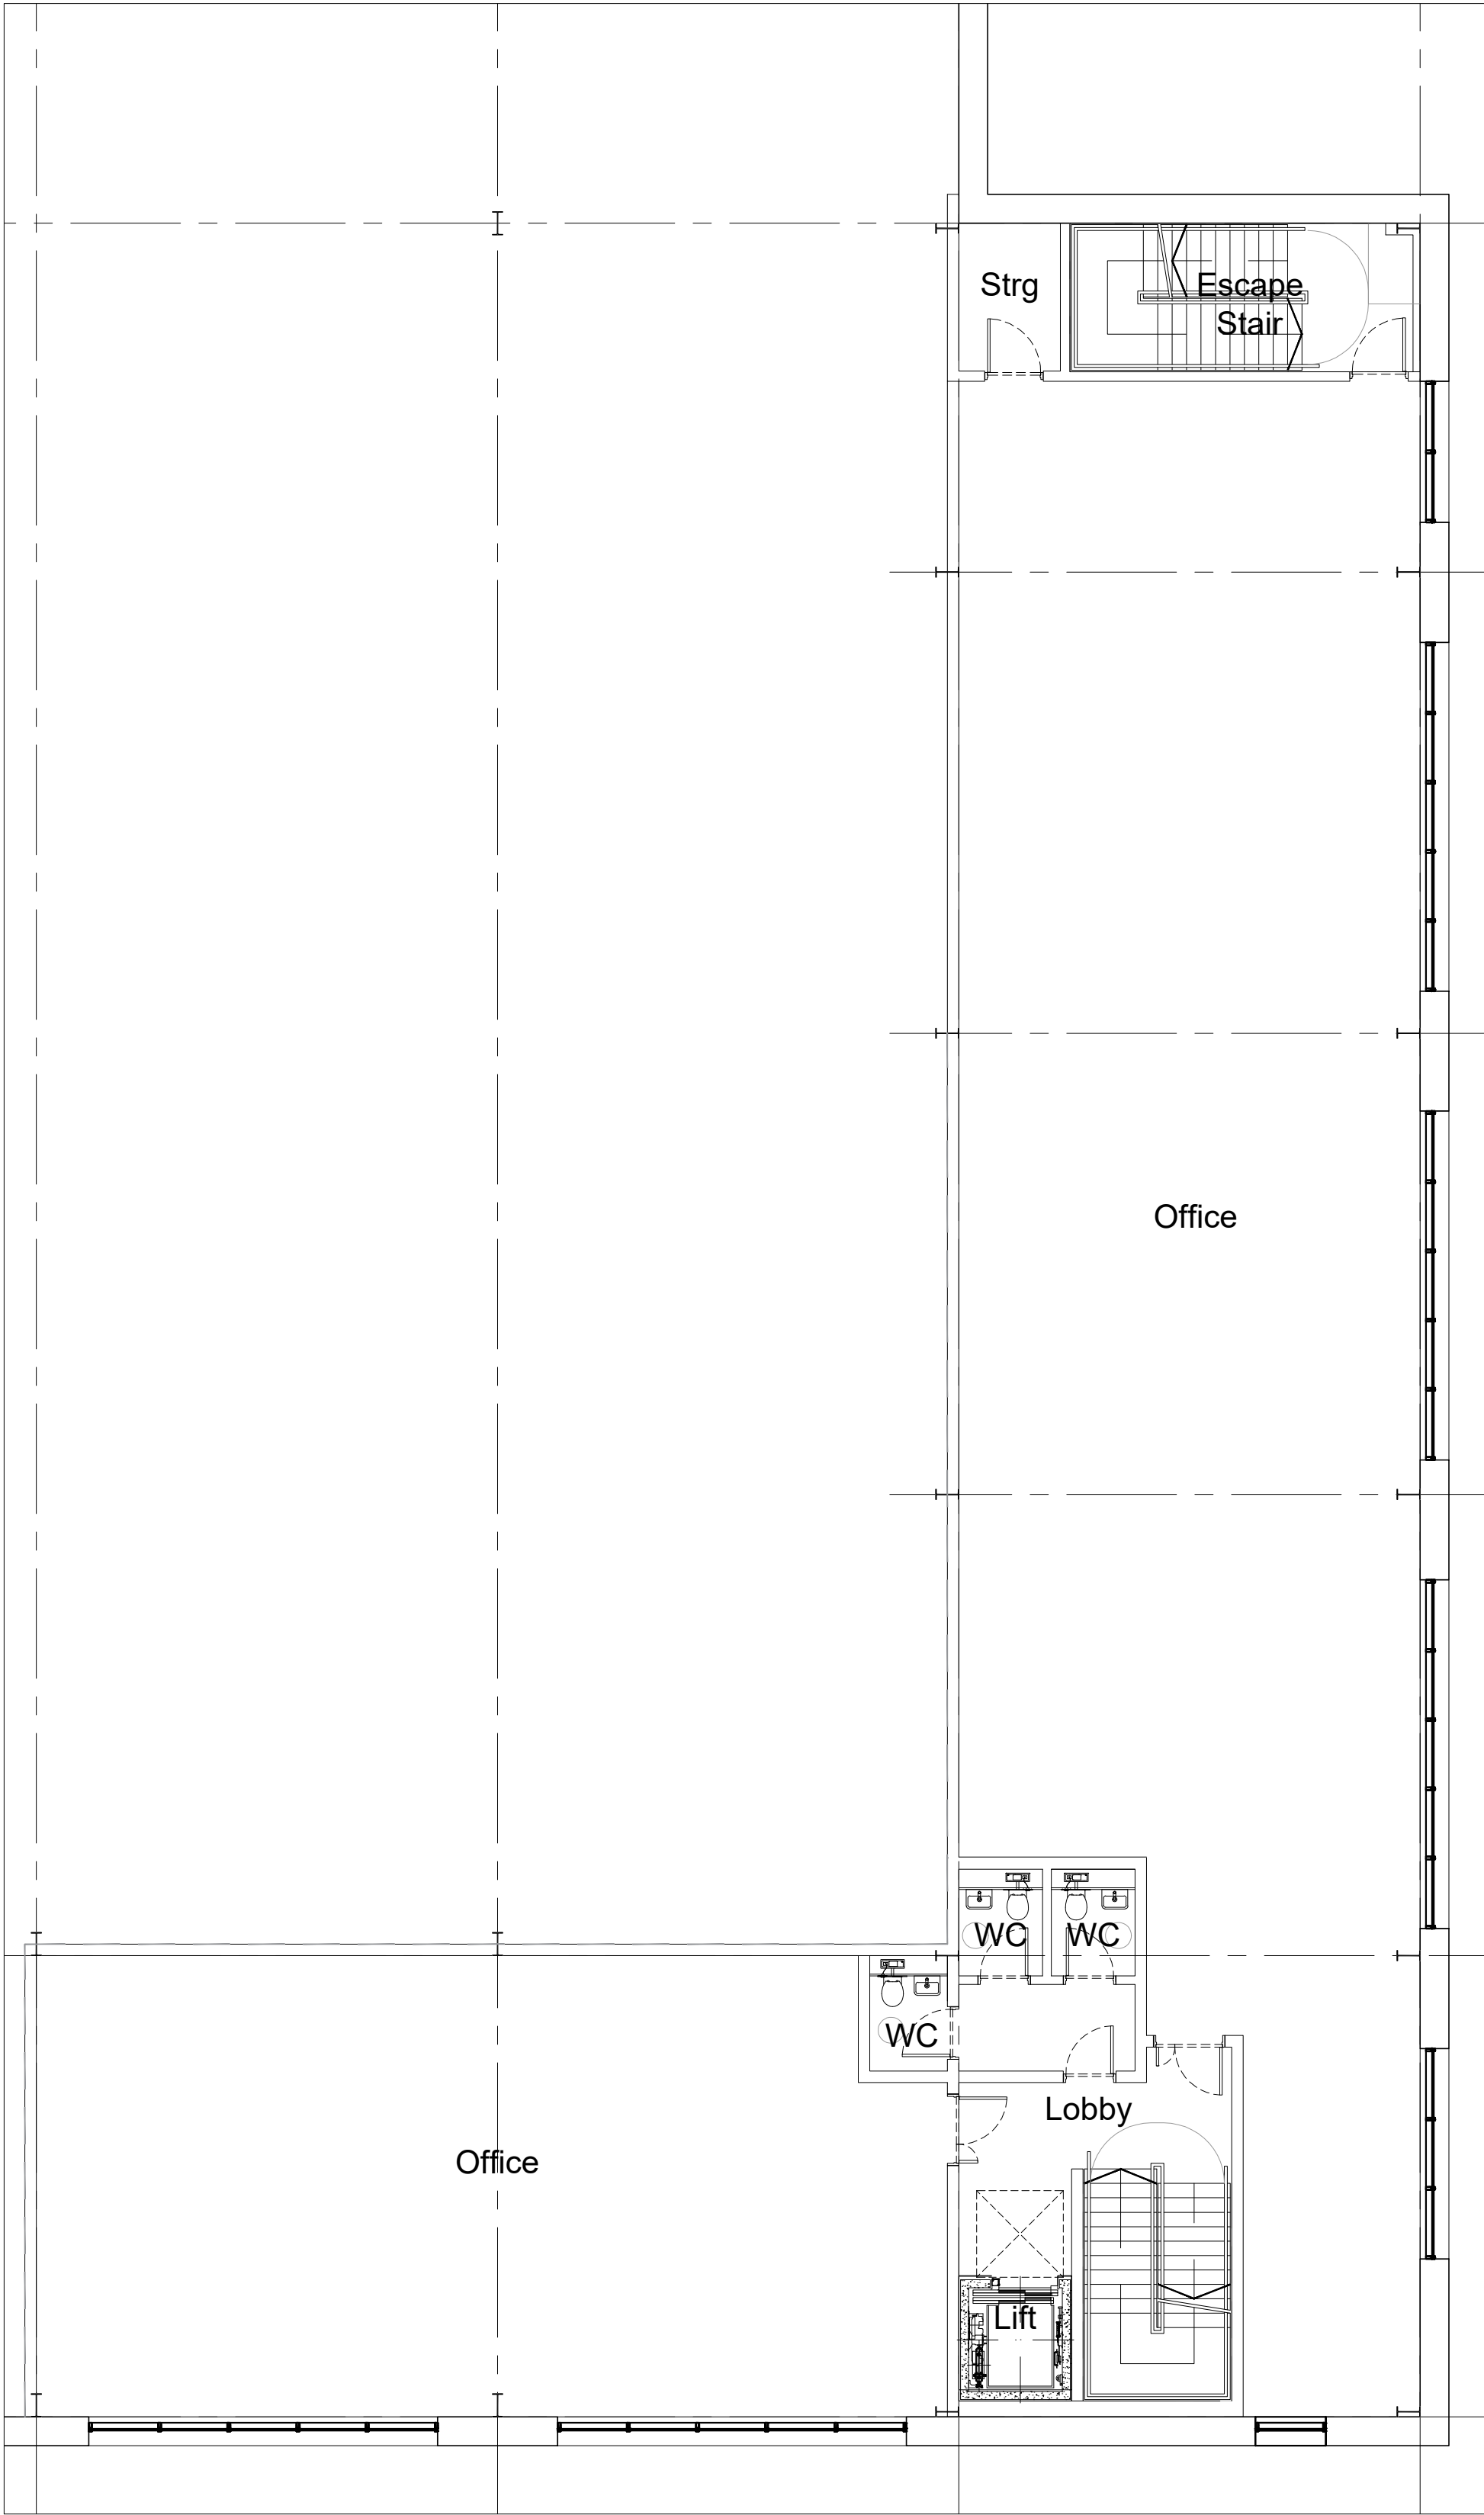

02 Unit 03 GA FF Office Plan
1:100@A1 / 1:200@A3

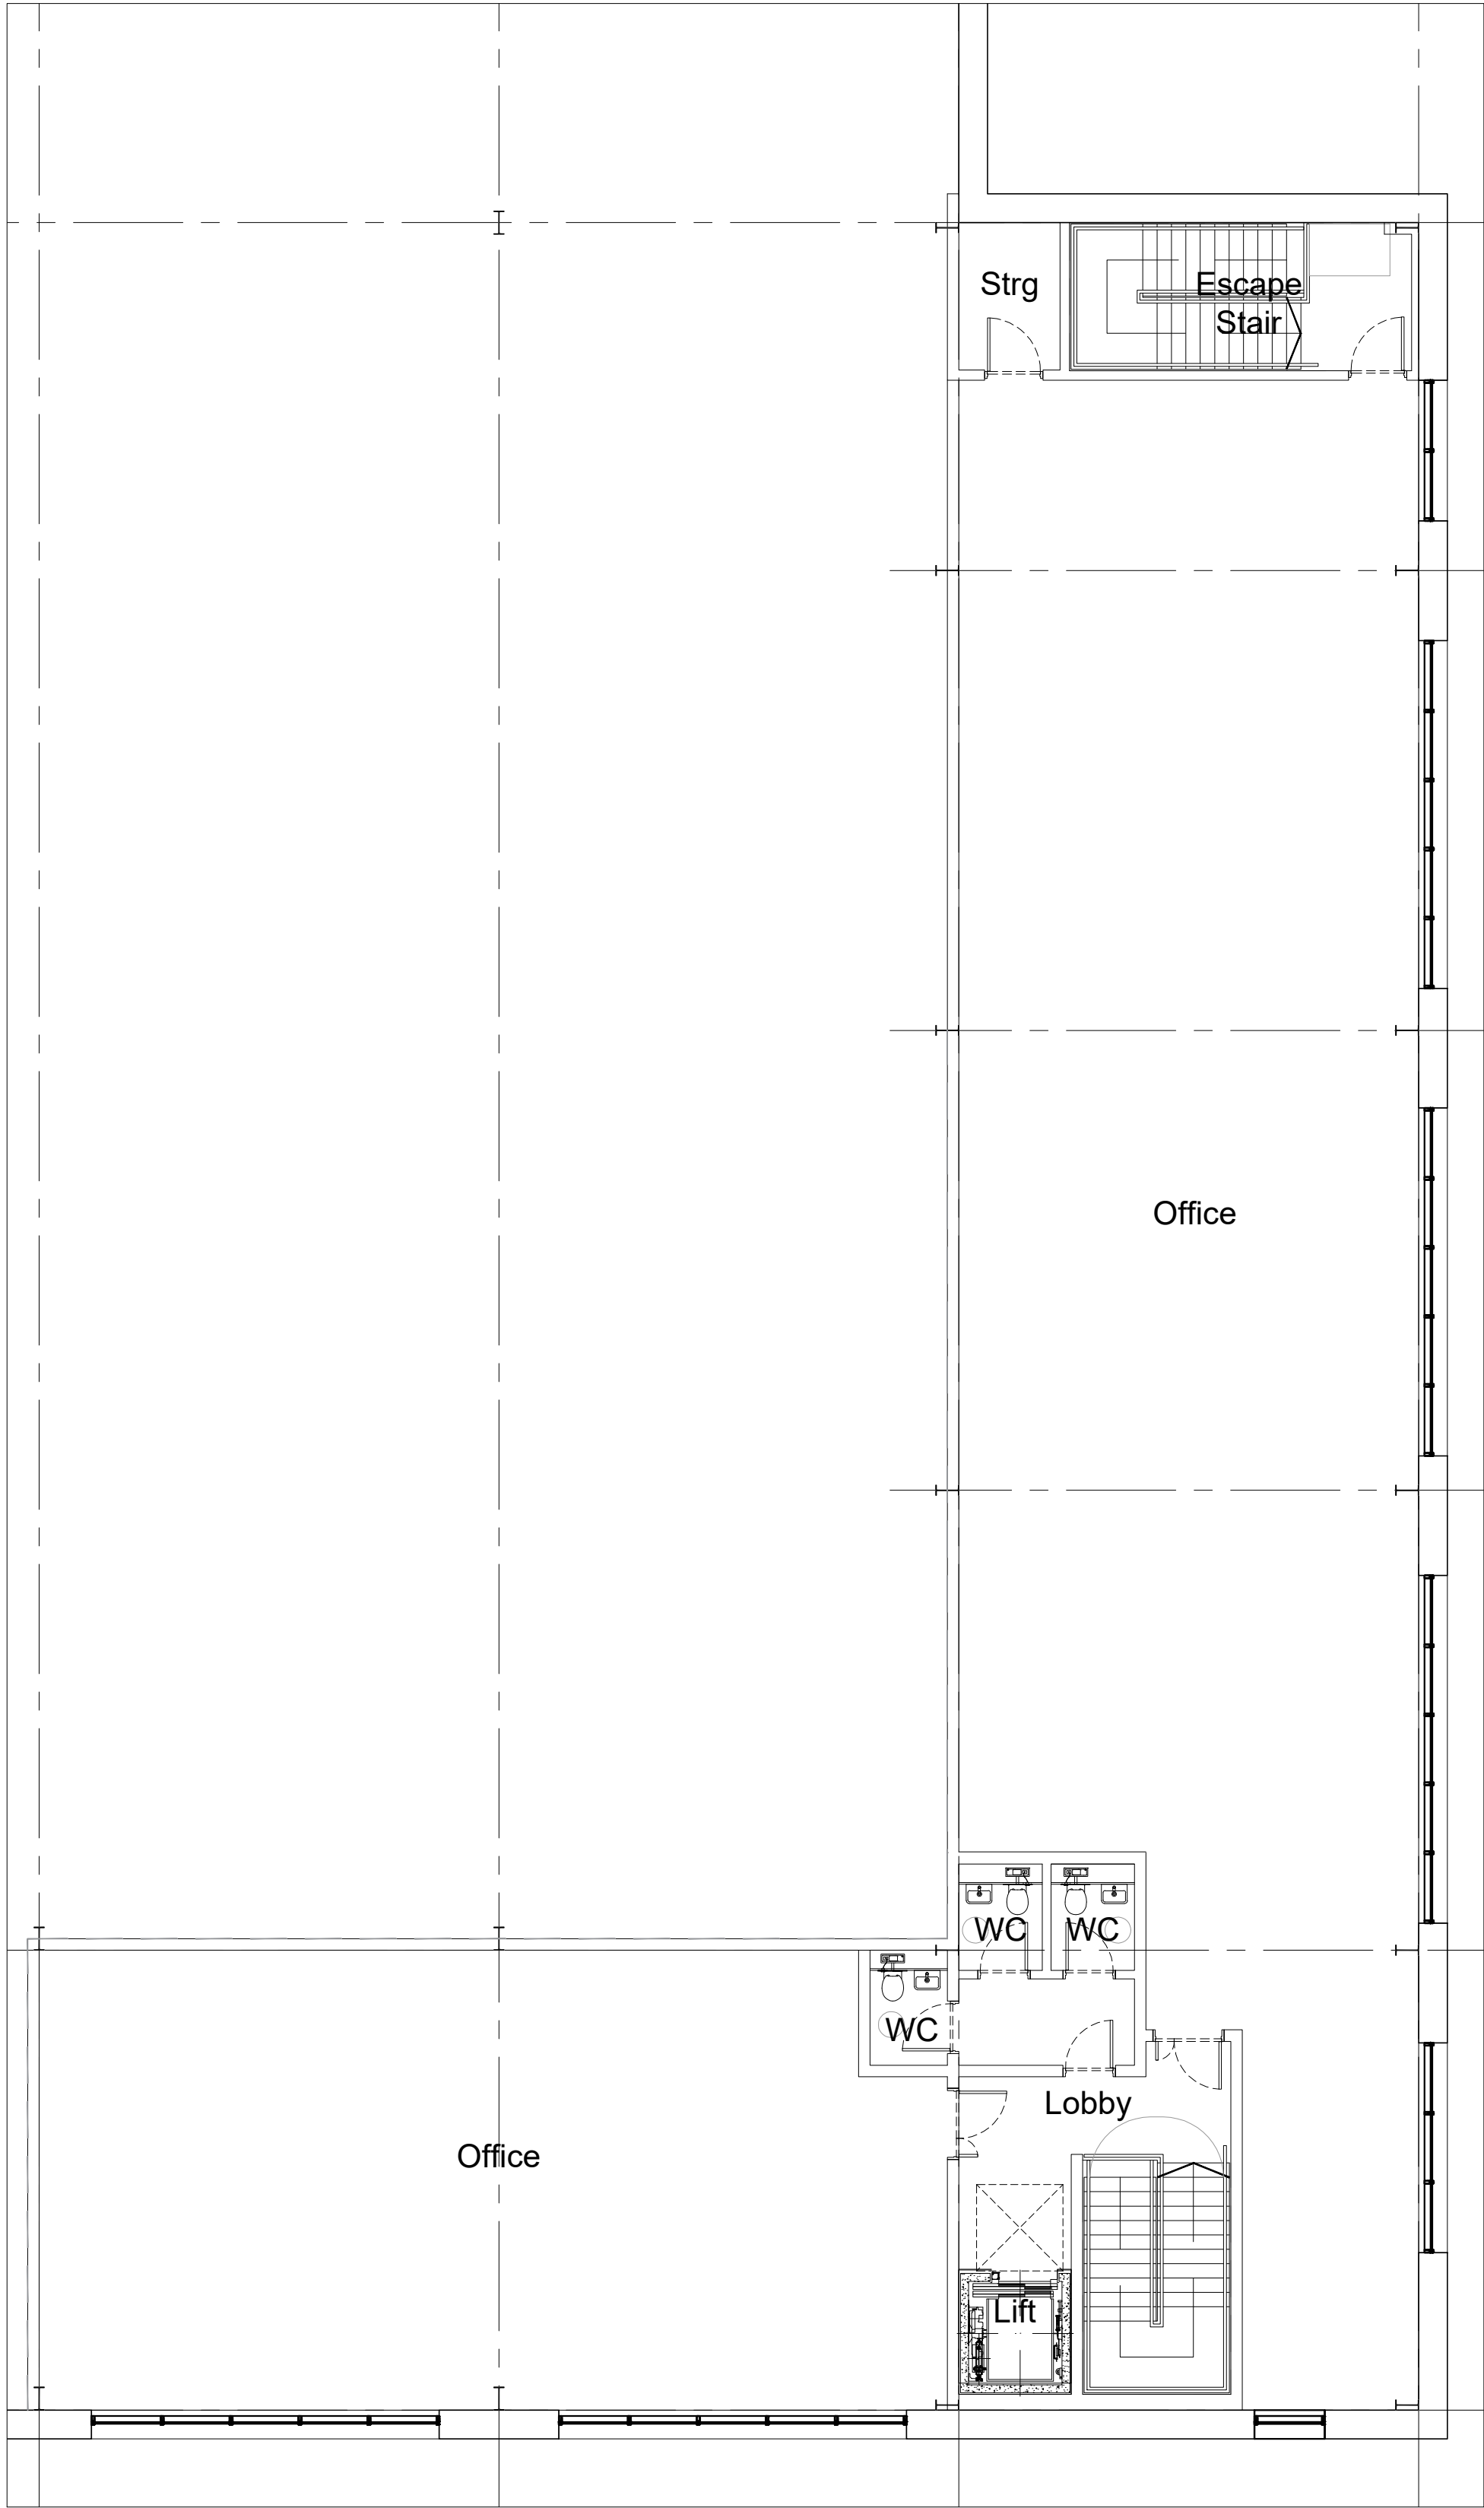

03 Unit 03 GA SF Office Plan
1:100@A1 / 1:200@A3

Disclaimer:
Subject to survey.

Notes:



Rev:	Notes:	Date:	Dwn:	Iss:
-	First issue	22.07.21	HT	HA
A	Core WC update	10.08.21	HT	HA
B	Unit No. changed	04.11.21	HT	HA

AREA SCHEDULE(GIA)

UNIT 03 (GIA)	120,000ft²
Warehouse (incl. office Undercroft)	110,700ft²
Office (FF Only)	4,650ft²
Office (SF Only)	4,650ft²

hale

ARCHITECTURE | DESIGN MANAGEMENT

22c Leathermarket Street, London, SE1 3HP

Client:



Project:

Imagination 03
Image Business Park, Knowsley

Drawing Title:

Unit 03
GA GF Main Entrance, FF & SF GA Plan

Project No:

21066

Scale @ A1/A3:

1:100 / 1:200

Drawing No:

21066 - PL1111

Revision:

B