


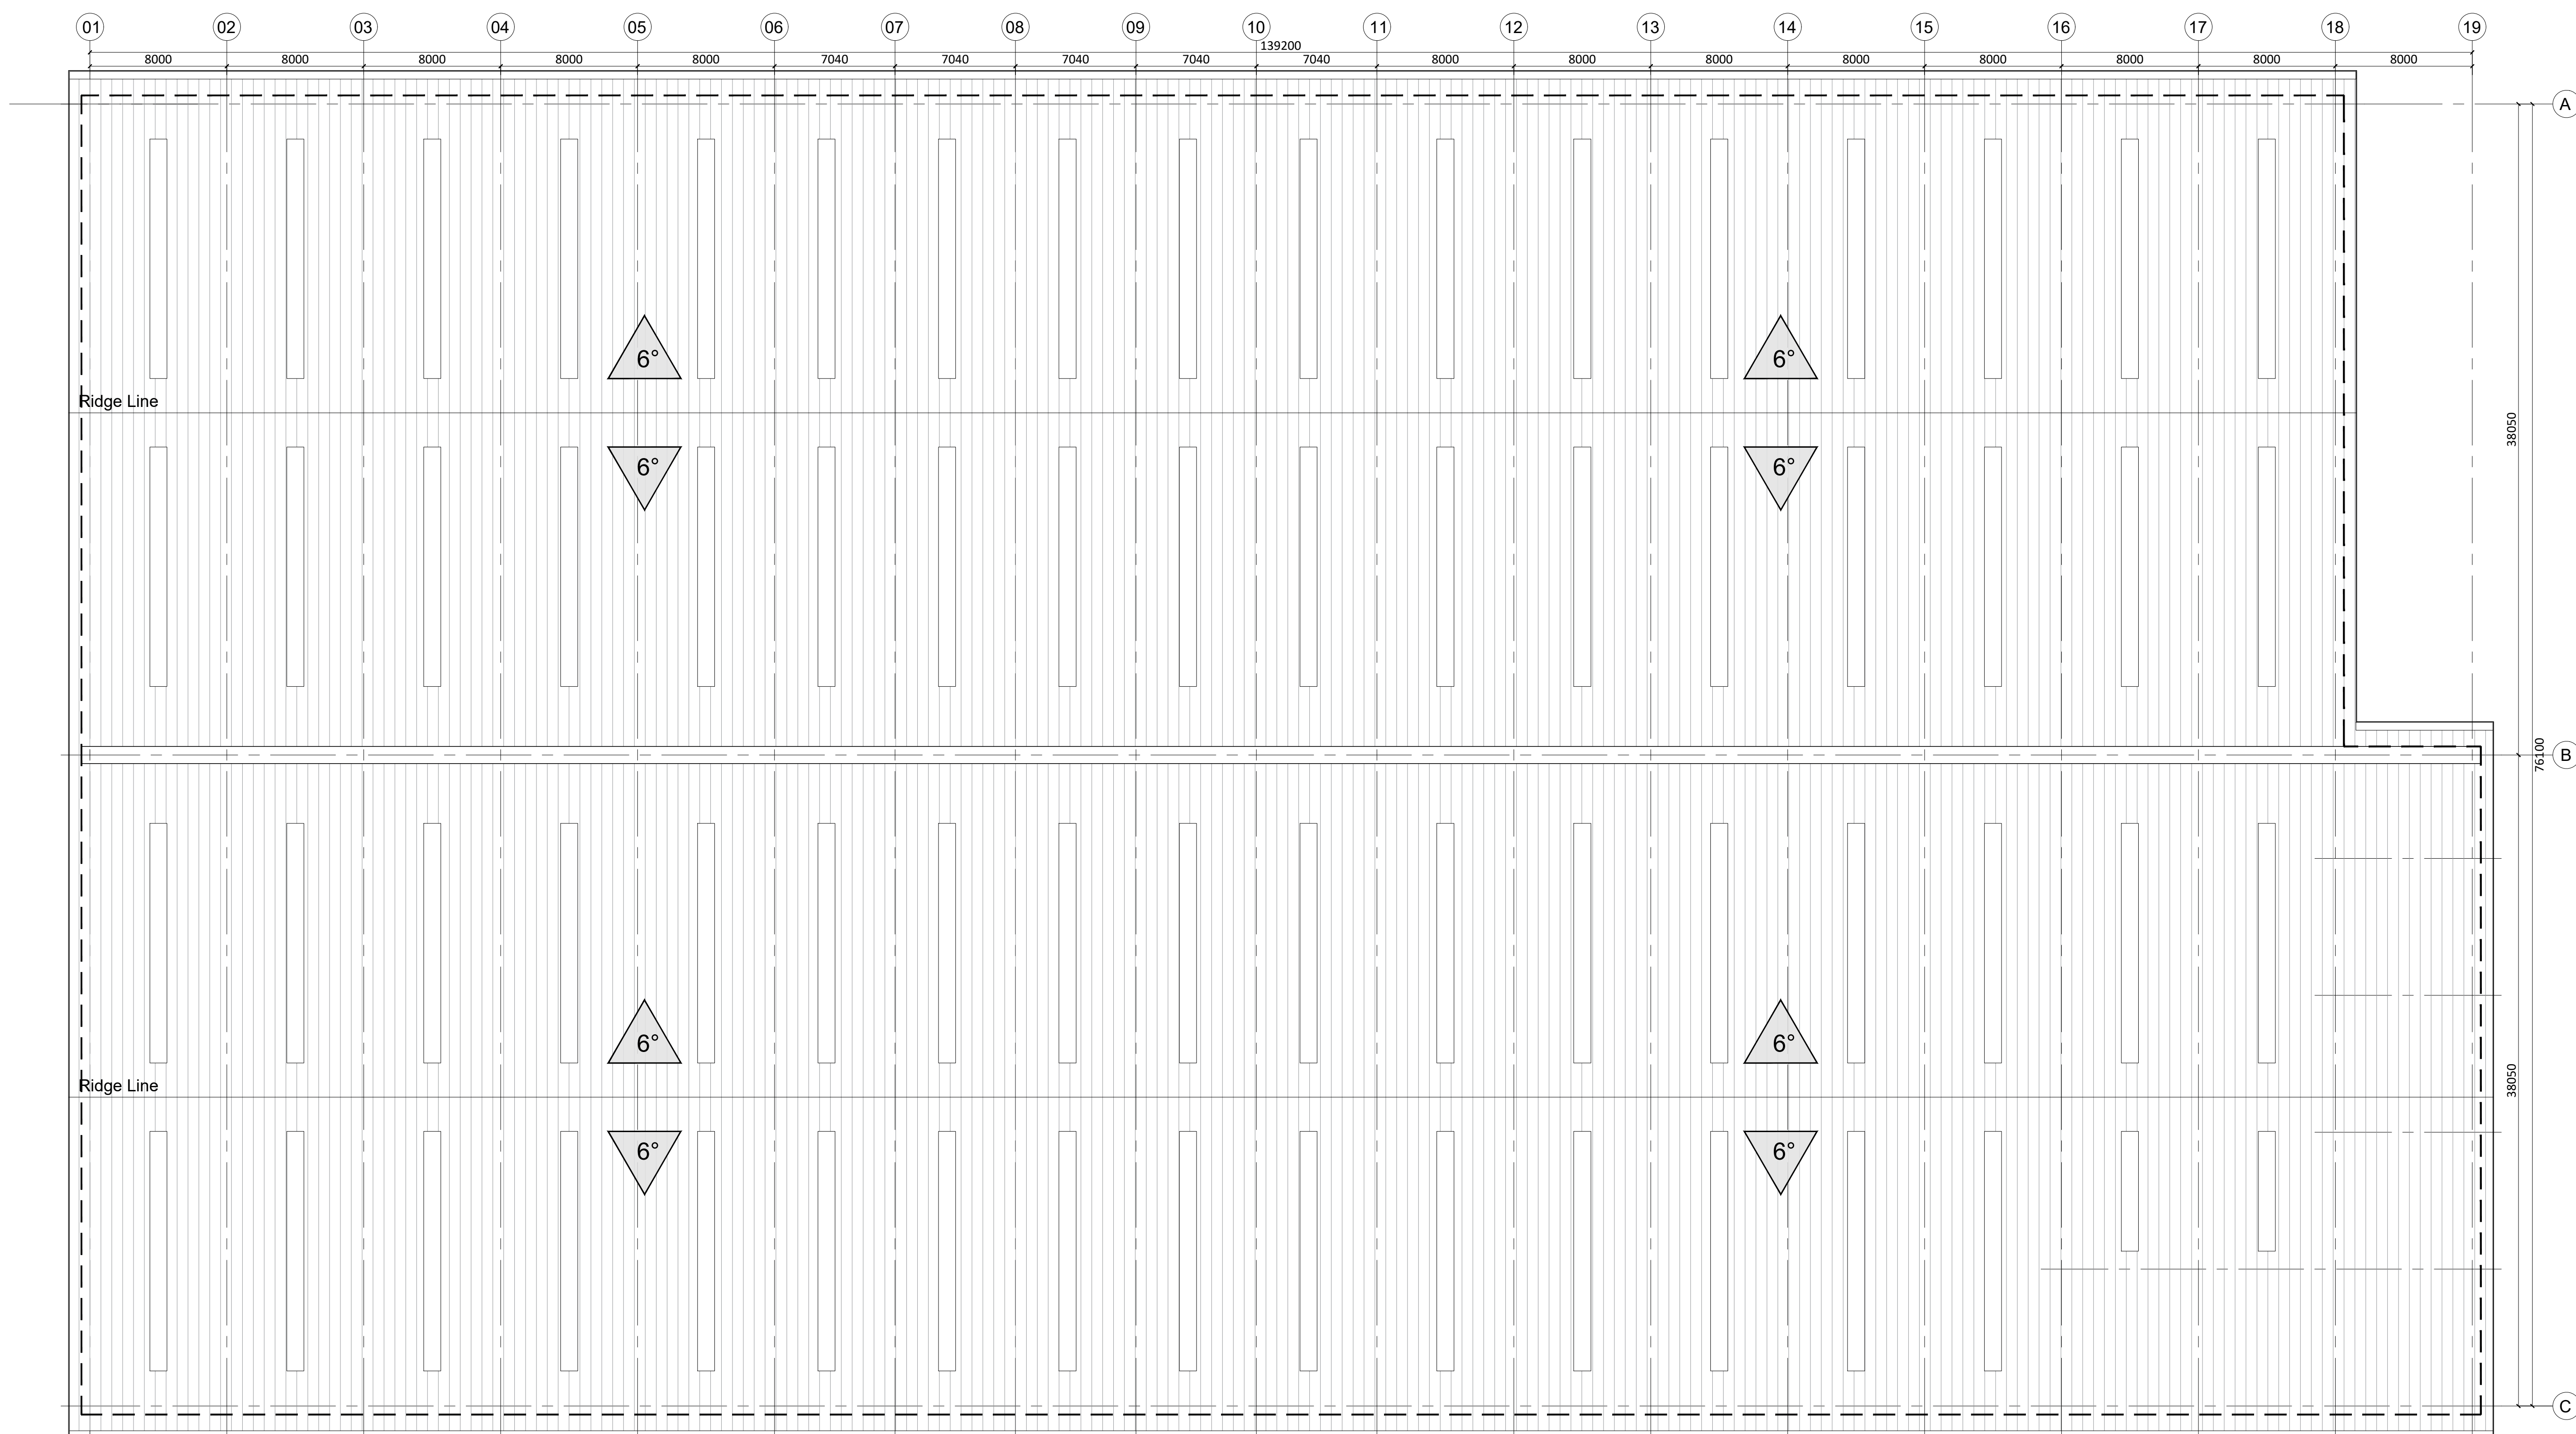

01 Unit 03 GA Roof Plan

Disclaimer:
Subject to survey.

