


LEGEND: TREE SURVEY TO BS 5837:2012
NB The original of this drawing was produced in colour - a monochrome copy should not be relied upon)

- T1
Category A: High quality and/or value.
- T2
Category B: Moderate quality and /or value.
- T3
Category C: Low quality and/or value
- T4
Category U: Trees unsuitable for retention.

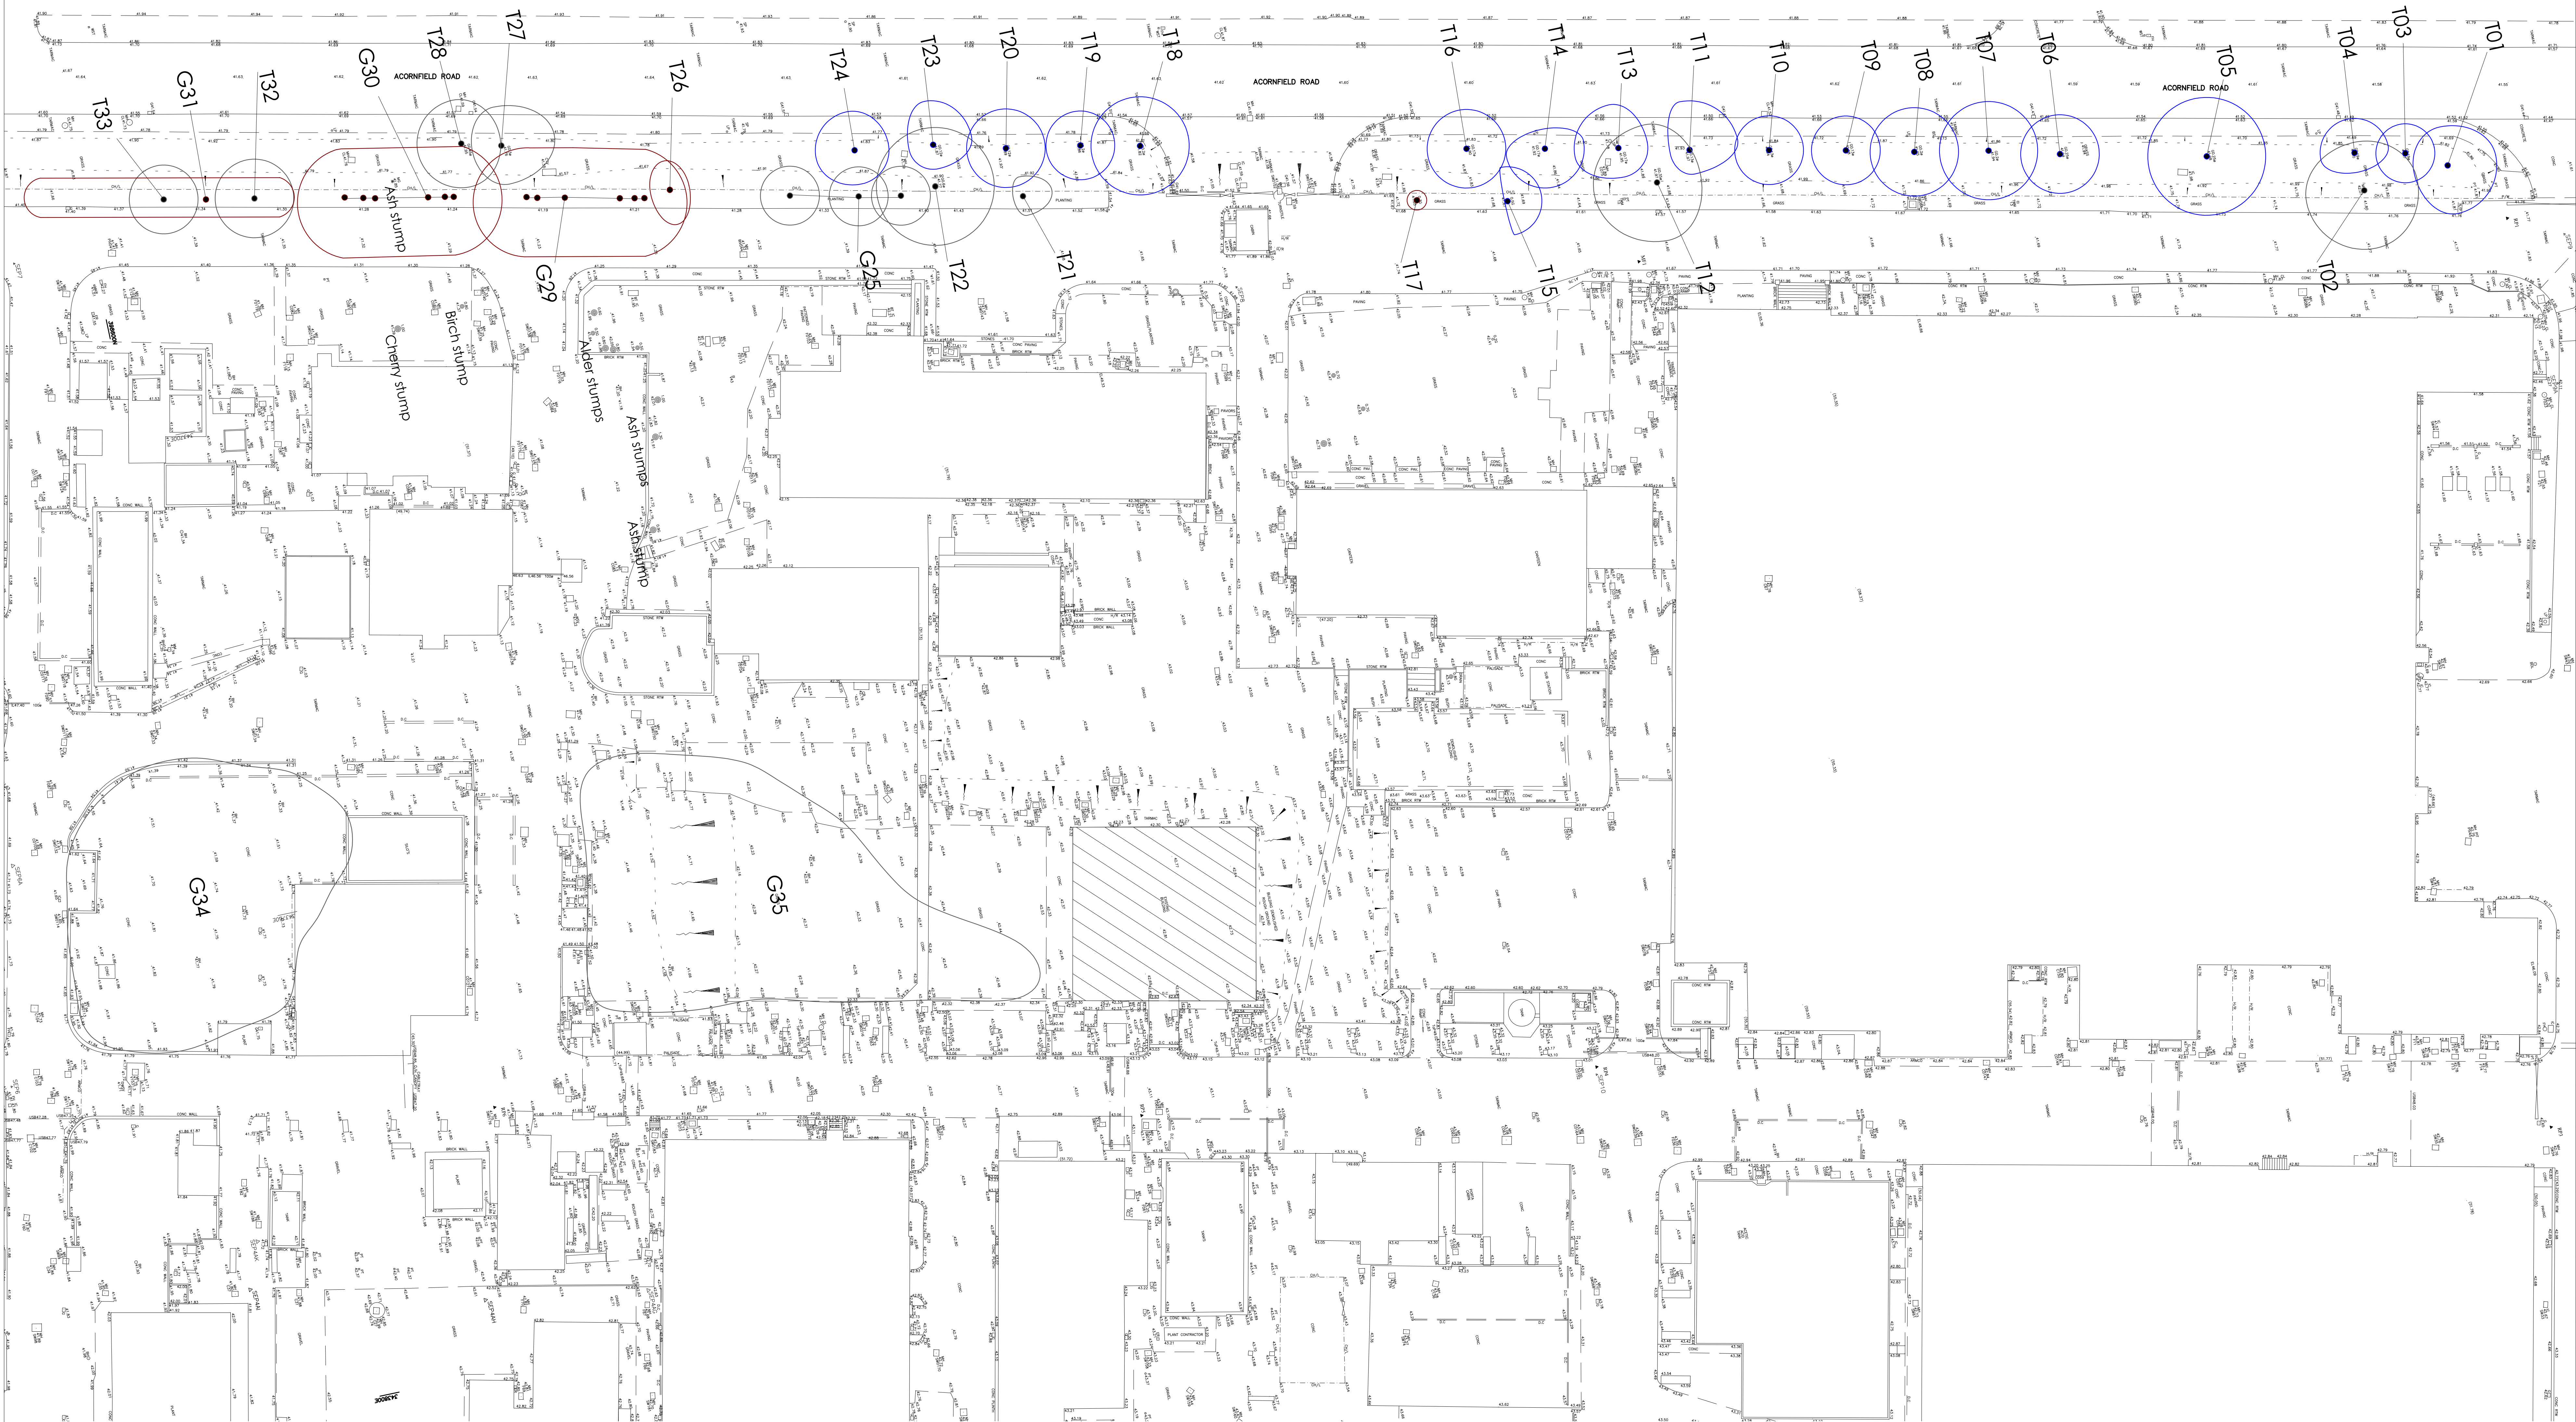

This drawing and the design it depicts are copyright and may not be copied or reproduced without written permission from Beo Landscape Design Ltd. No liability will be accepted for amendments made by others. This drawing is to be read in conjunction with the landscape specification and other relevant drawings.

Contains Ordnance Survey Data © Crown Copyright and Database Right 2021. © Crown Copyright. All rights reserved 100018739.

Refer any query to office of originator.

rev	date:	amendments:	alt:
(-)	(00/00/0000)	(.....)	(-)

bea
landscape design ltd

client: KNOWSLEY IMAGE
BUSINESS PARK LTD

project:
SITE 3, IMAGE BUSINESS PARK
KNOWSLEY

title:
TREE SURVEY PLAN

status:
PLANNING

date: JUL 21	drawn: E.C.H.	number: 21-30-01
scale&AO: 1:250	checked: T.G-W	revision: (-)

Landscape Institute
Registered Practice

Beo Landscape Design Ltd
132A The Westlands, Compton Road,
Wolverhampton, WV3 9Q8
T: 01902 424 950 / 01902 423 901
E: info@beolandscapeltd.co.uk
W: www.beolandscapeltd.co.uk