



LEGEND: TREE RETENTION & REMOVAL


NB The original of this drawing was produced in colour - a monochrome copy should not be relied upon)

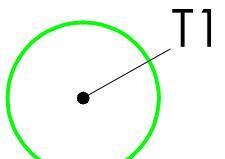


Category A: High quality and/or value to be retained and protected to BS5837.

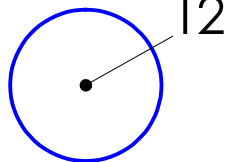




Category B: Moderate quality and /or value to be retained and protected to BS5837.

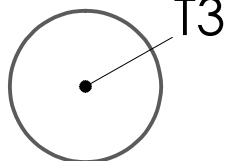

Category C: Low quality and/or value to be retained and protected to BS5837.

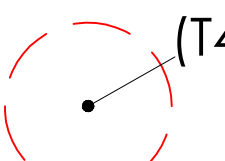

Trees to be removed due to being in poor condition, unsuitable for retention or to facilitate the proposed development.

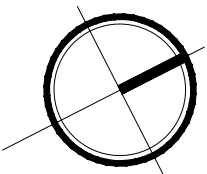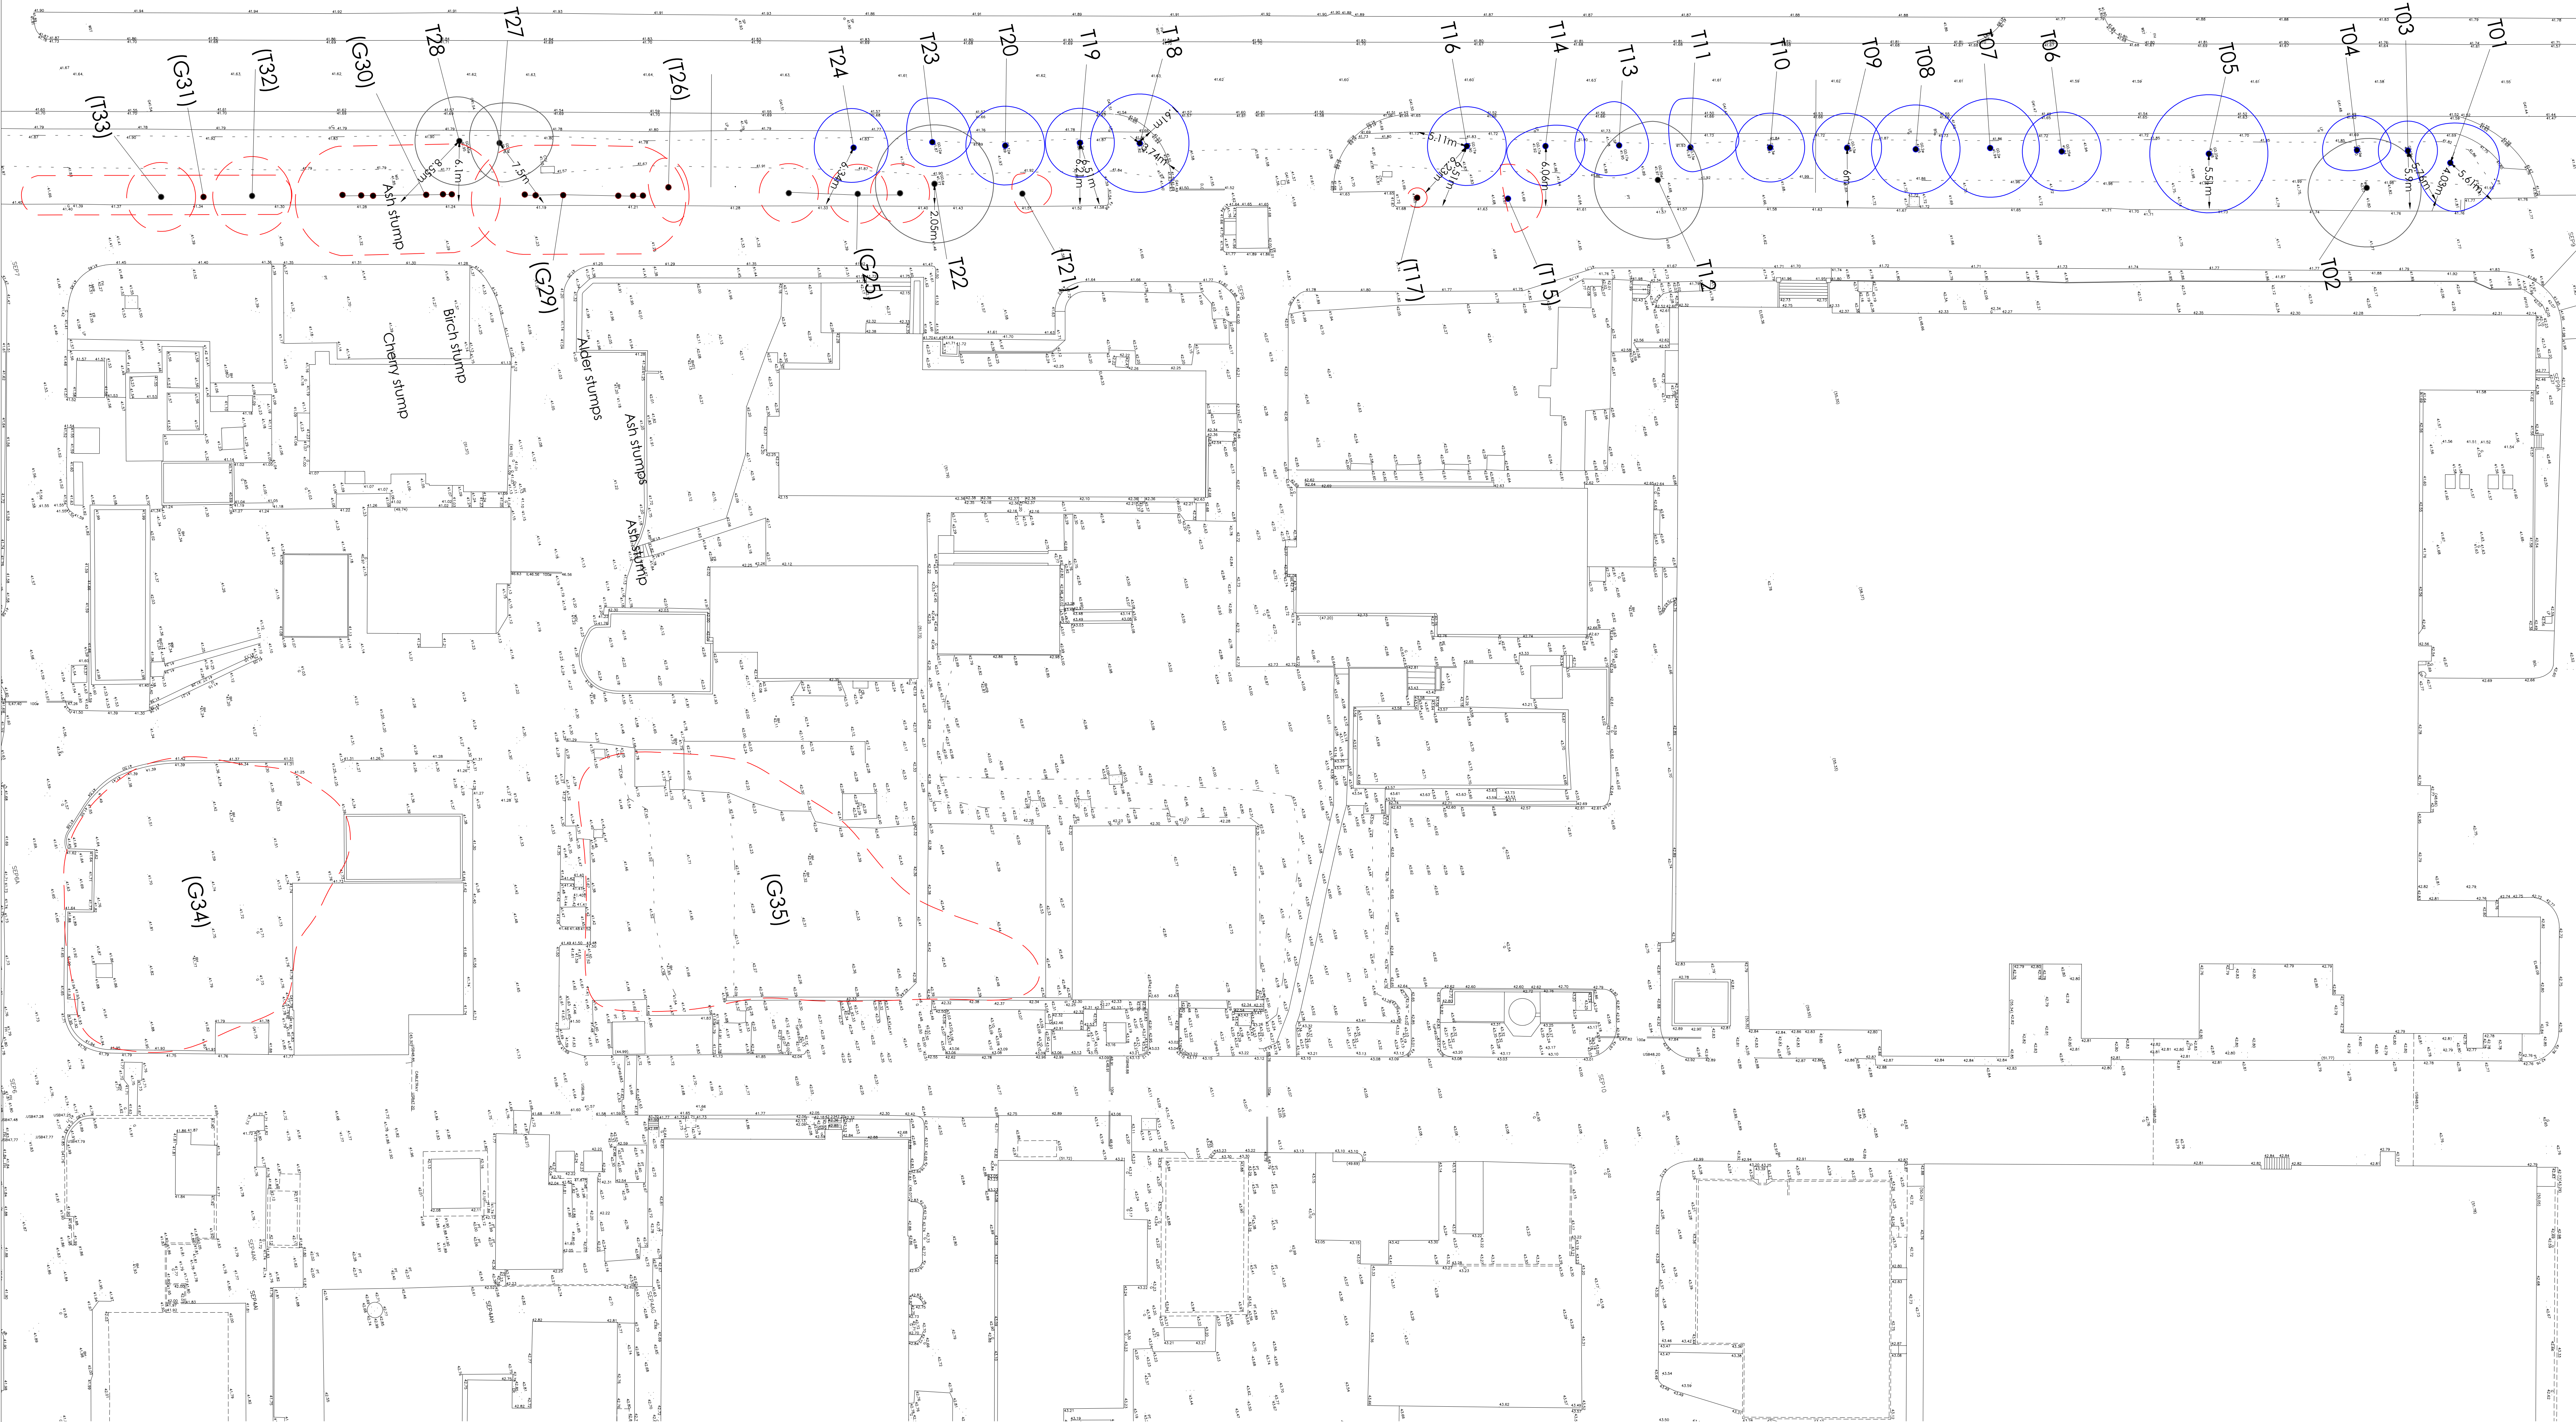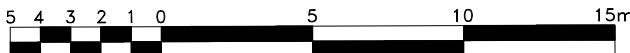

bea
landscape design ltd

client: KNOWSLEY IMAGE
BUSINESS PARK LTD

project:
SITE 3, IMAGE BUSINESS PARK
KNOWSLEY

title:
TREE RETENTION &
REMOVAL PLAN

status:
PLANNING

date: AUG/21	drawn: E.C.H.	number: 21-80-03
scale/9A0: 1:250	checked: T.G-W	revision: (-)

Landscape Institute
Registered Practice

Beo Landscape Design Ltd
132A The Westlands, Compton Road,
Wolverhampton, WVS9 9DB
T: 01902 424 950 / 01902 423 901
E: info@beolandscape.co.uk
W: www.beolandscape.co.uk