


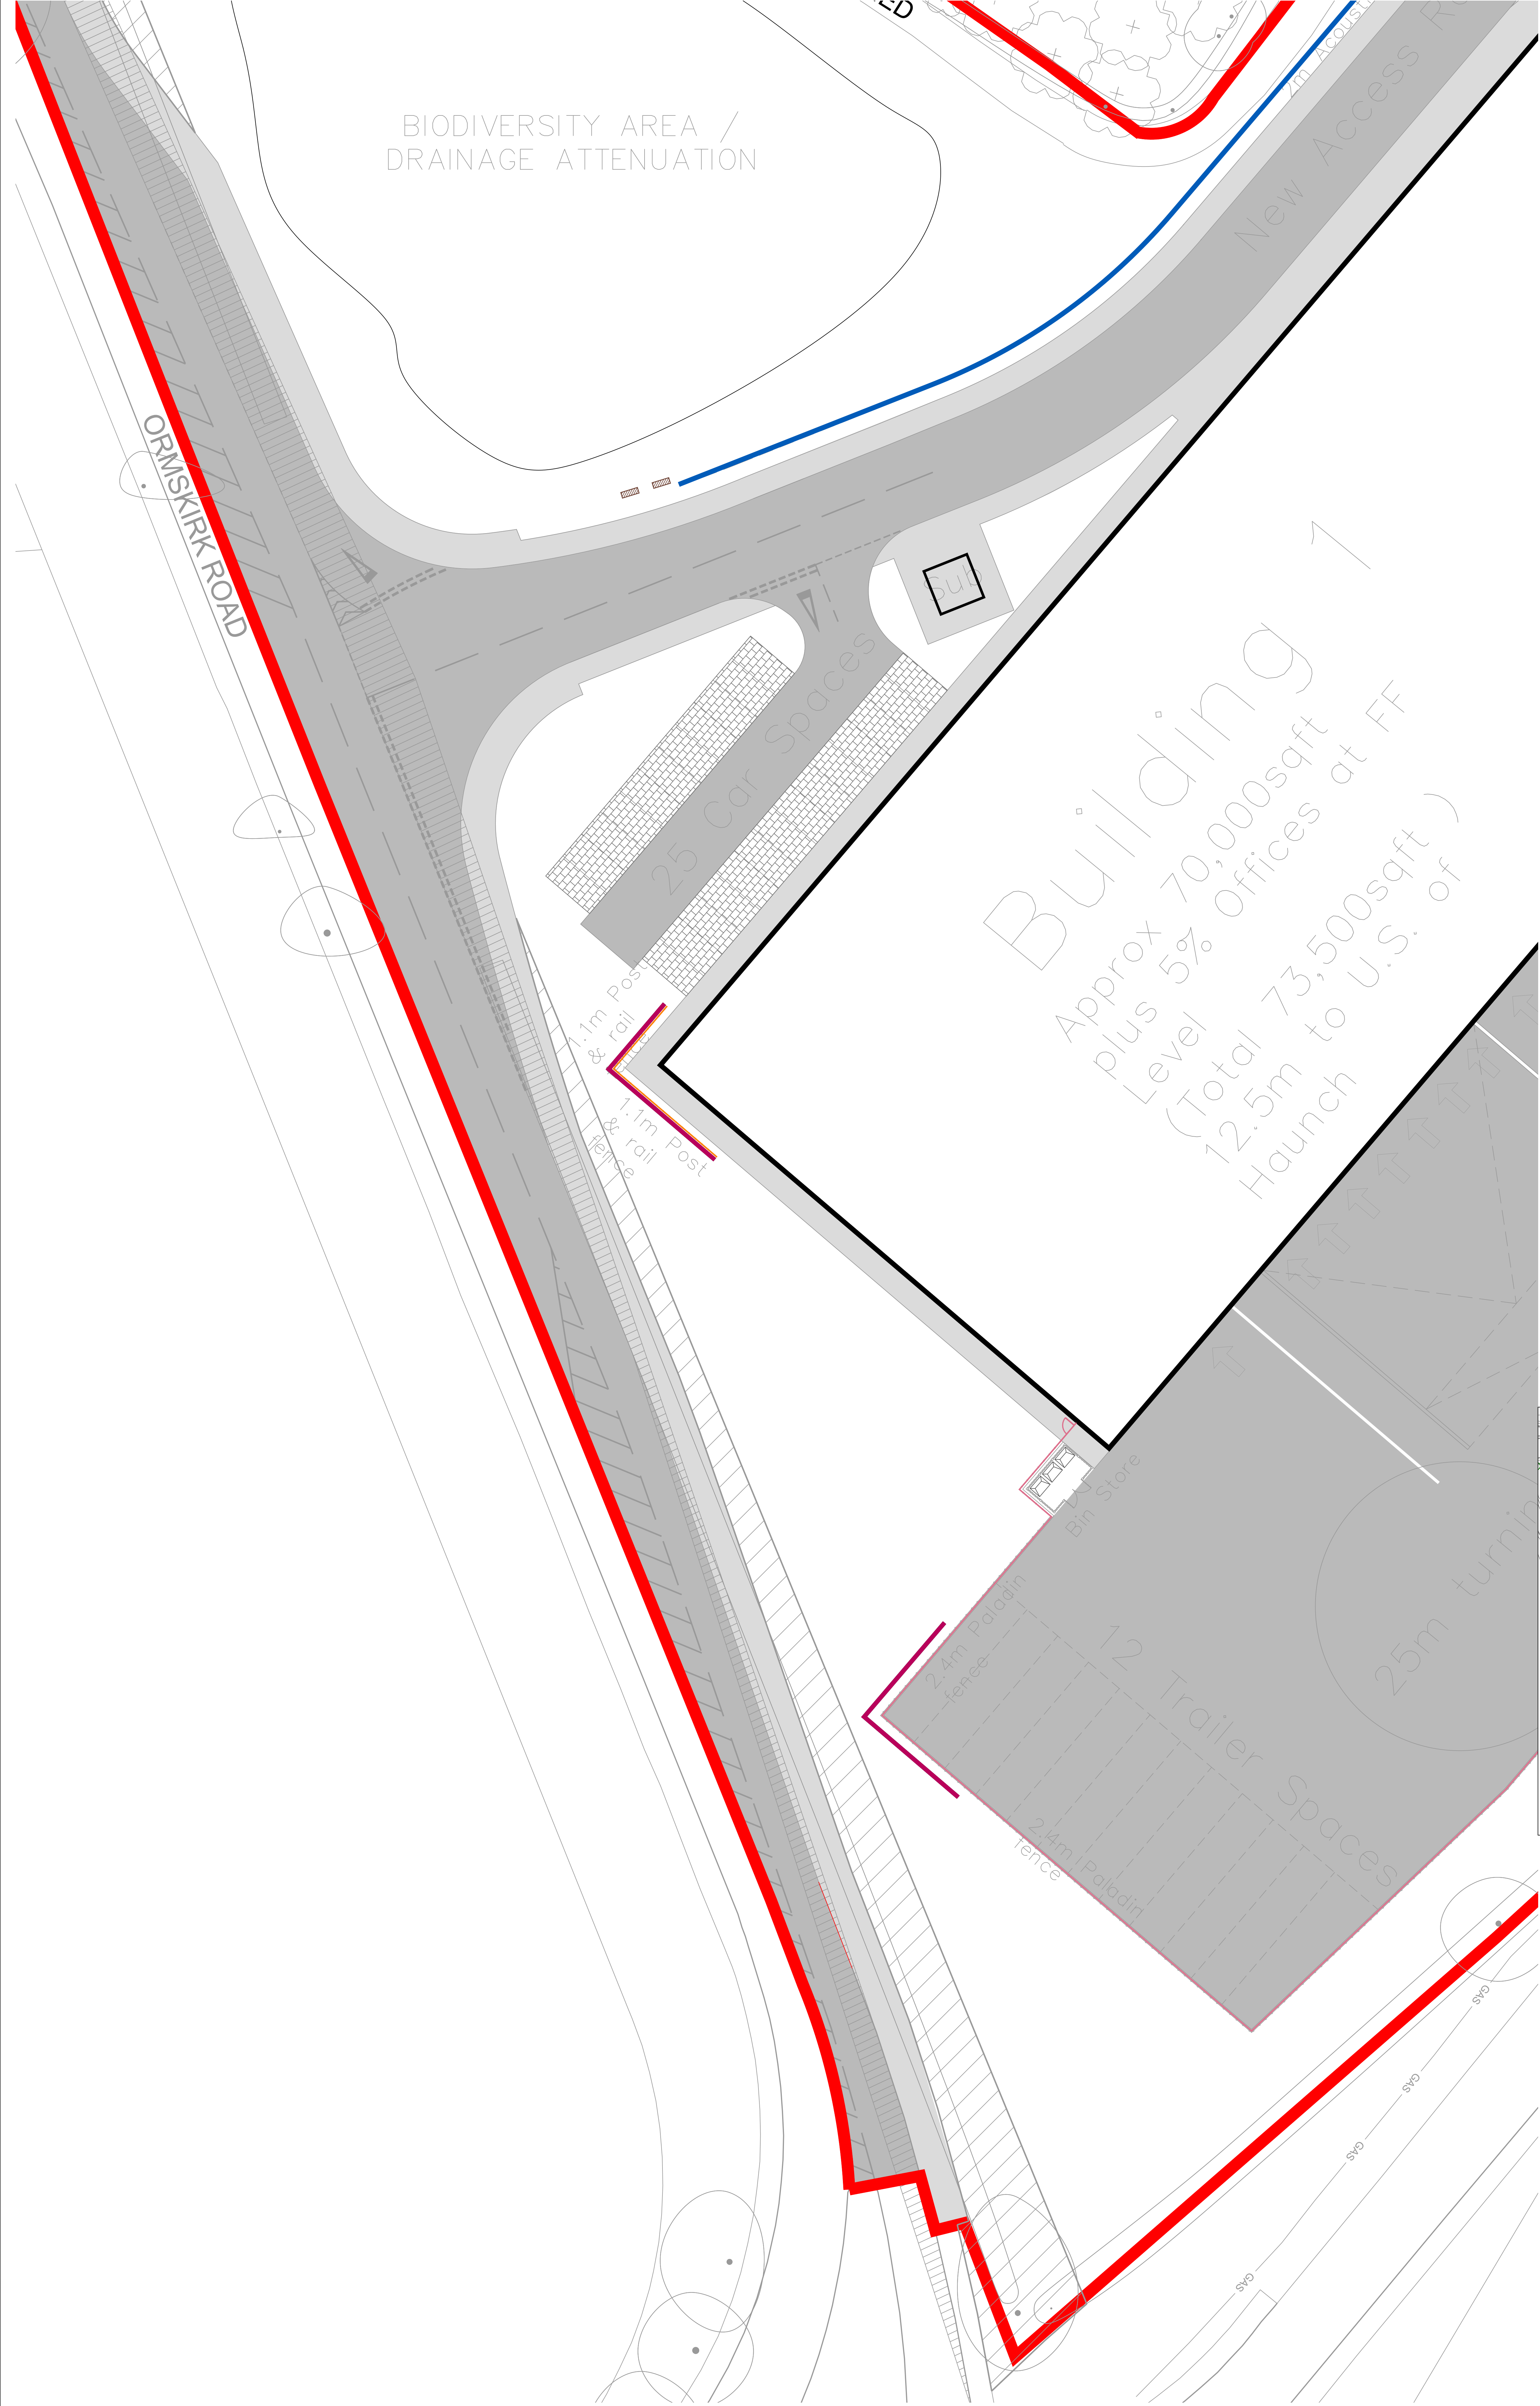

Do not scale this drawing (printed or electronic version).  
Contractors must check all dimensions from site.  
This drawing is copyright and is for use on this site only. This drawing should be read in conjunction with all relevant consultants drawings and specialist subcontractors' supply chain drawings and specifications.  
All works to be carried out in accordance with the latest British Standards / Codes of Practice unless specifically directed otherwise in the specification.  
Responsibility for the reproduction of this drawing in paper form, or issued in electronic format, lies with the recipient to check that all information has been replicated in full and is correct when compared to the original paper or electronic image.  
Graphical representations of equipment on this drawing have been co-ordinated, but are approximations only. Please refer to the specifications and / or details for actual sizes and / or specific contractor construction information.

Notes:-

KEY

Hard Works

Vehicular macadam  
to vehicular areas. Black colour.

Pedestrian macadam  
to pavements. Black colour.

Concrete block paving  
to parking bays. Charcoal colour.

Concrete block paving  
to pavements. Oatmeal granite colour.

Crushed gravel  
to PROW footpath. Natural colour.

Acoustic fencing, 1.8m high  
To engineer's specification

Acoustic fencing, 2.0m high  
To engineer's specification

Acoustic fencing, 2.5m high  
To engineer's specification

Timber post and rail fencing, 1.1m high  
To engineer's specification

Paladin fencing, 2.4m high  
To engineer's specification

Metal pedestrian gate,  
to match fence height  
To engineer's specification

Metal vehicular gate,  
to match fence height  
To engineer's specification


Retaining Wall  
To engineer's specification

Timber bench  
Specification tbc

Amenity Seating/Tables  
Specification tbc

Cycle storage  
To architect's specification

Bin store  
To architect's specification

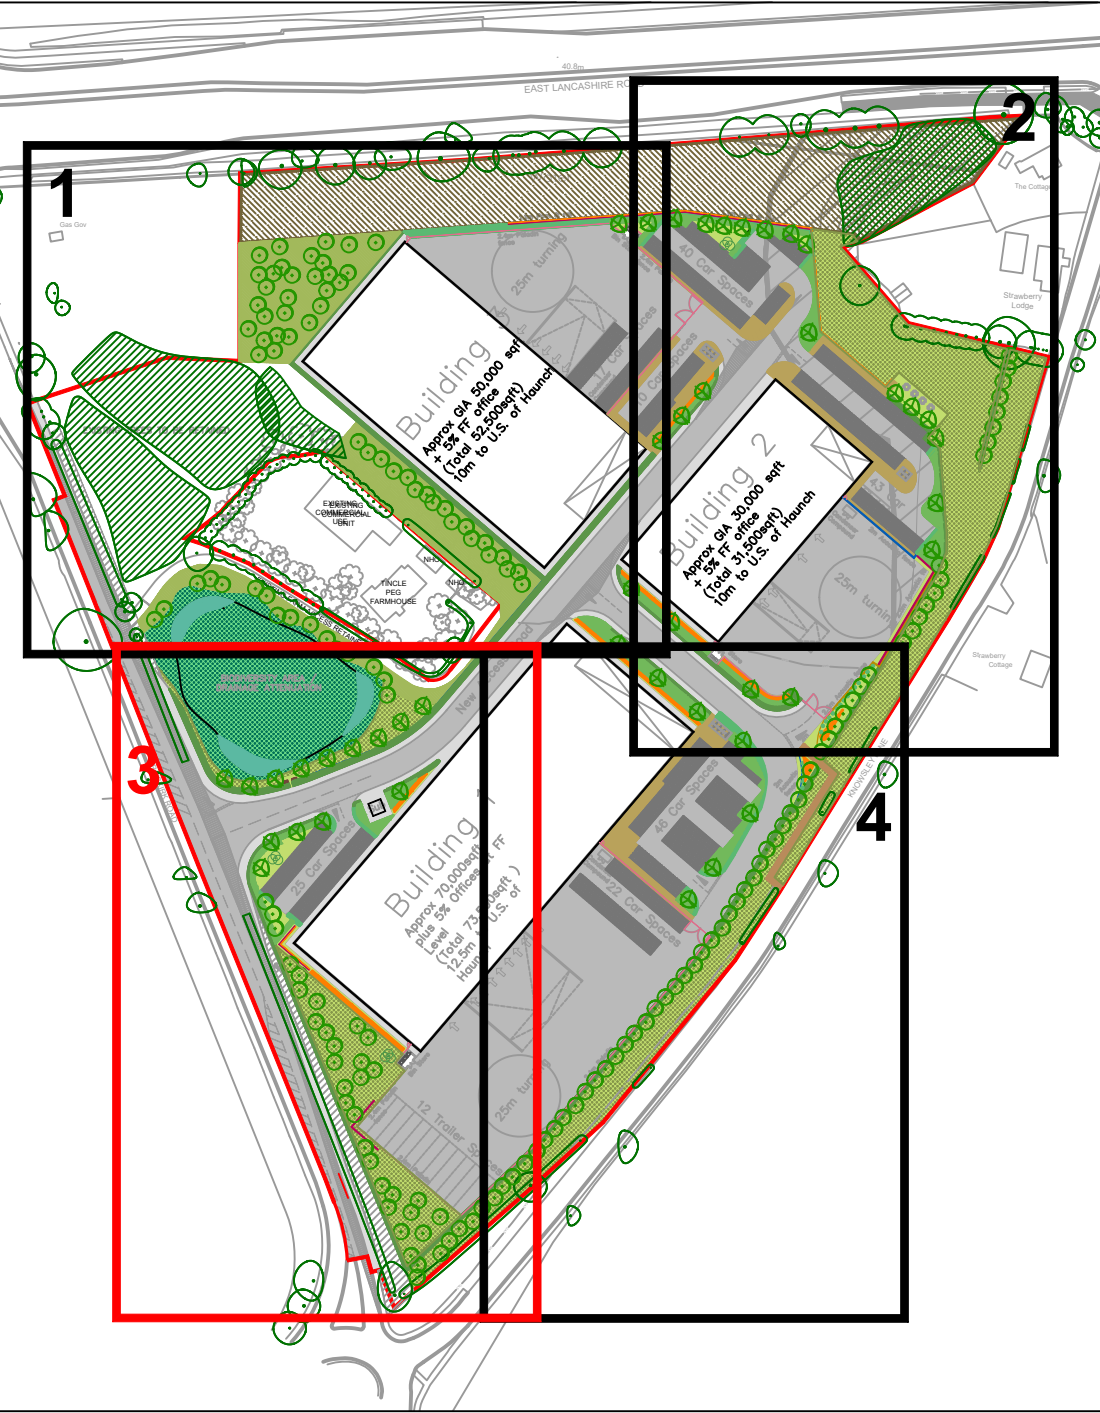

|         |          |          |                                  |         |                     |          |    |             |       |           |          |
|---------|----------|----------|----------------------------------|---------|---------------------|----------|----|-------------|-------|-----------|----------|
| Client: | CADDICK  | Project: | ORMSKIRK ROAD,<br>KNOWSLEY       | Drawn:  | RS                  | Checked: | SA | Approved:   | MT    | Date:     | 15/03/22 |
| Issue:  | PLANNING | Title:   | HARD LANDSCAPE PLAN<br>SHEET 3/4 | Dwg No: | UG_45_LAN_HL_DRW_04 |          |    | Scale @ A0: | 1:200 | Revision: | P04      |

|      |          |                                  |       |       |
|------|----------|----------------------------------|-------|-------|
| P04  | 30/05/22 | Layout updated                   | RS    | SA    |
| P03  | 29/04/22 | Benches added and layout updated | RS    | SA    |
| P02  | 29/03/22 | Layout updated                   | RS    | SA    |
| P01  | 15/03/22 | Draft planning issue             | RS    | SA    |
| REV. | DATE     | DESCRIPTION                      | DRAWN | CHK'D |



A: Ground Floor, The Tower,  
Deva City Office Park, Trinity Way,  
Manchester M3 7BF  
T: +44 (0) 161 312 3131  
weareurbangreen.co.uk