


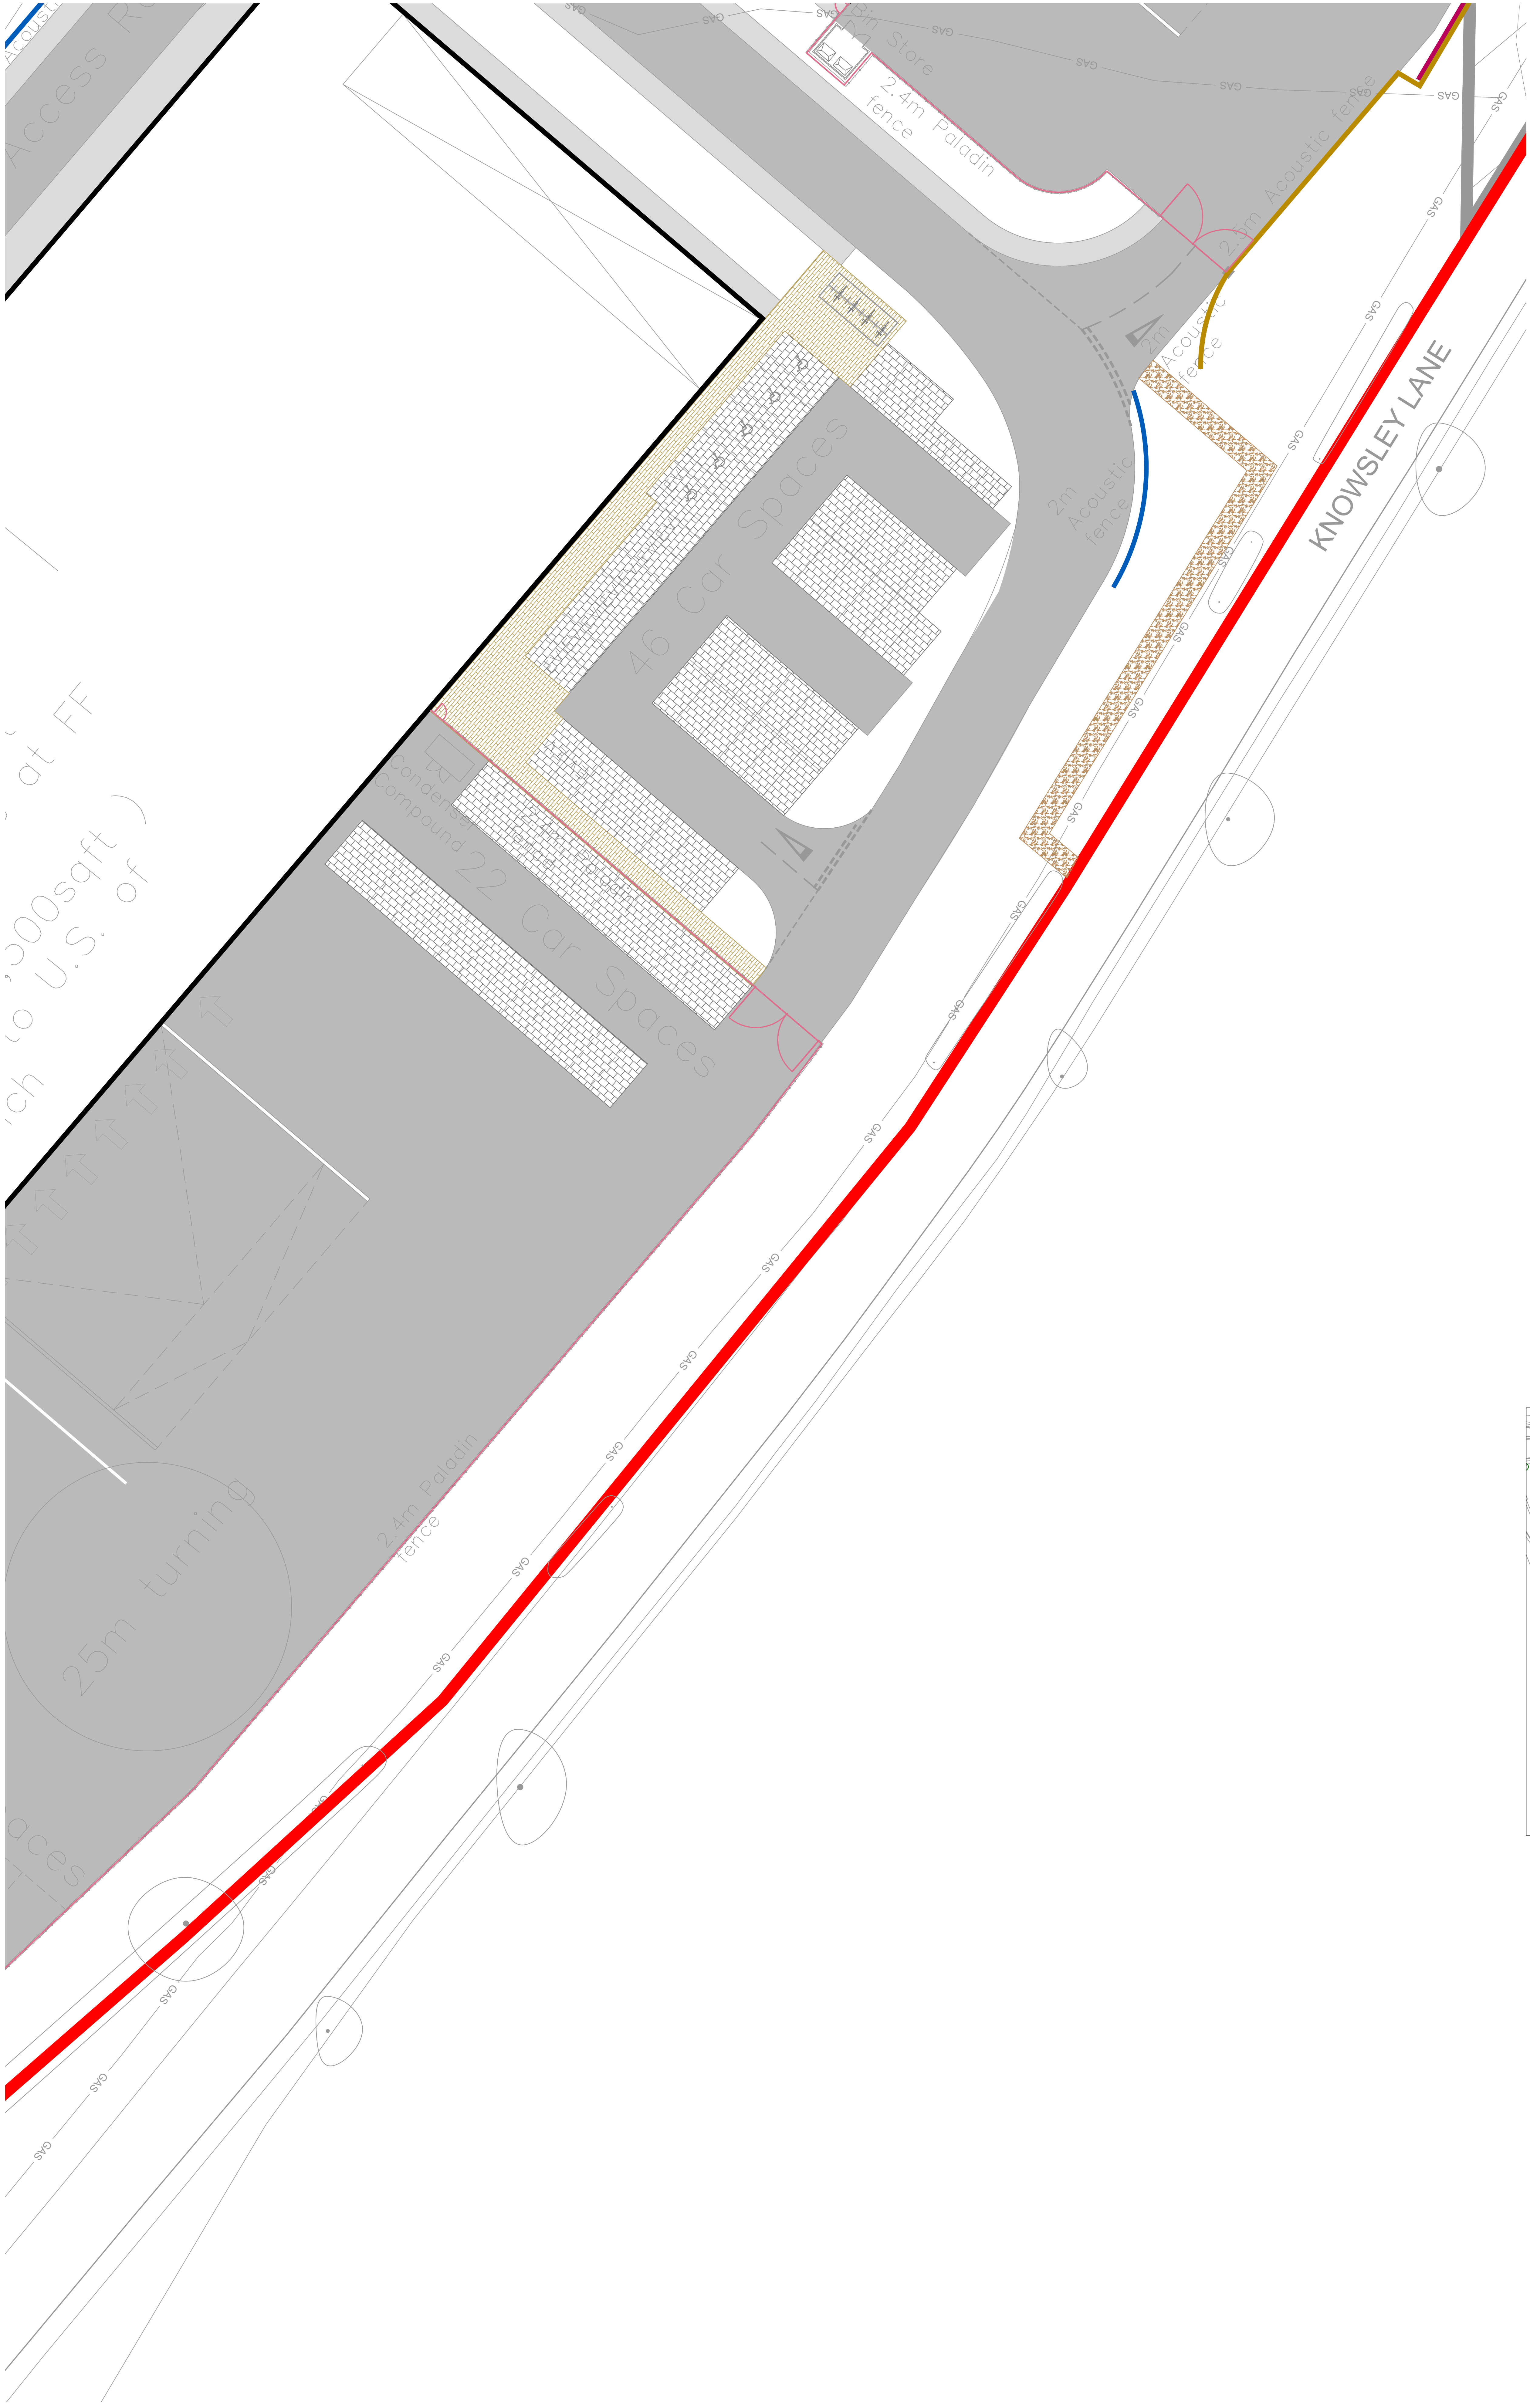

Do not scale this drawing (printed or electronic version).

Contractors must check all dimensions from site


This drawing is copyright and is for use on this site only. This drawing should be read in conjunction with all relevant consultants drawings and specialist subcontractors' supply chain drawings and specifications.

All works to be carried out in accordance with the latest British Standards / Codes of Practice unless specifically directed otherwise in the specification.

Responsibility for the reproduction of this drawing in paper form, or issued in electronic format, lies with the recipient to check that all information has been replicated in full and is correct when compared to the original paper or electronic image.

Graphical representations of equipment on this drawing have been co-ordinated, but are approximations only. Please refer to the specifications and / or details for actual sizes and / or specific contractor construction information.

Notes:-

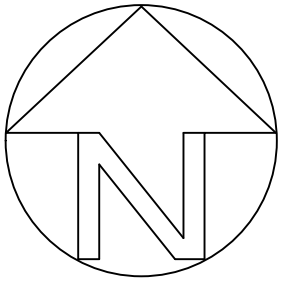

KEY

Hard Works

- | | |
|--|---|
| | Vehicular macadam
to vehicular areas. Black colour. |
| | Pedestrian macadam
to pavements. Black colour. |
| | Concrete block paving
to parking bays. Charcoal colour. |
| | Concrete block paving
to pavements. Oatmeal granite colour. |
| | Crushed gravel
to PROW toepaths. Natural colour. |
| | Acoustic fencing, 1.8m high
To engineer's specification |
| | Acoustic fencing, 2.0m high
To engineer's specification |
| | Acoustic fencing, 2.5m high
To engineer's specification |
| | Timber post and rail fencing, 1.1m high
To engineer's specification |
| | Paladin fencing, 2.4m high
To engineer's specification |
| | Metal pedestrian gate,
to match fence height
To engineer's specification |
| | Metal vehicular gate,
to match fence height
To engineer's specification |
| | Retaining Wall
To engineer's specification |
| | Timber bench
Specification to: |
| | Amenity Seating/Tables
Specification to: |
| | Cycle storage
To architect's specification |
| | Bin store
To architect's specification |



P04	30/05/22	Layout updated	RS	SA
P03	29/04/22	Benches added and layout updated	RS	SA
P02	29/03/22	Layout updated	RS	SA
P01	15/03/22	Draft planning issue	RS	SA
REV.	DATE	DESCRIPTION	DRAWN	CHK'D

Client:	Project:	Drawn:	Checked:	Approved:	Date:
CADDICK	ORMSKIRK ROAD, KNOWSLEY	RS	SA	MT	15/03/22
Issue:	Title:	Dwg No:	Scale @ A0:	Revision:	
PLANNING	HARD LANDSCAPE PLAN SHEET 4/4	UG_45_LAN_HL_DRW_05	1:200	P04	

**U R B A N
G R E E N**

A: Ground Floor, The Tower,
Deva City Office Park, Trinity Way,
Manchester M3 7BF

T: +44 (0) 161 312 3131

weareurbangreen.co.uk