



Kids Adventure Cabin

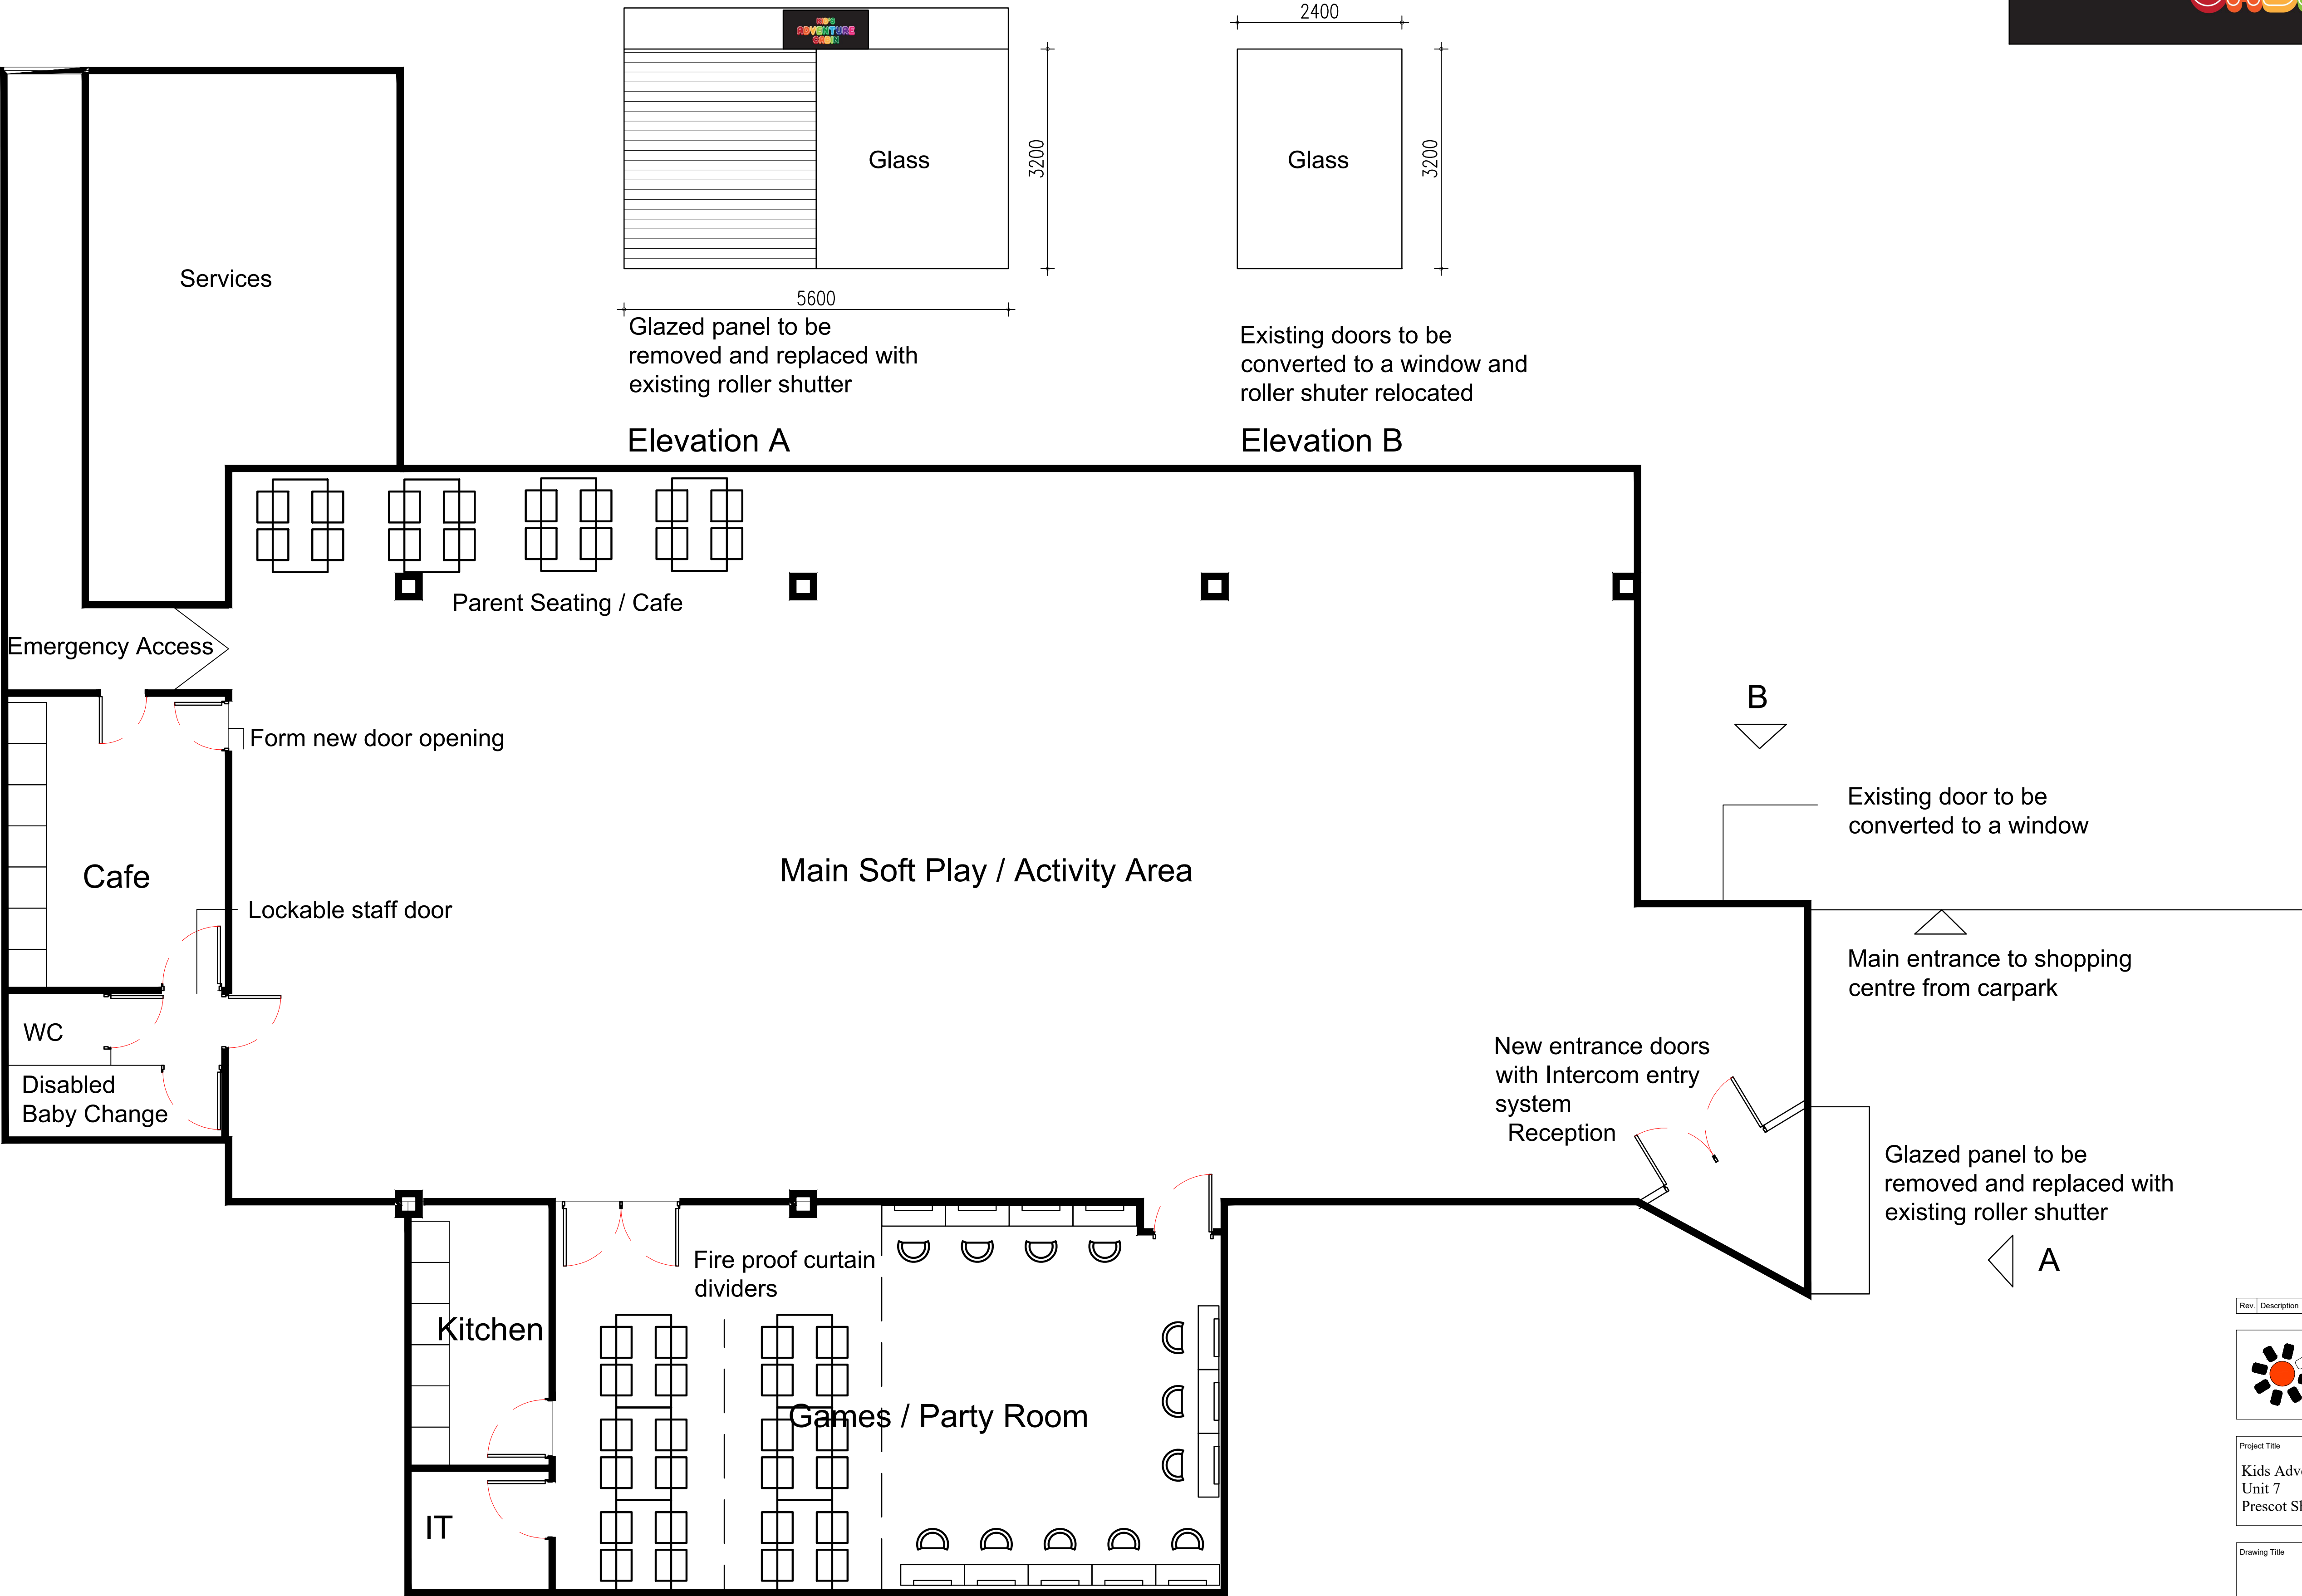

Rev.	Description	Drawn	Date

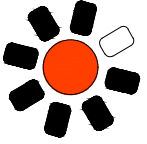

NMW Design
Architectural Design Service
T: 07799 061950 E: nmwdesign@gmail.com

Project Title

Kids Adventure Cabin
Unit 7
Prescot Shopping Centre

Drawing Title

Proposed Internal Arrangement
External Changes and Signage

Scale	Drawn By	Checked By	Authorised By
1:50	NMW		
	Date 10.23	Date	Date

Job No.	Drawing No.	Revision
	KAC-WD01	

Original Sheet Size A1