




Revisions

- Notes
- This document and all drawings are copyright of GB Architecture LTD and may not be reproduced without thier specific permission.
 - Do not scale from this drawing.
 - All dimensions are in millimeters unless otherwise stated.

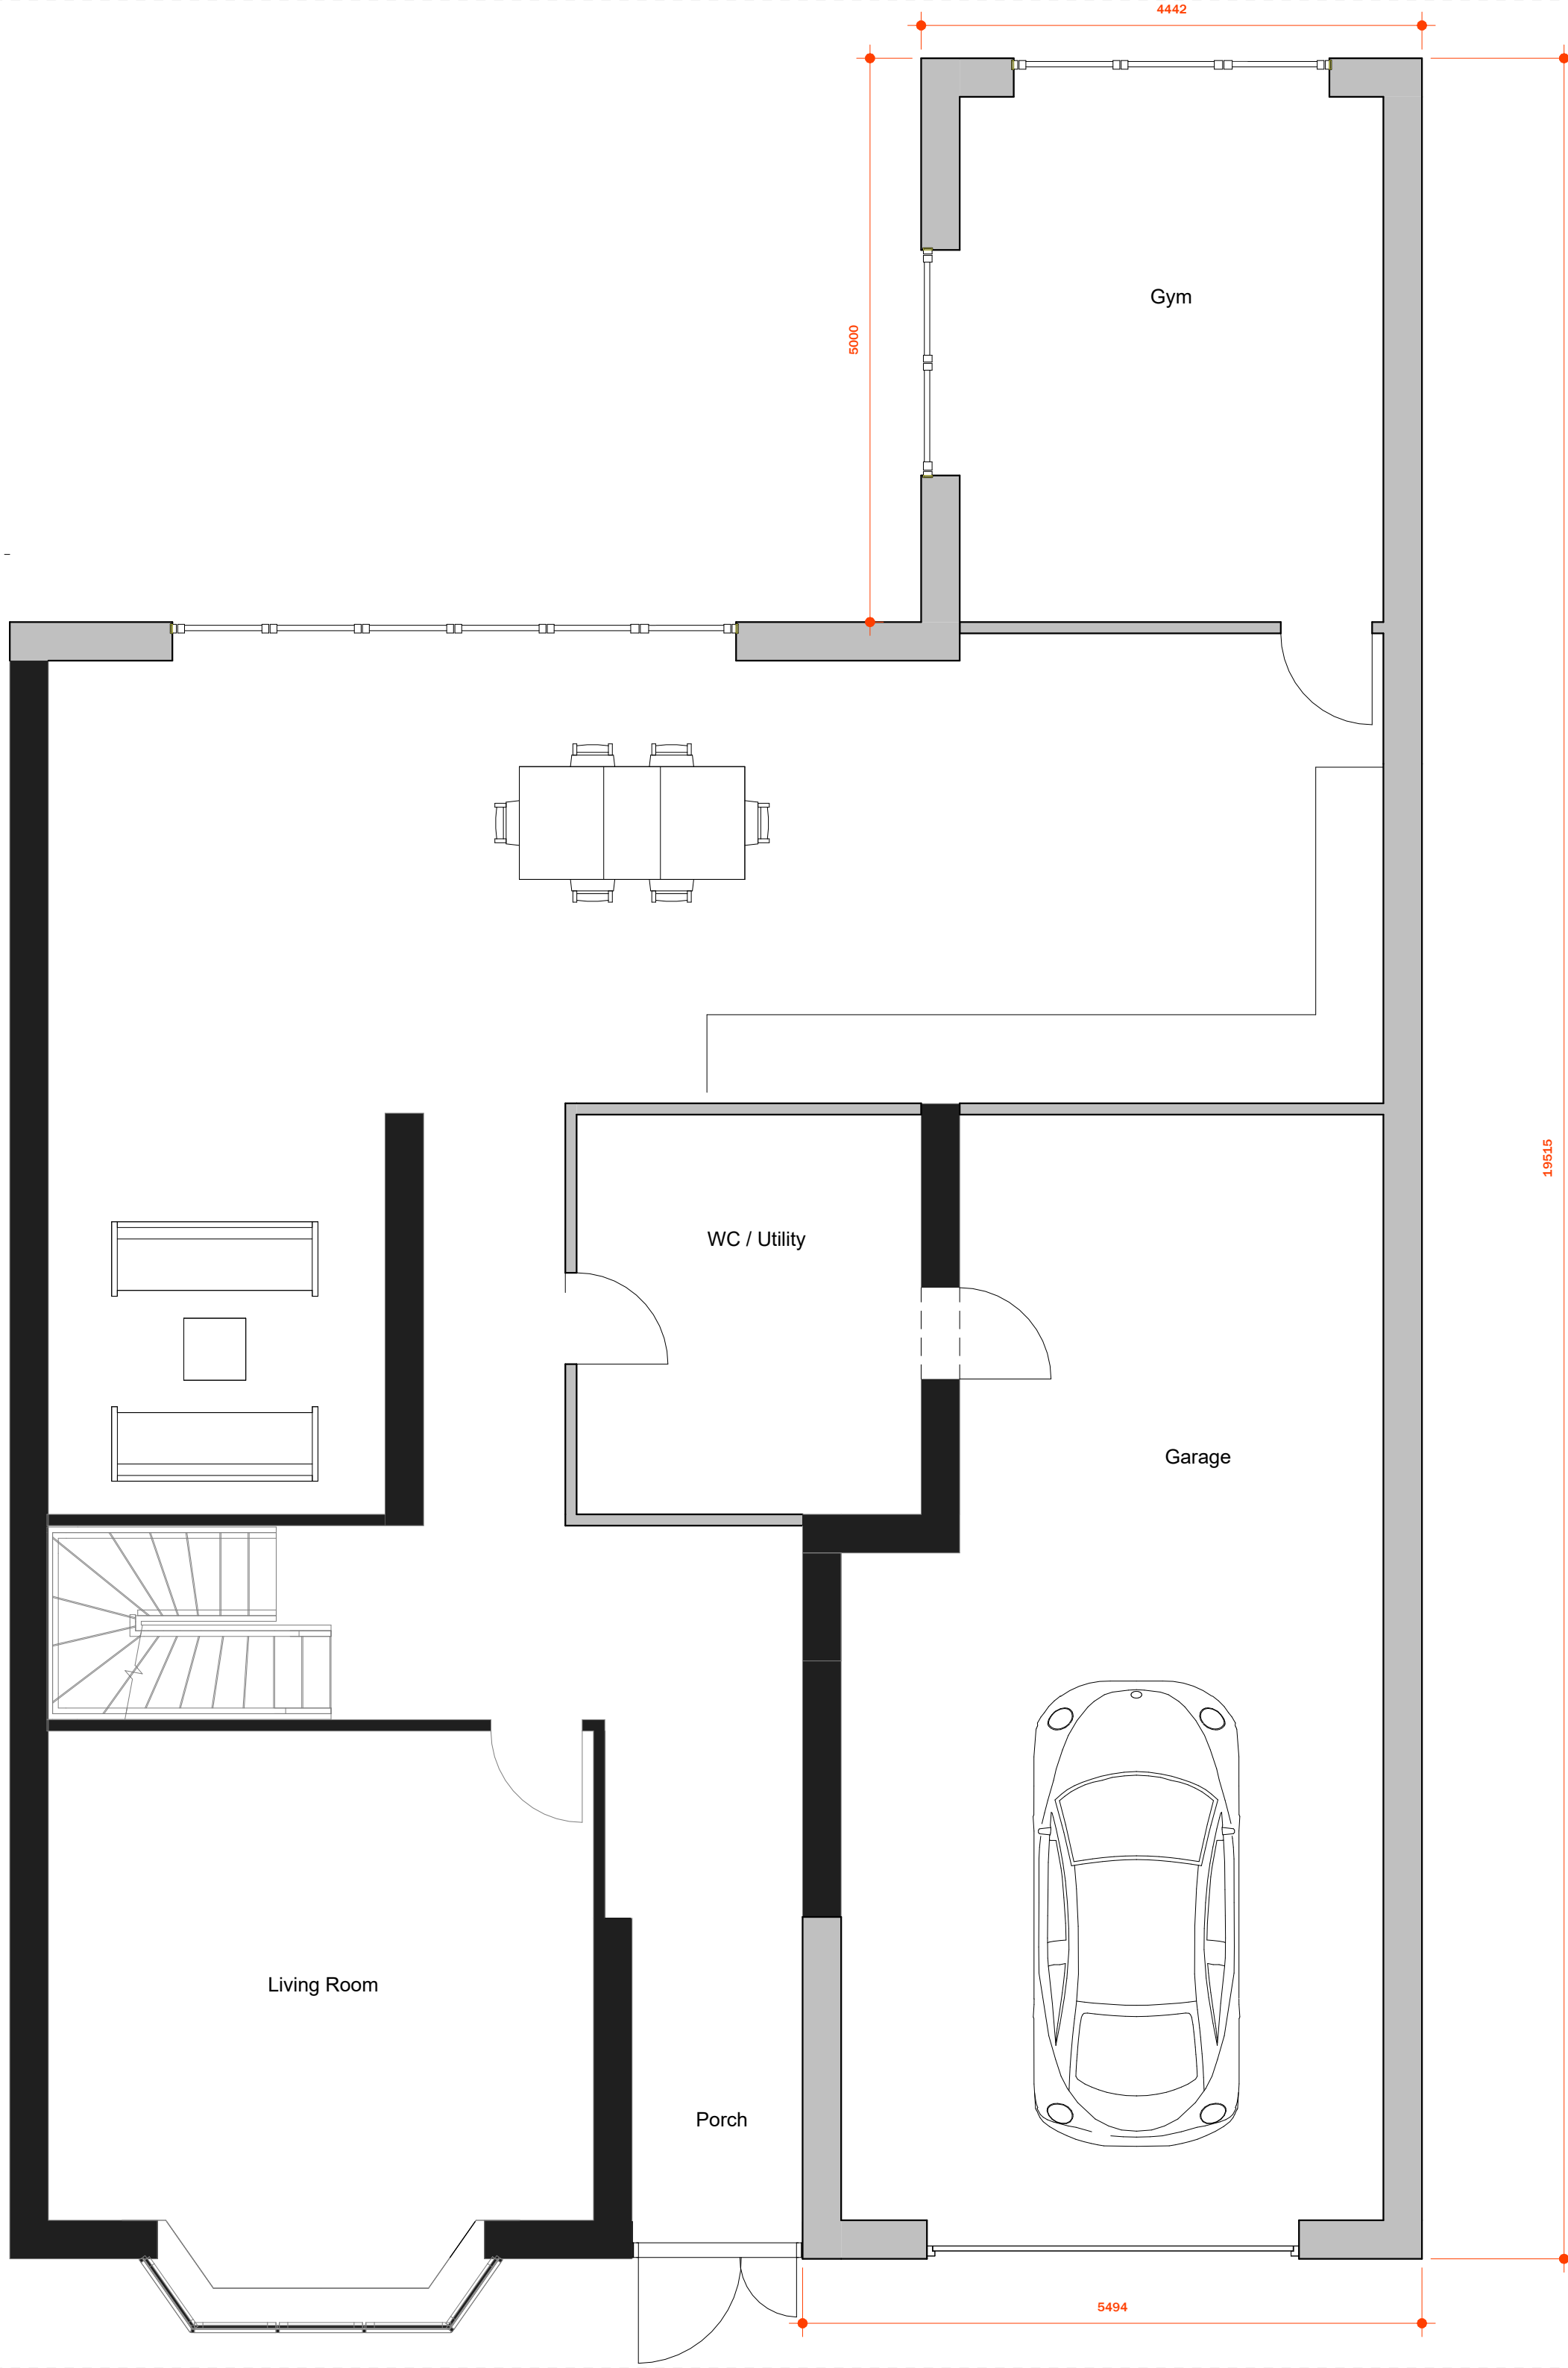

1 00_Ground Floor
1 : 50

